




Front Elevation-Existing




Flank Elevation-Existing




Rear Elevation-Existing

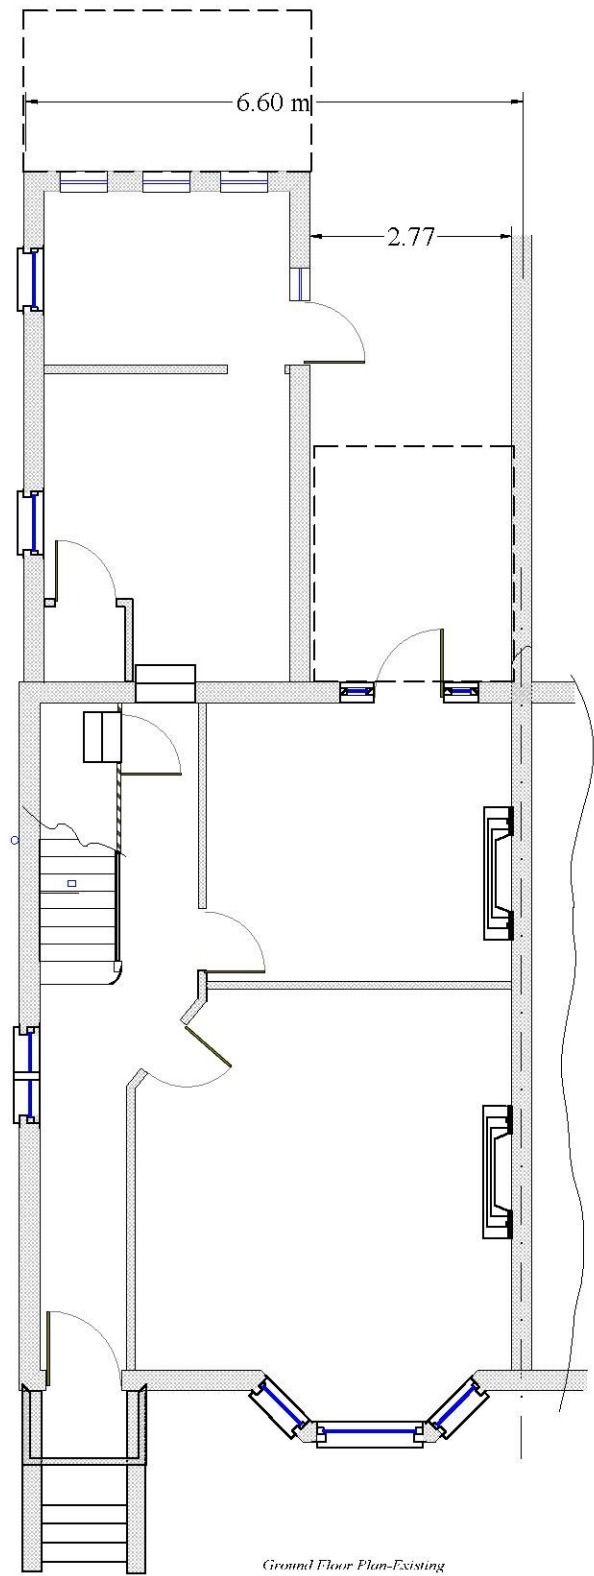

Ground Floor Plan-Existing

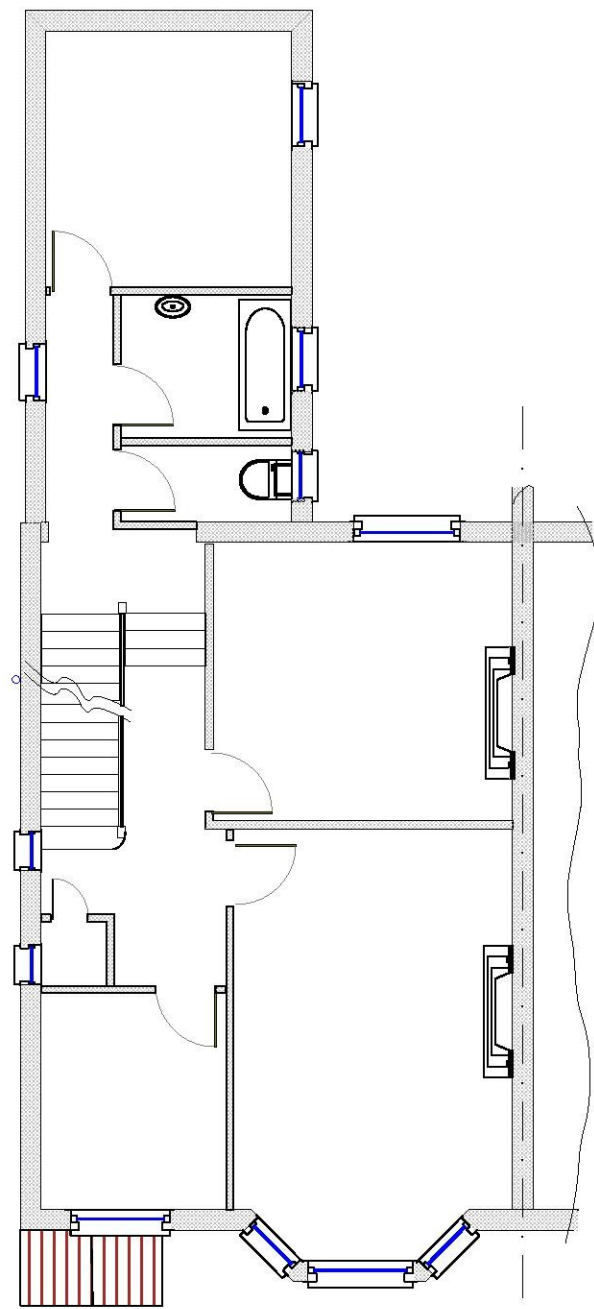


First Floor Plan-Existing

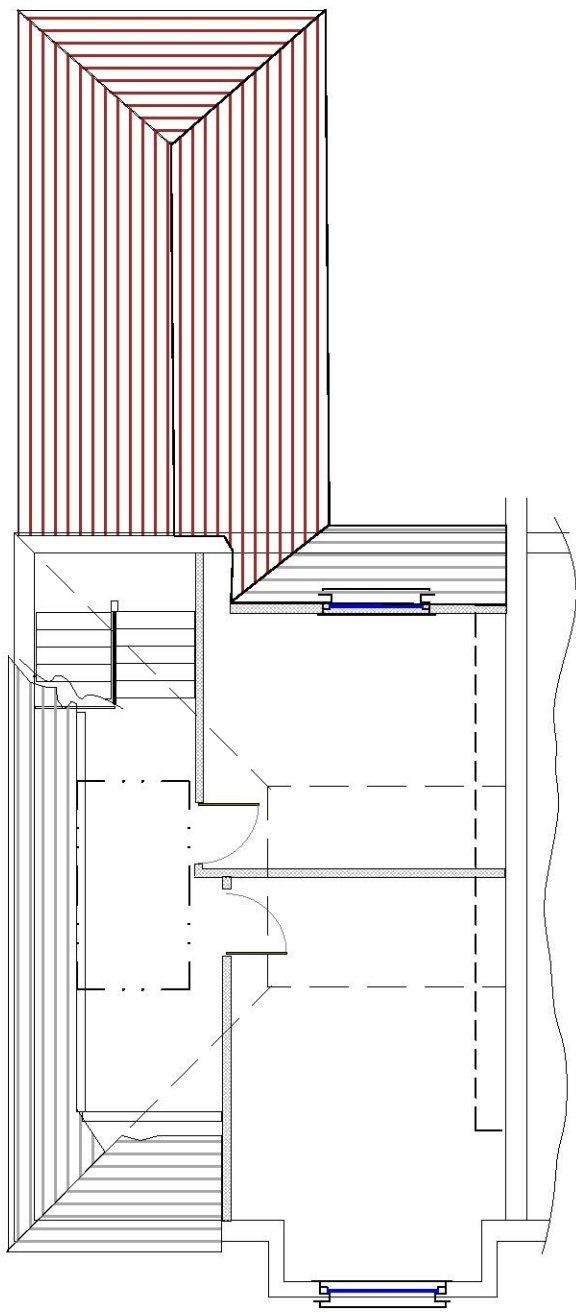

Second Floor Plan-Existing



Flank Elevation-Existing

 

A1 Associates 21 Seabrook Road Hythe Kent CT21 5LX 01303 262530 07740305036			
TITLE Proposed alterations at 1 Wear bay Road-Folkestone			
SIZE A2	22/06/2017	DWG NO Drg. NoL/OL/P	REV
SCALE 1/100	SHEET		