



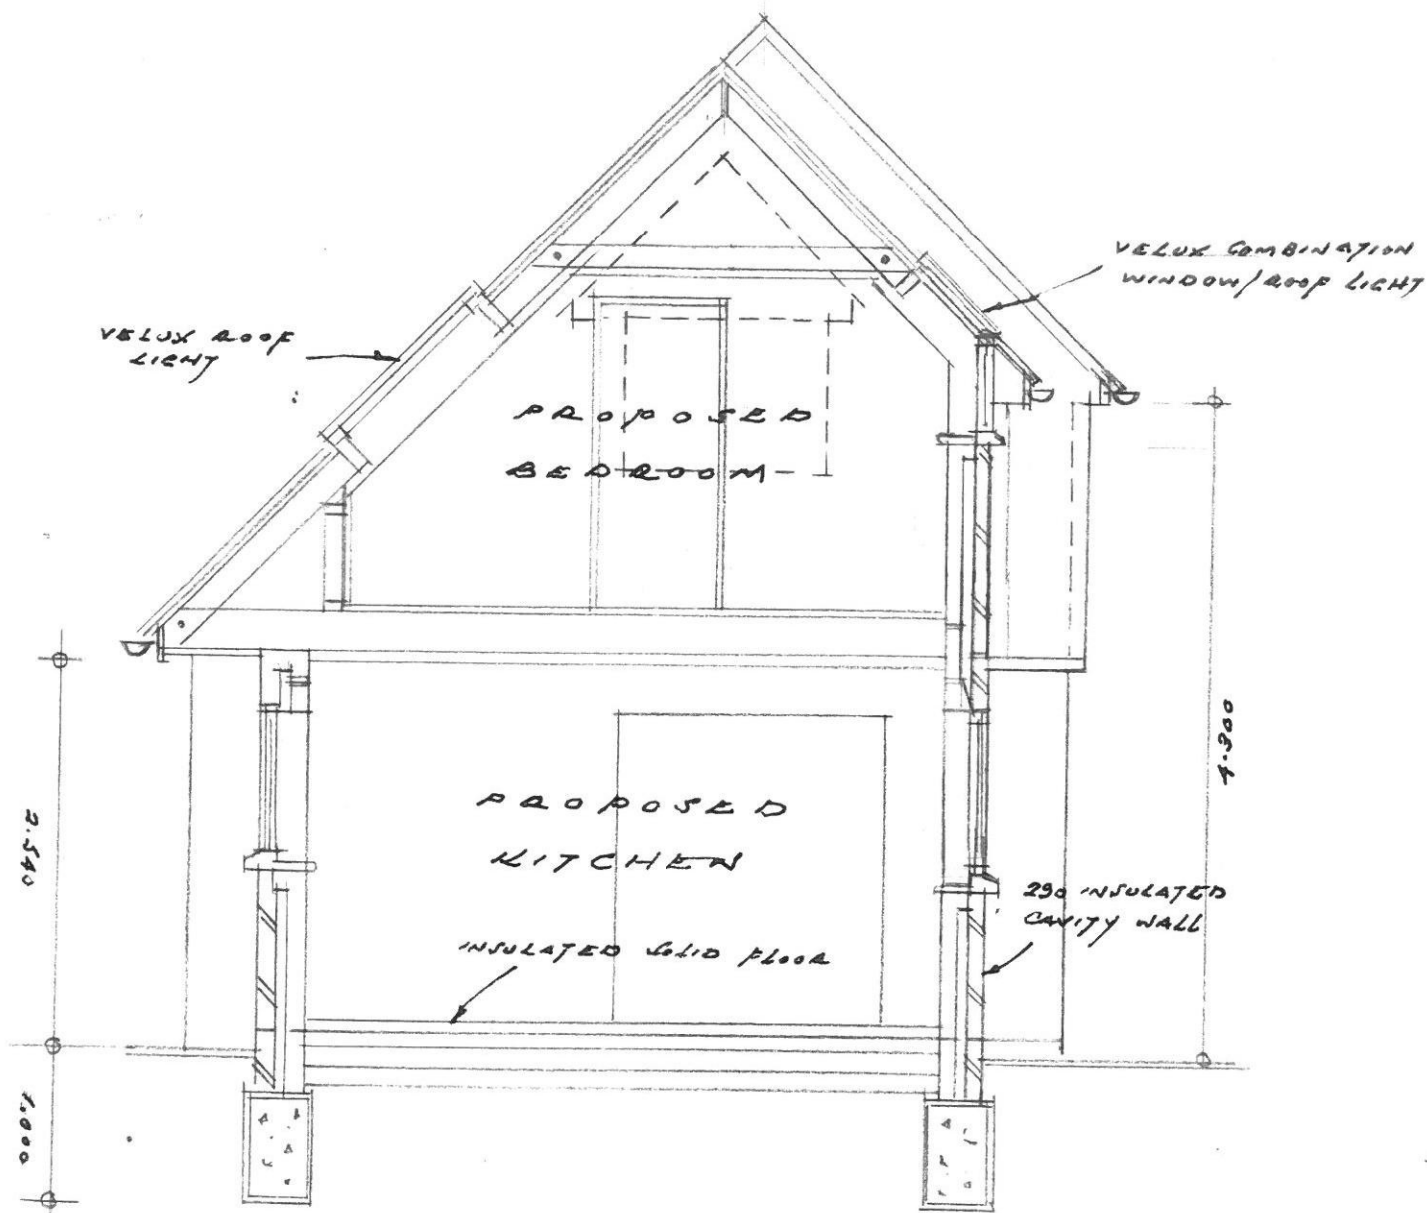

PROPOSED SECTION

DWG. NO. N/S1/5/12/REV 3 (SHEET 4 OF 5)


REV 3 23/11/2017

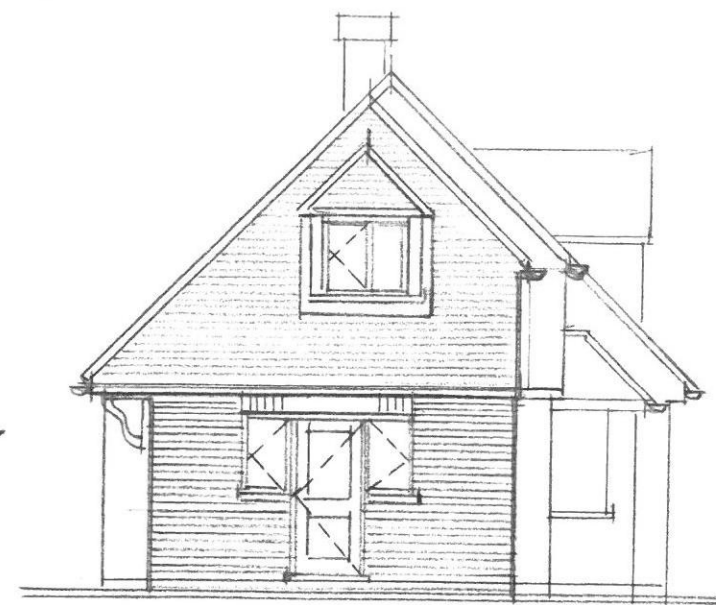

PROPOSED NORTH ELEVATION


SCALE DRAWN 1/100

1 0 1 2 3 4 5 METRES

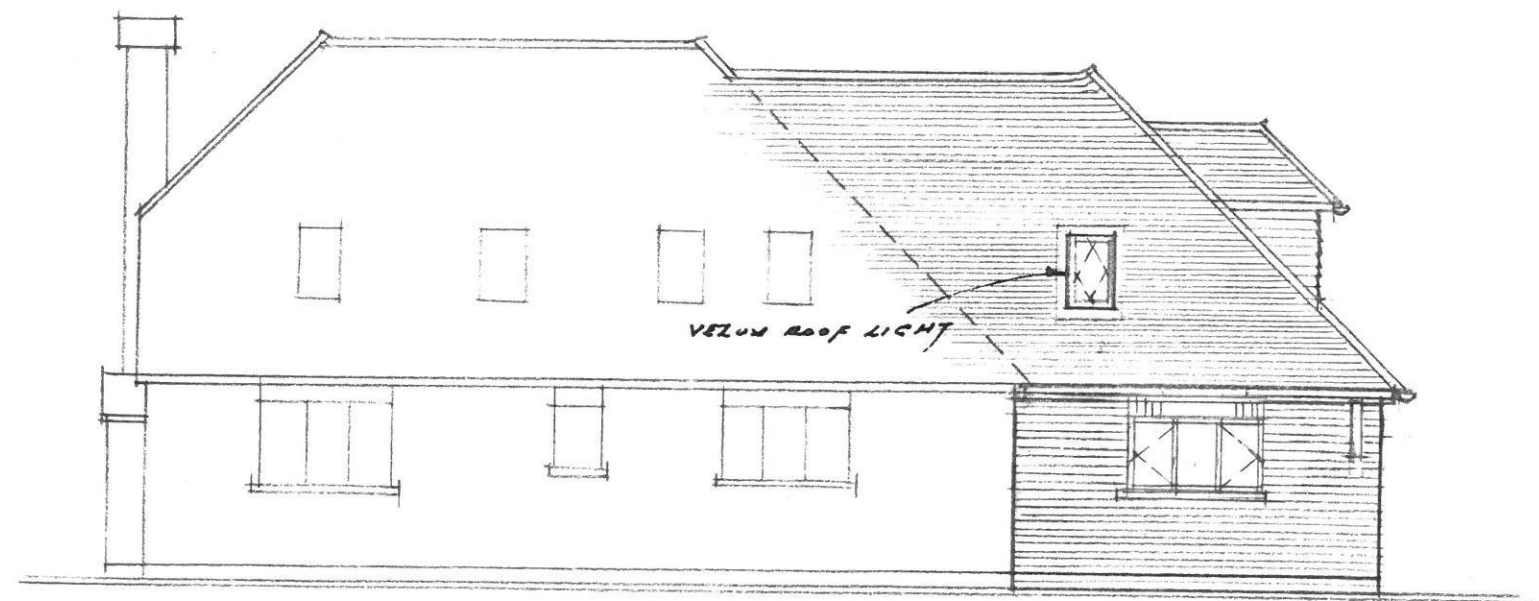

PROPOSED EAST ELEVATION

PLAIN RED ROOFING TILES TO MATCH EXISTING ROOF

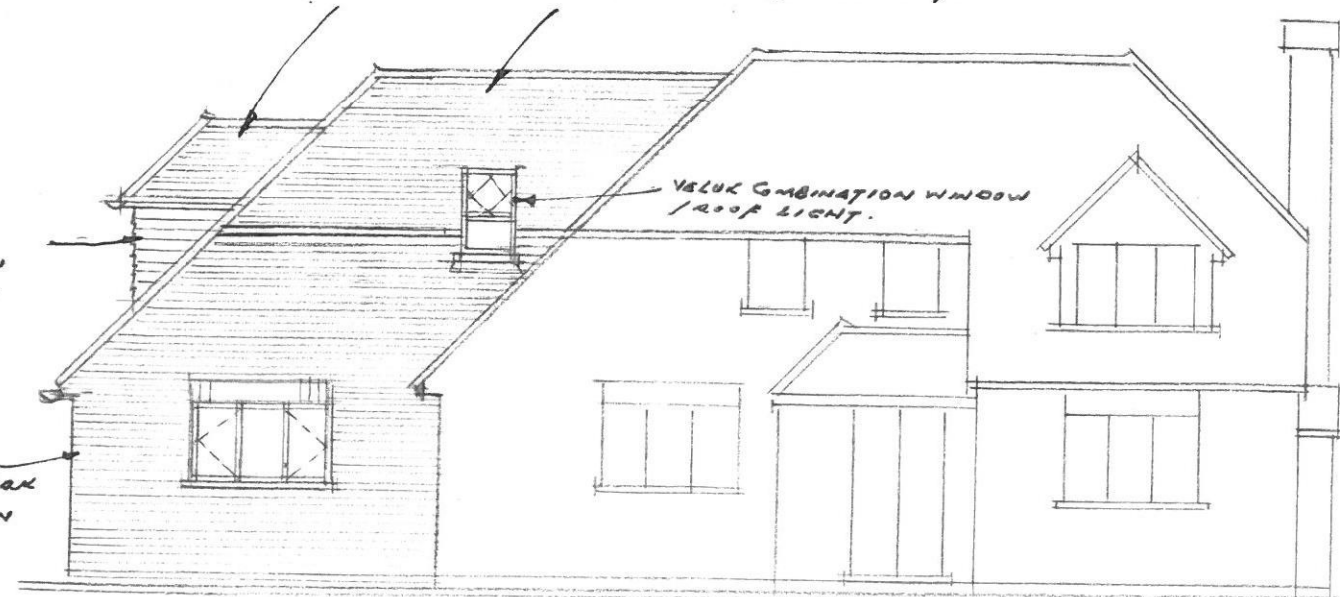

PROPOSED WEST ELEVATION (FRONT)

4