



8no. Apartments

NOTE: This Scheme works with the building "as is".


External Elevations to be unchanged

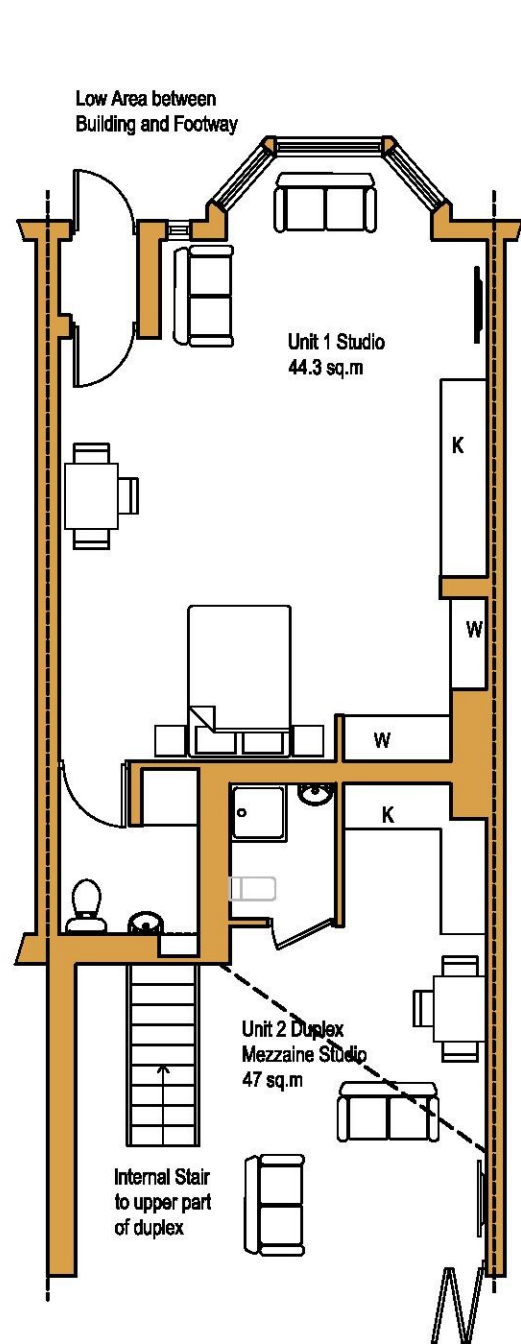


Lower Ground Floor

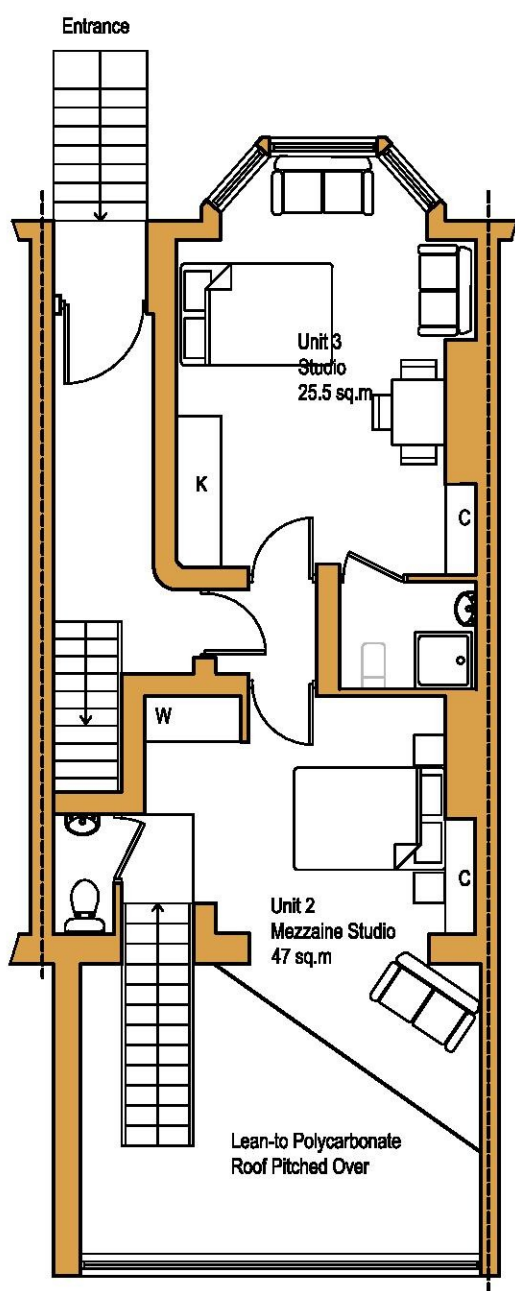


Ground Floor

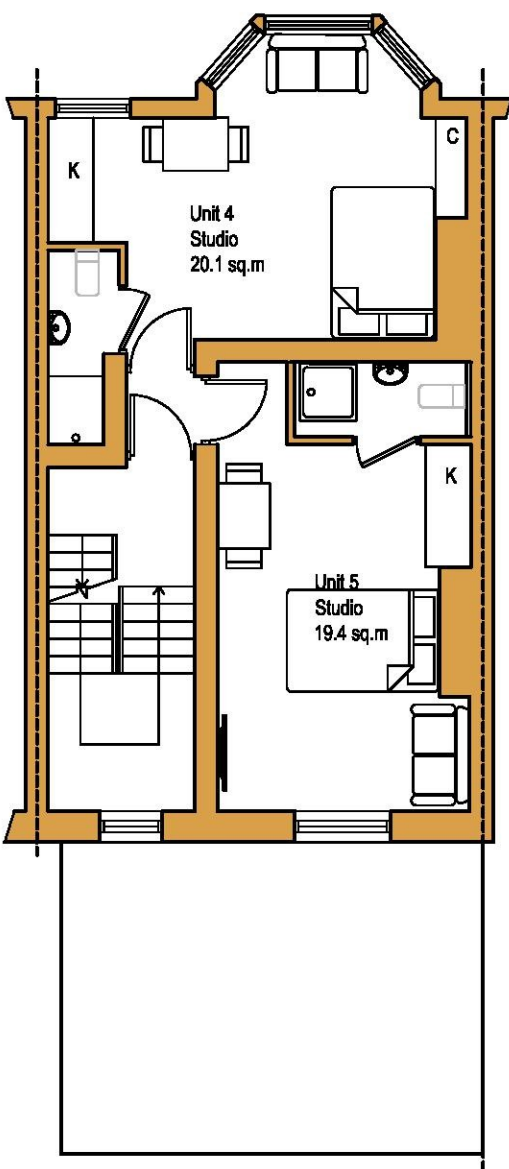


First Floor

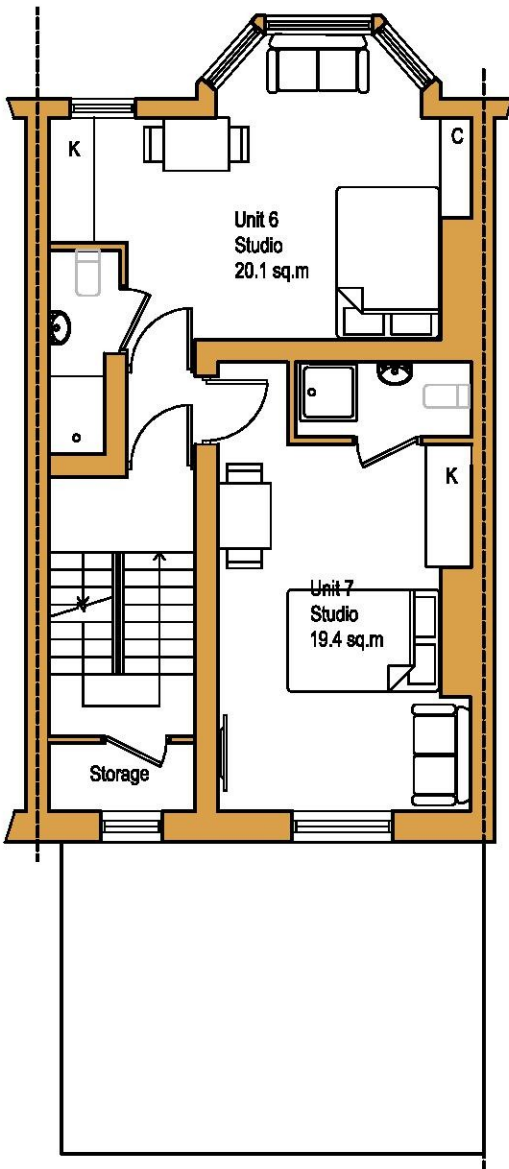

Second Floor

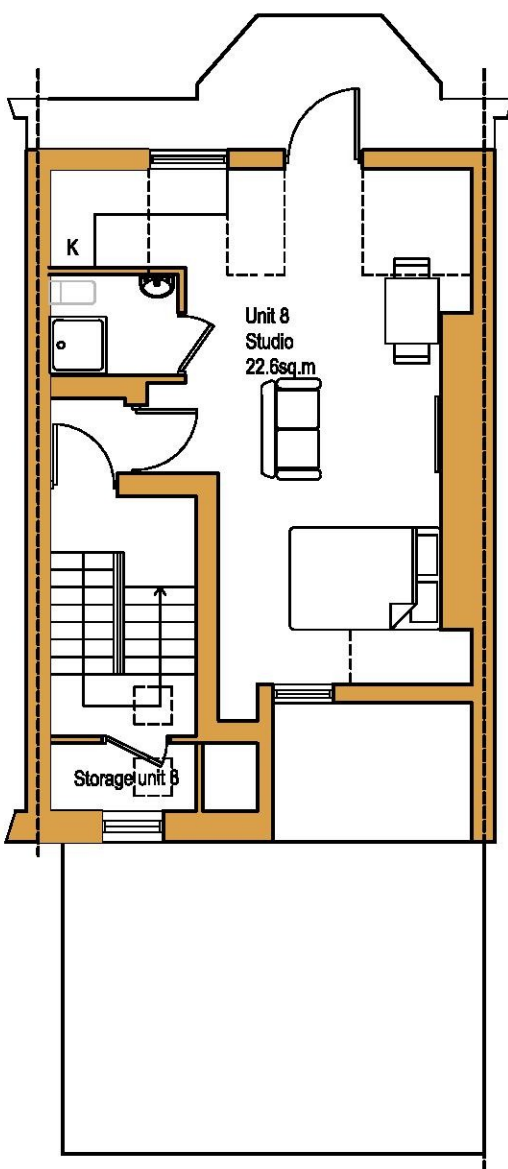


Third Floor

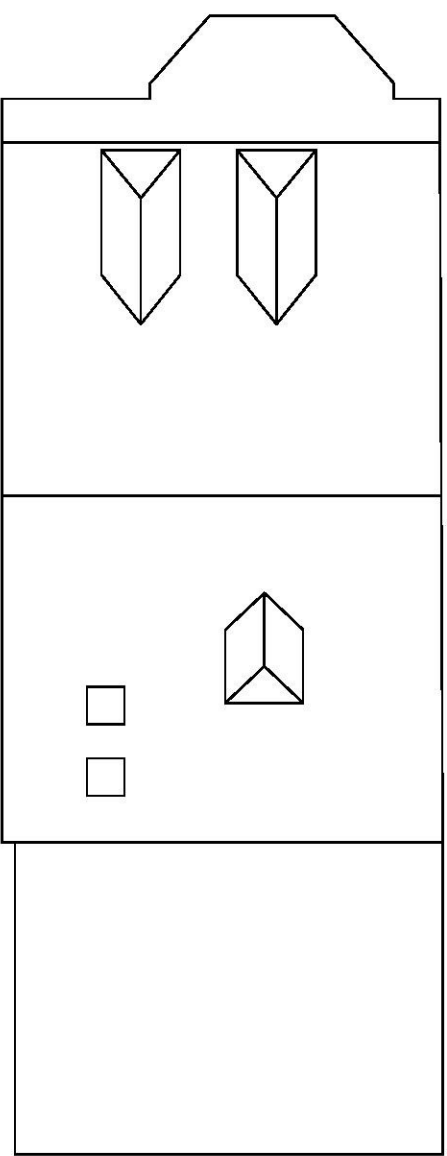

Roof Plan

 

		DESIGNSCAPE Consultancy Limited ARCHITECTURE + URBAN DESIGN		1A The Landway, Bearsted, Maidstone Kent, ME14 4BD Tel: 01622 735977 Fax: 01622 736087 designscapeconsultancy.co.uk	
Client Lall Group					
Project 39 Bouverie Square, Folkestone, CT20 2SG					
Drawing Title Proposed Plans (Elevations Unchanged)					
Scale 1:100 @ A1 1:200 @ A3	Drawn CMY	Checked KH	Date June 2017	Dwg. No 275/102	Revision