




EXISTING LAYOUT

Scale 1:250

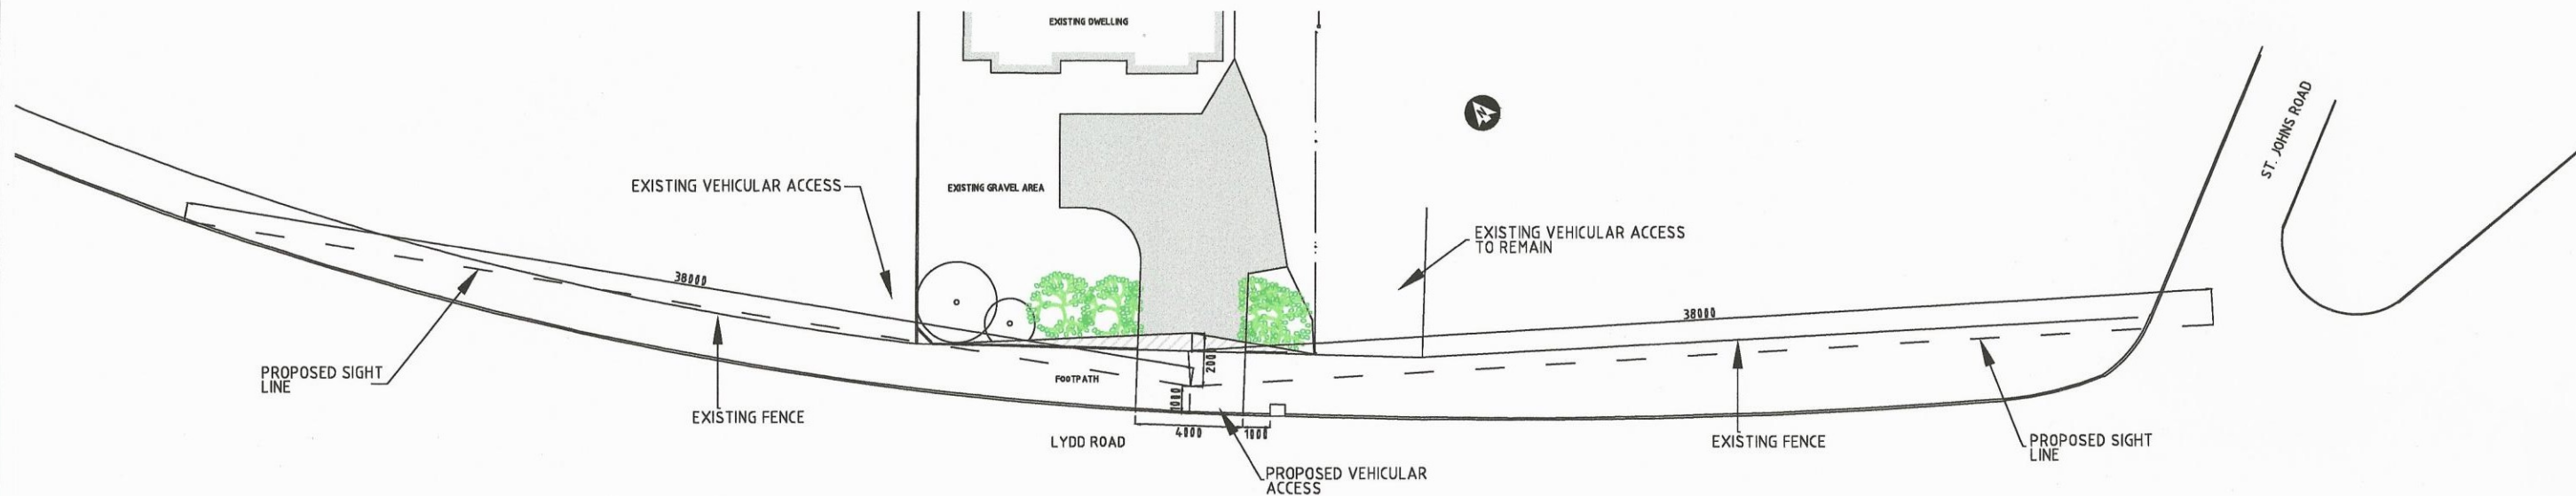

PROPOSED LAYOUT

Scale 1:250

SCALE (metres) - 1:250

A 03.12.17 DRAWING UPDATED AS HIGHWAYS LETTER DATED 21 NOVEMBER 2017
Revision

Nigel Seymour Design Services Tel: 01797 363558	Title PROPOSED VEHICULAR ACCESS FIELDVIEW LYDD ROAD NEW ROMNEY KENT	Client Ms. R HANDLEY FIELDVIEW LYDD ROAD NEW ROMNEY KENT
	Type of Drawing PROPOSED FLOOR PLAN	Drawn By NS
	Date NOVEMBER 2017	Scale 1:250 (Print @ A3)
	Drawing No 17022/B/03	Revision A