



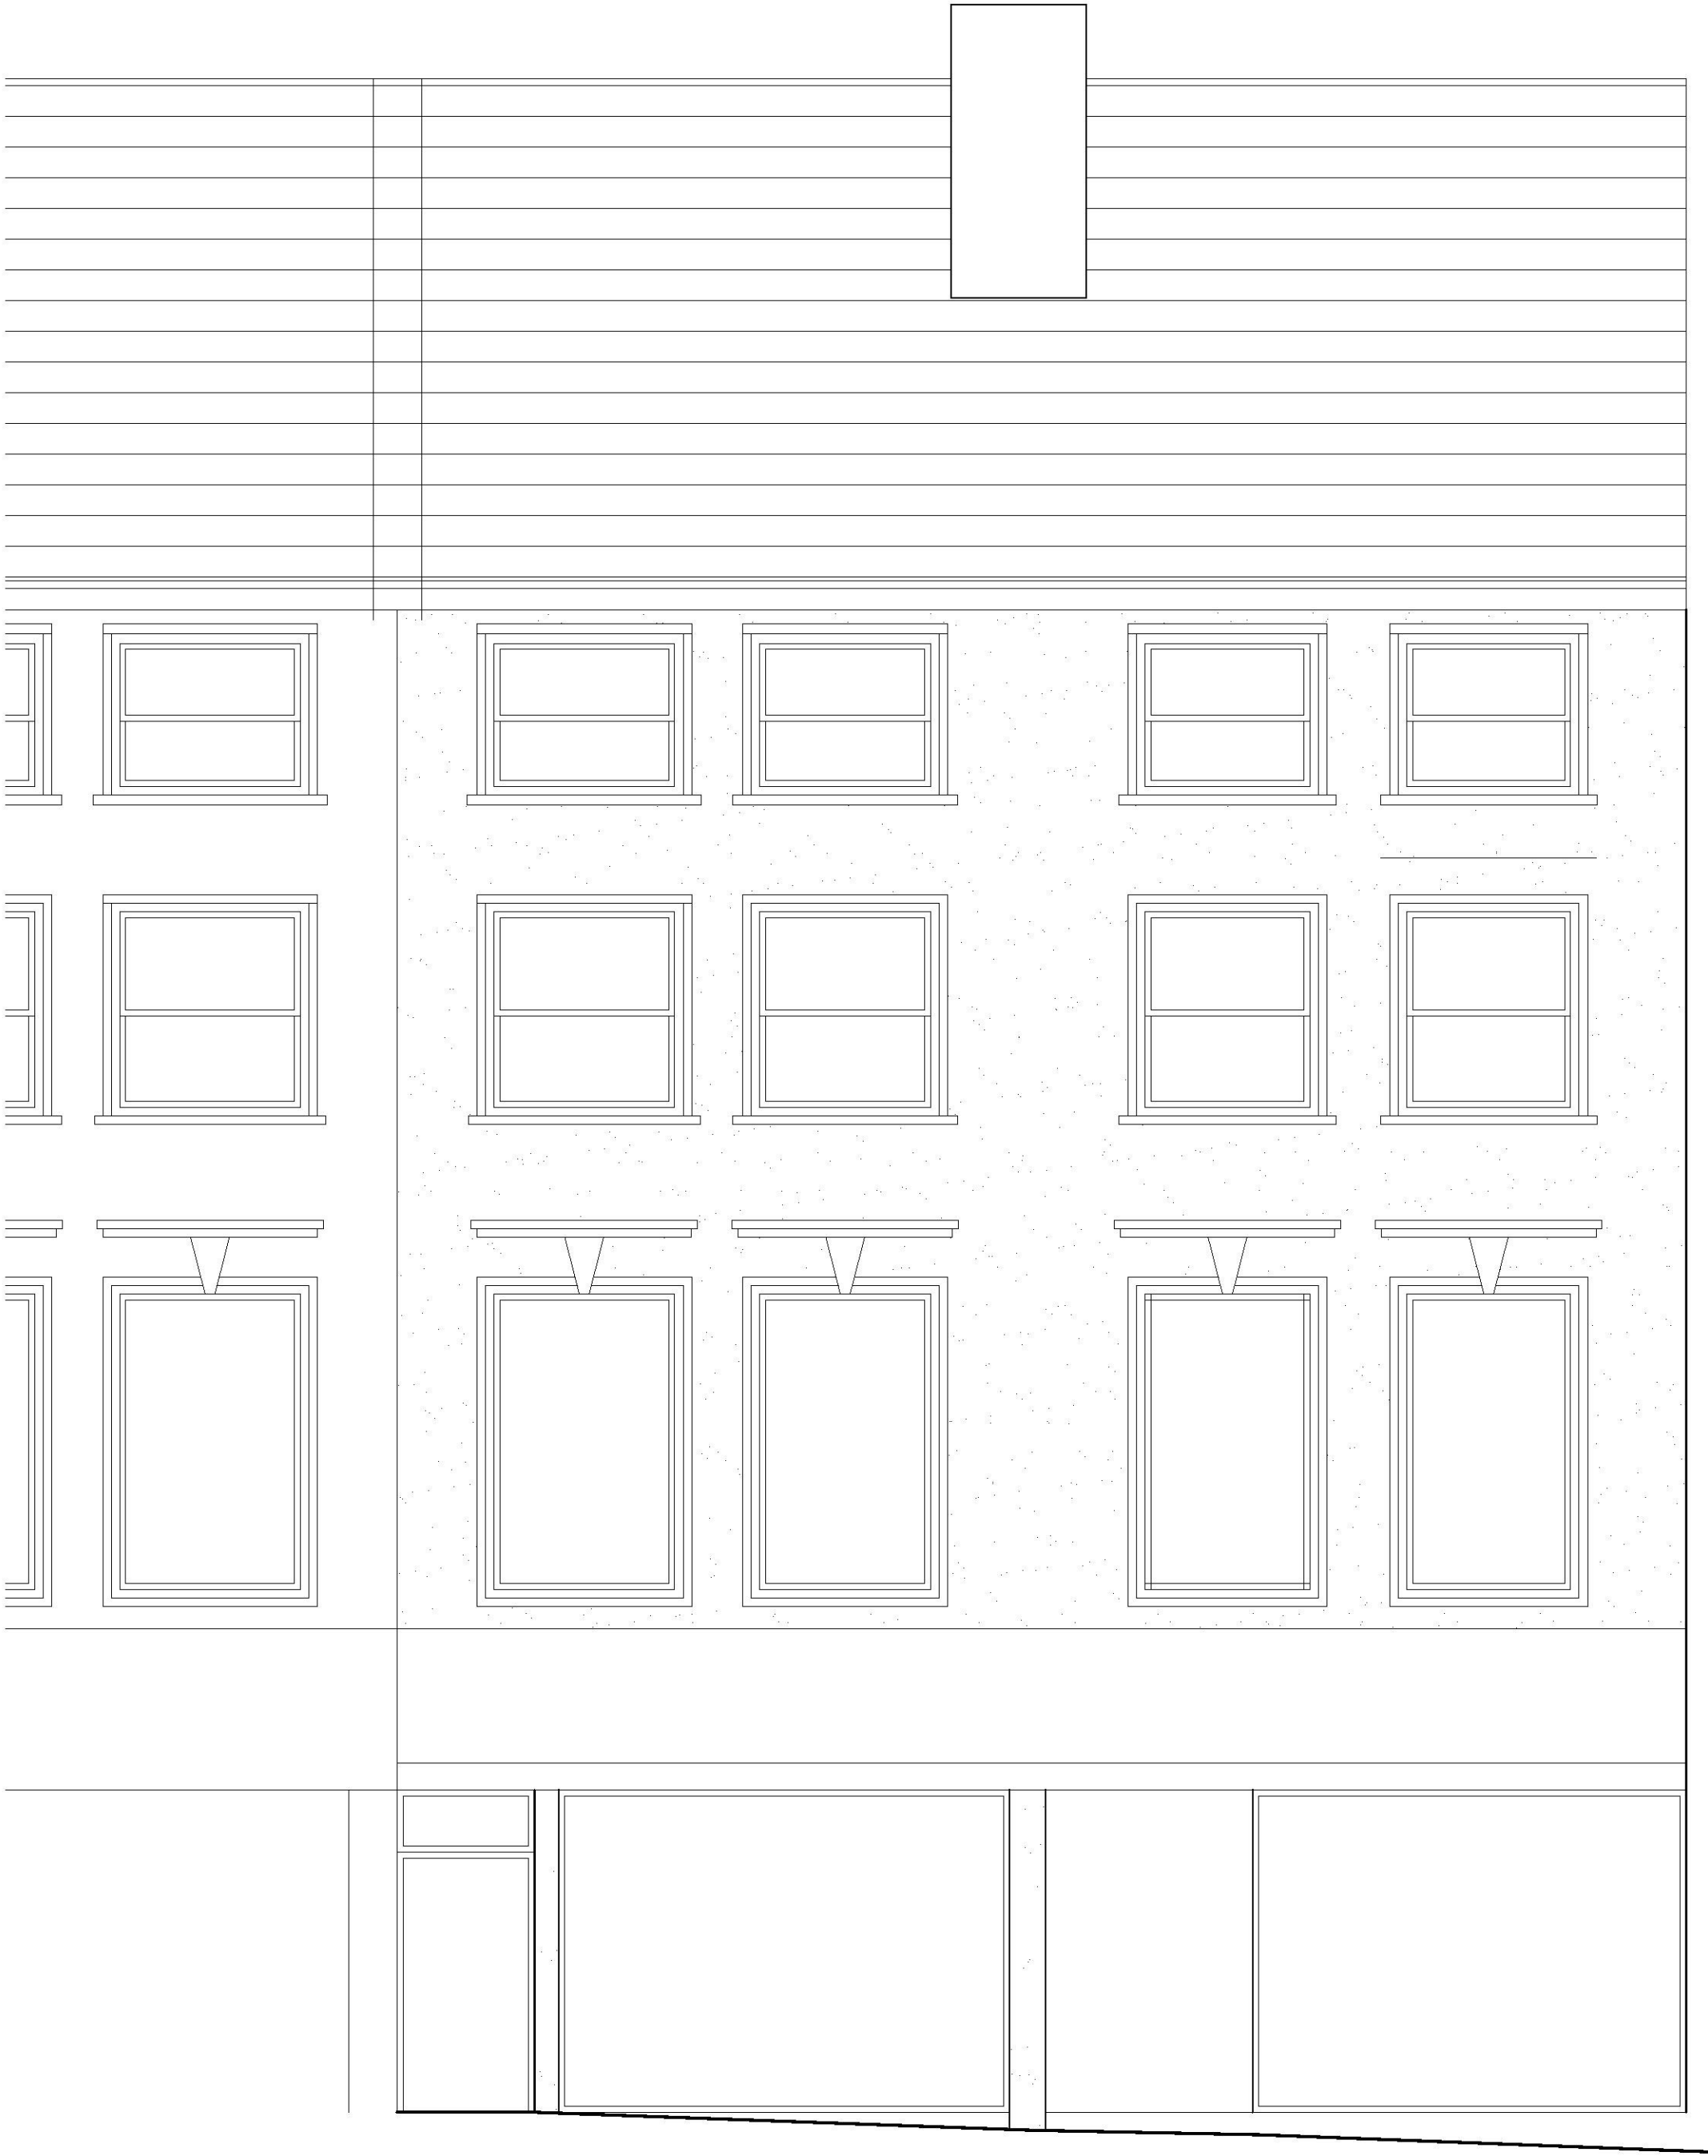

+EL01 Existing north-east elevation - scale 1:50 at A1

Scale in Metres

0 1 2 3 4 5

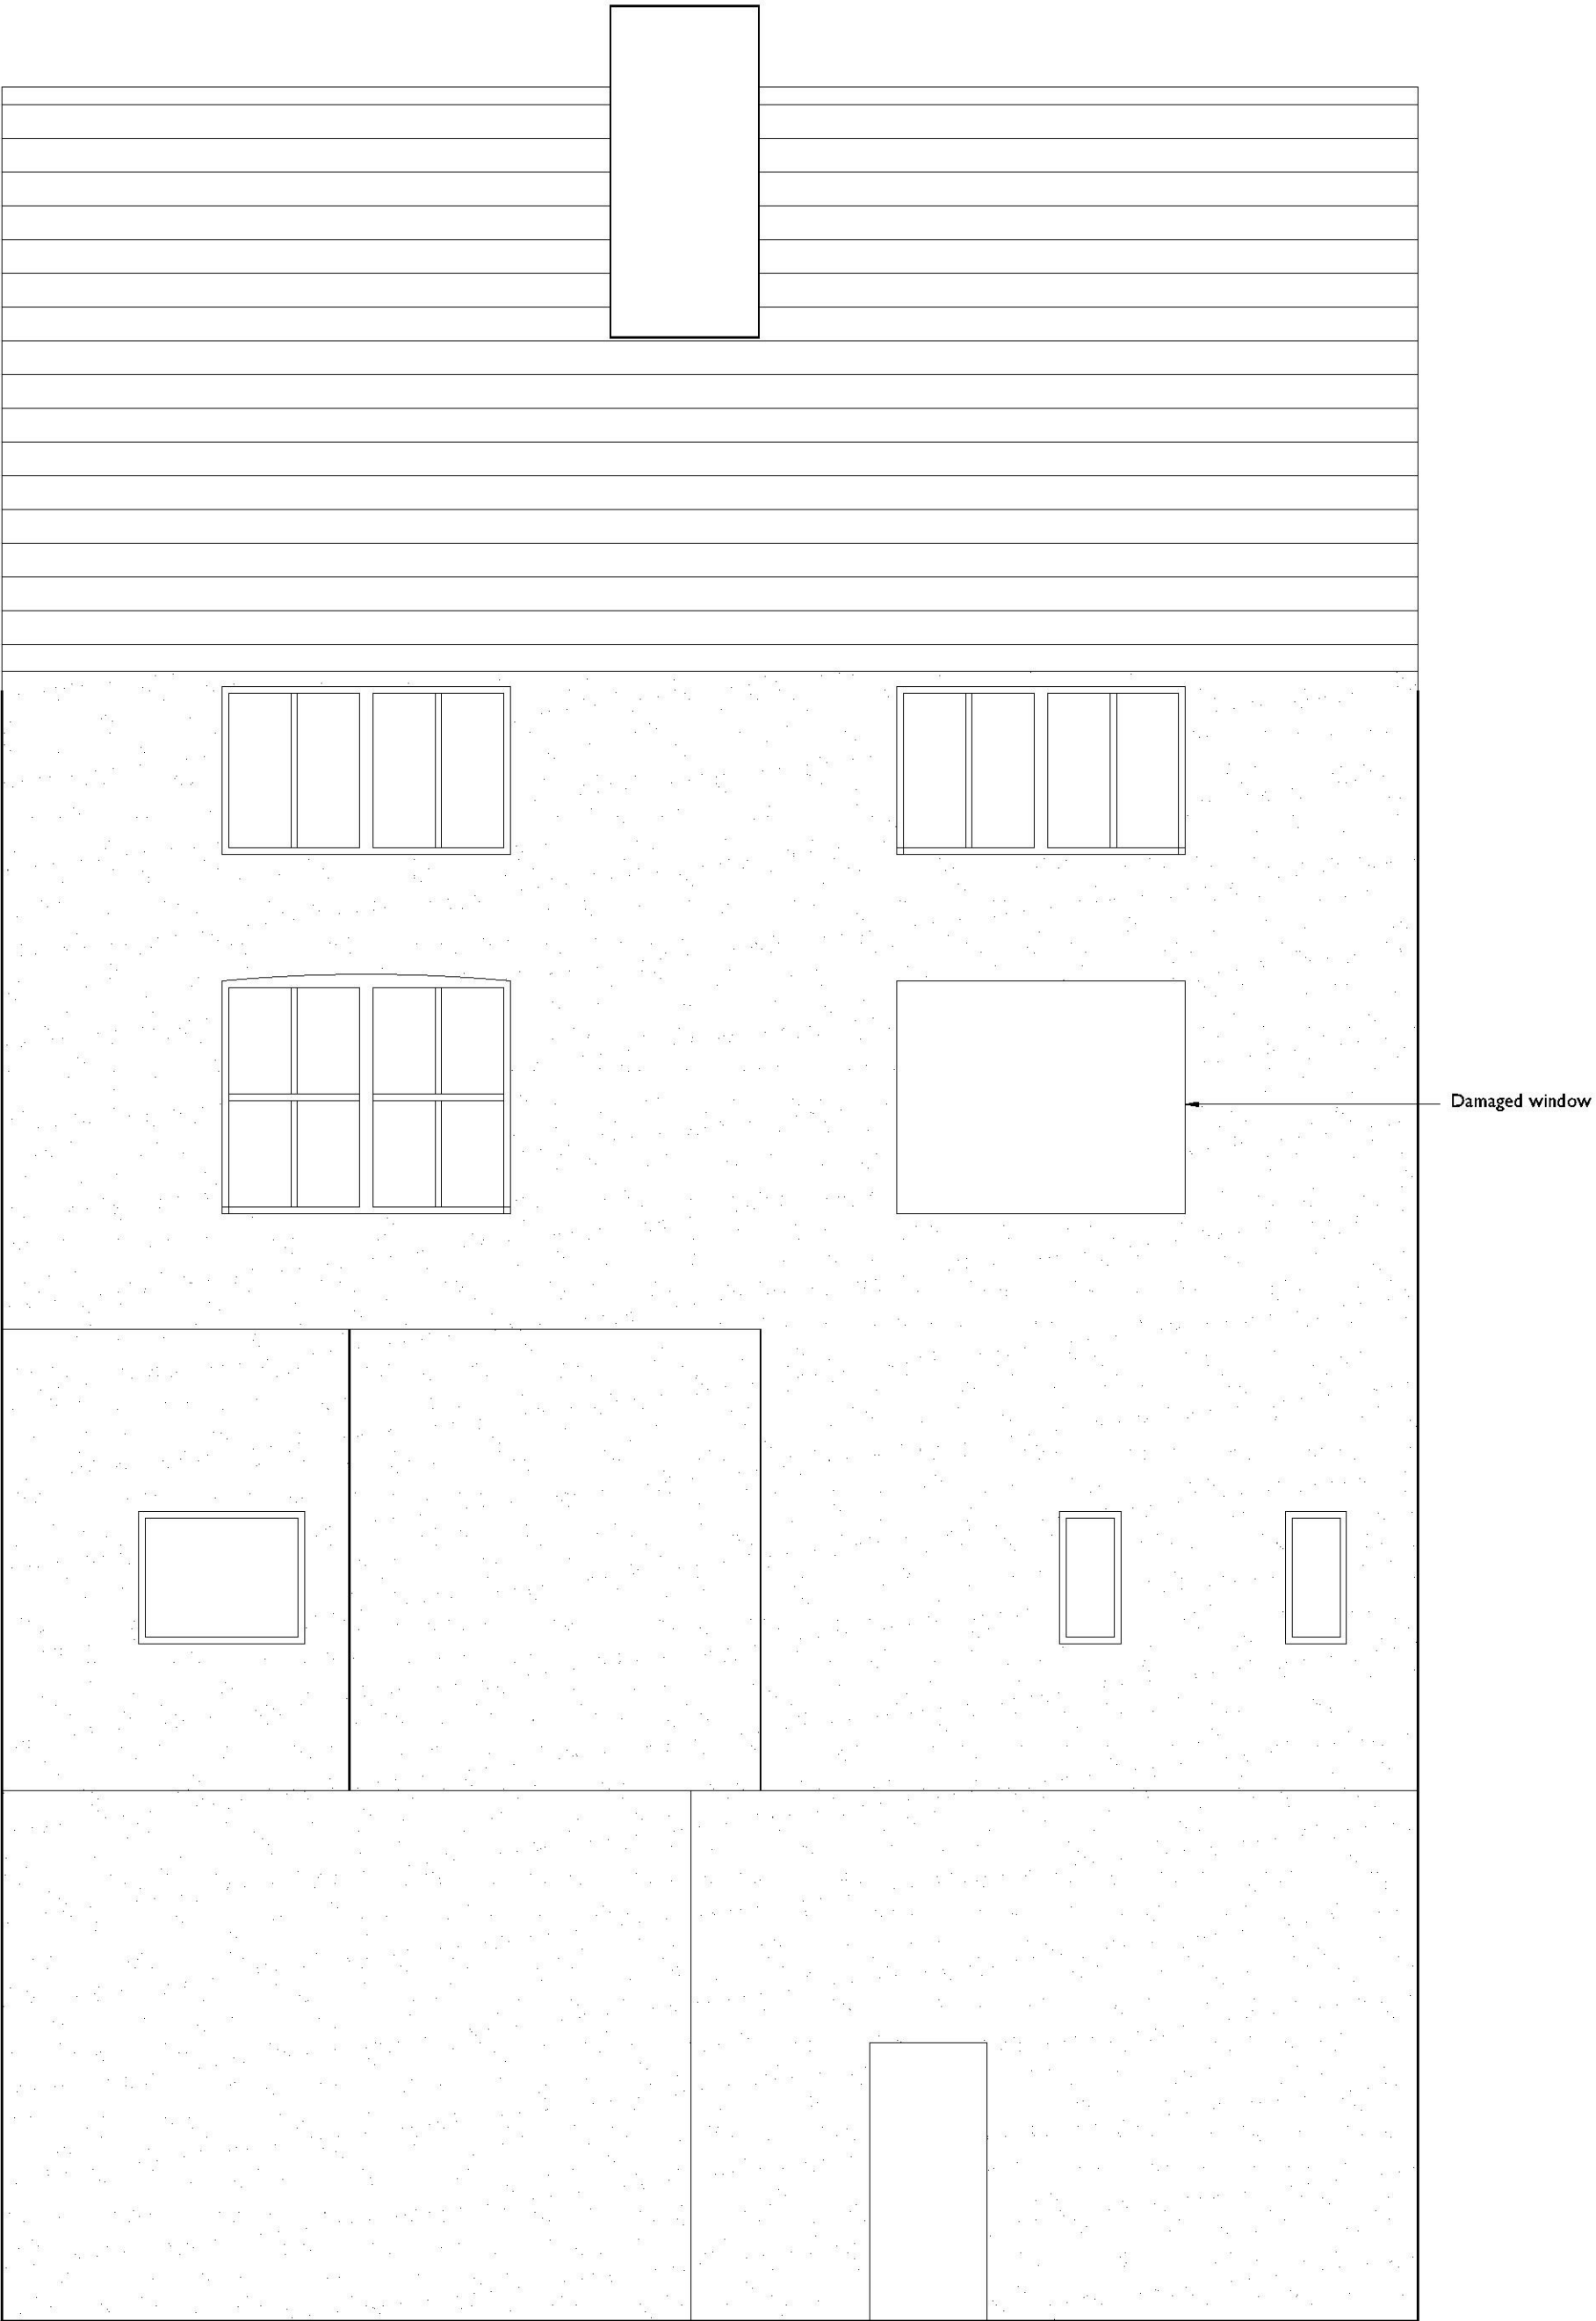

+EL02 Existing South west elevation - scale 1:50 at A1

Scale in Metres

0 1 2 3 4 5


Only figured dimensions are to be used. All dimensions to be checked on site.

Please note: Refer to 'type' of drawing below; planning drawings should only be treated as such.

Notes

APPLICATION FOR DETAILED
PLANNING CONSENT

REVISION

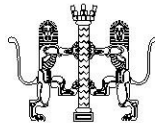 Liam Russell Architects architecture and development	
24 Winchelsea Road, Brighton, East Sussex BN1 3AG, UK. +44 (0)1323 367518 367519 +44(0)1323 367518 www.liamrussellarchitects.com Liam Russell Architects Ltd registered in England and Wales 04758636	
J O B 28-30 SANDGATE LANE, FOLKESTONE	CHECKED LRA
	DRAWN LRA
CLIENT ASR ESTATES RAJ TANKARIA	DATE 01.18
	SCALE 1:50 @ A1 1:100 @ A3
DRAWING EXISTING ELEVATIONS	REVISION
	NUMBER 1558-PA-020