




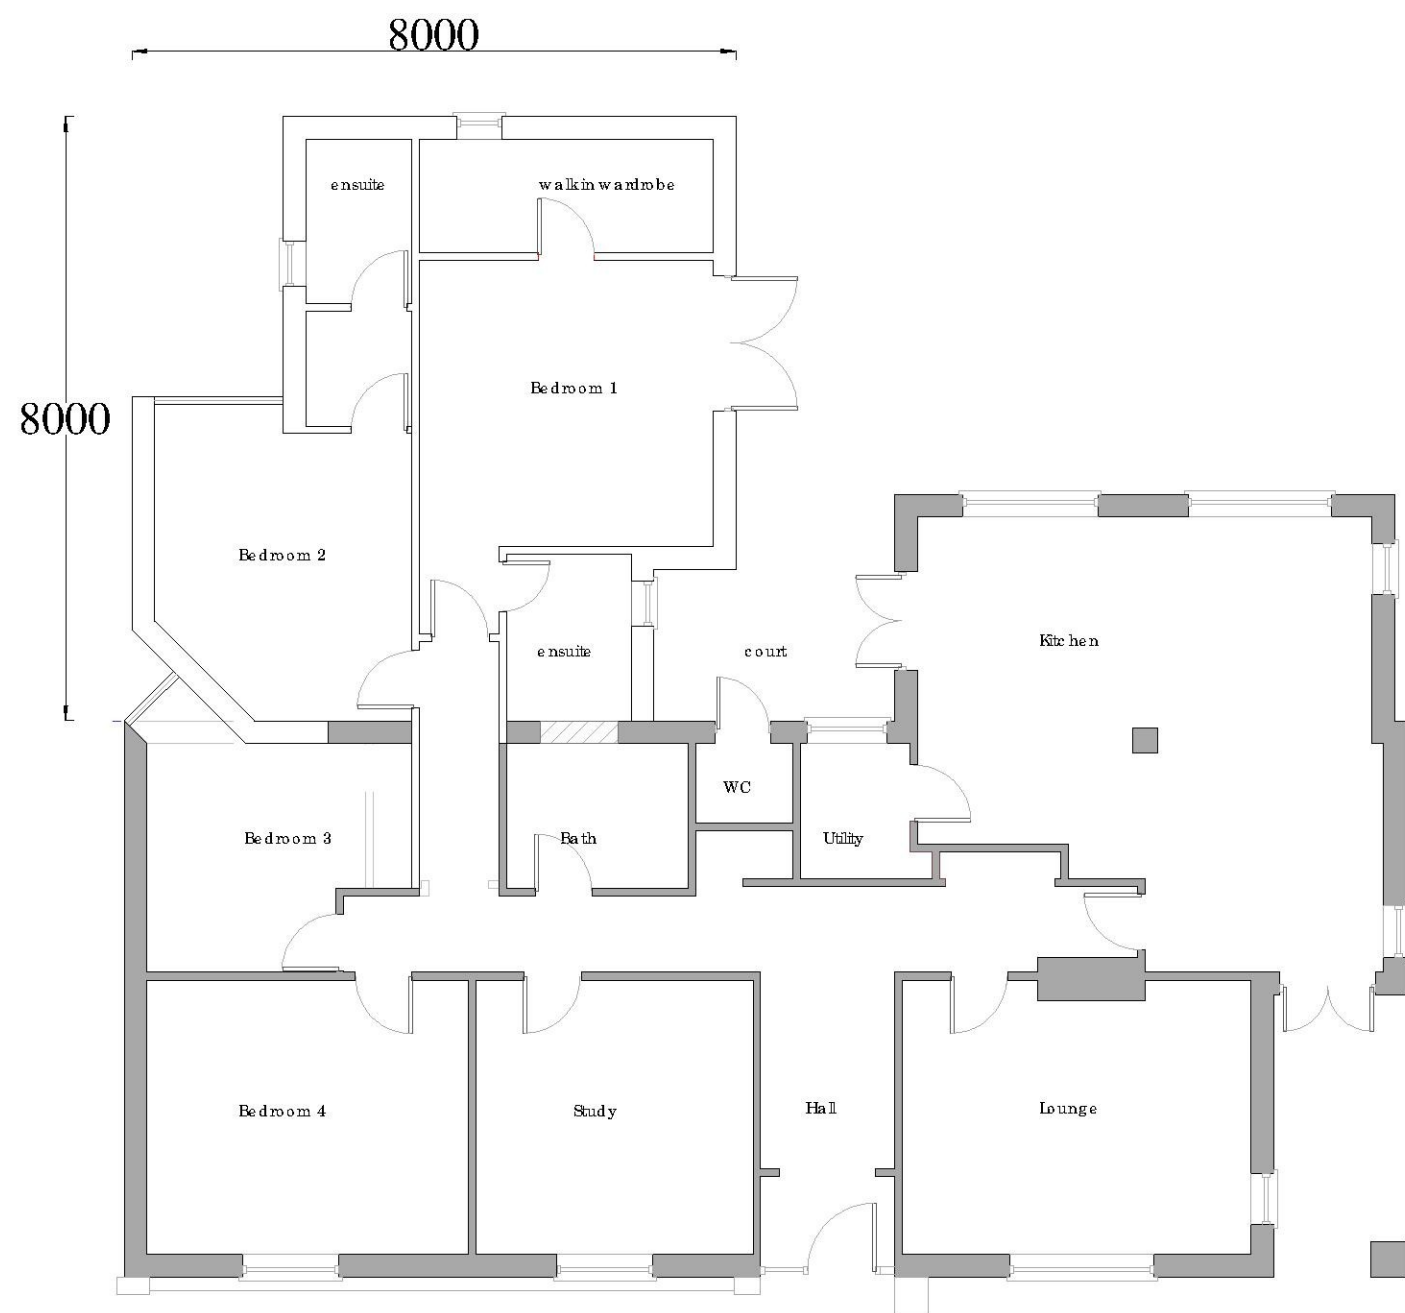

Ground Floor

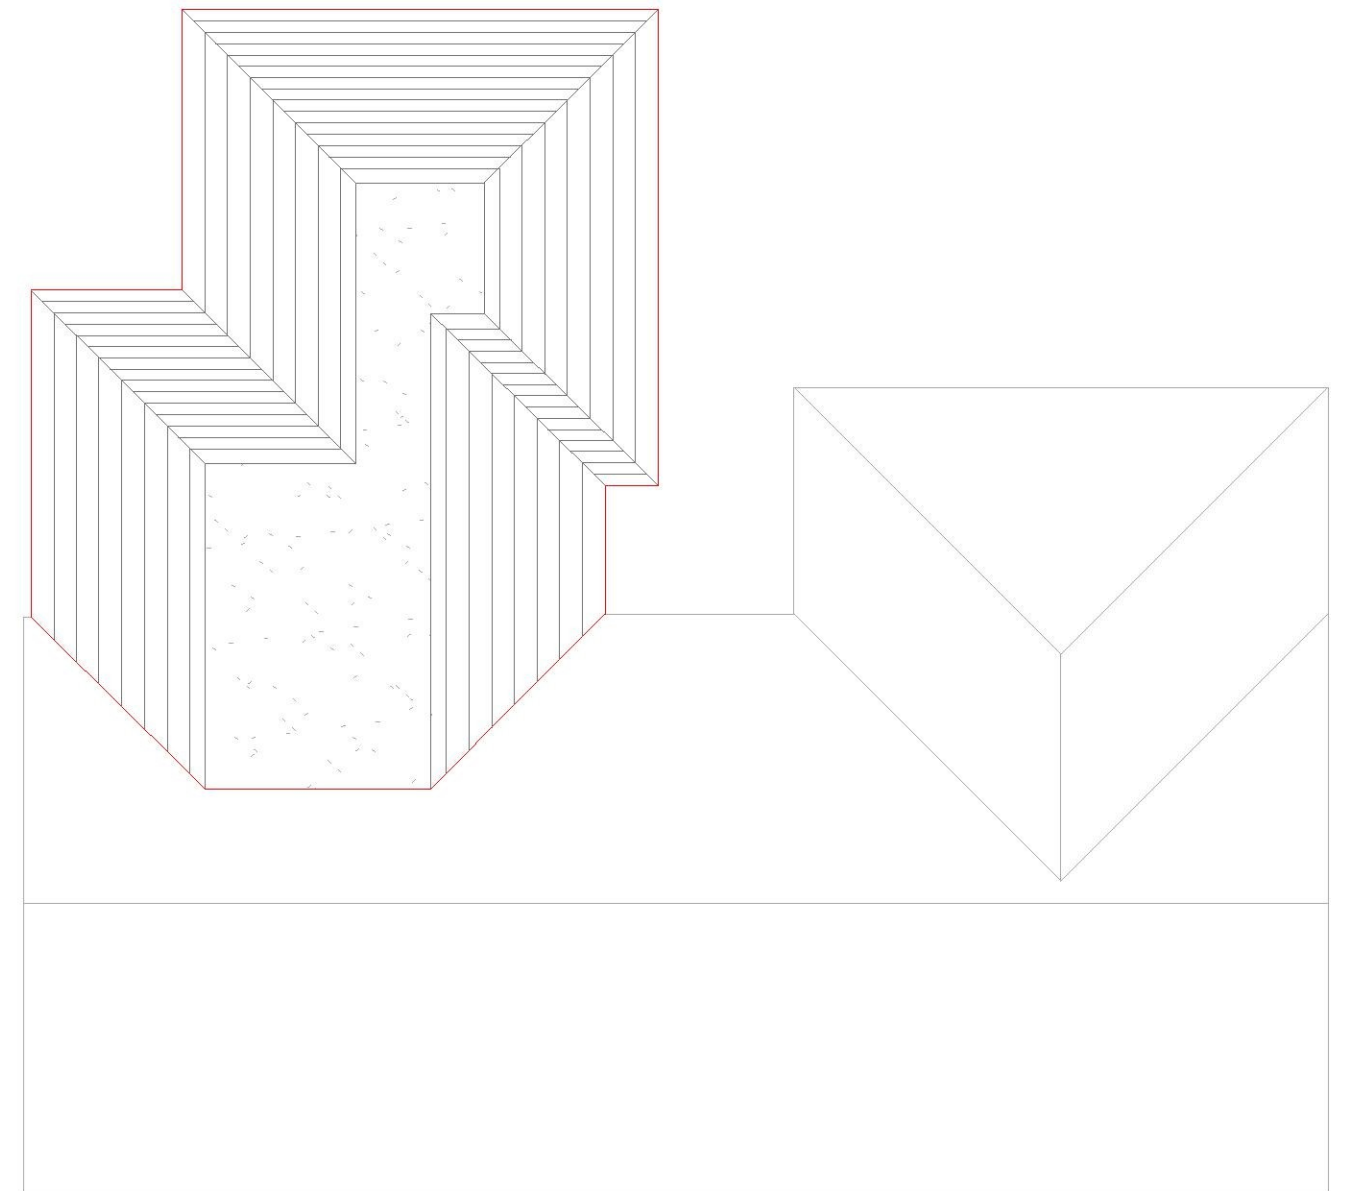

Roof Plan

 

A 02/18 Roof height lowered			
rev.	date	drawn by	checked by
Kent Building Control Ltd 134 High Street Hythe Kent CT21 5LB 01303 656001			
Mr & Mrs J Treadwell			
2 Cannongate Gardens Hythe CT21 5PU			
Single Storey Rear Extension Proposed Plans			
scale	1:100	date	15.01.18
drawn by	JB	checked by	
drawn no.	KBC/ 18/ 005/ 02	rev.	A