
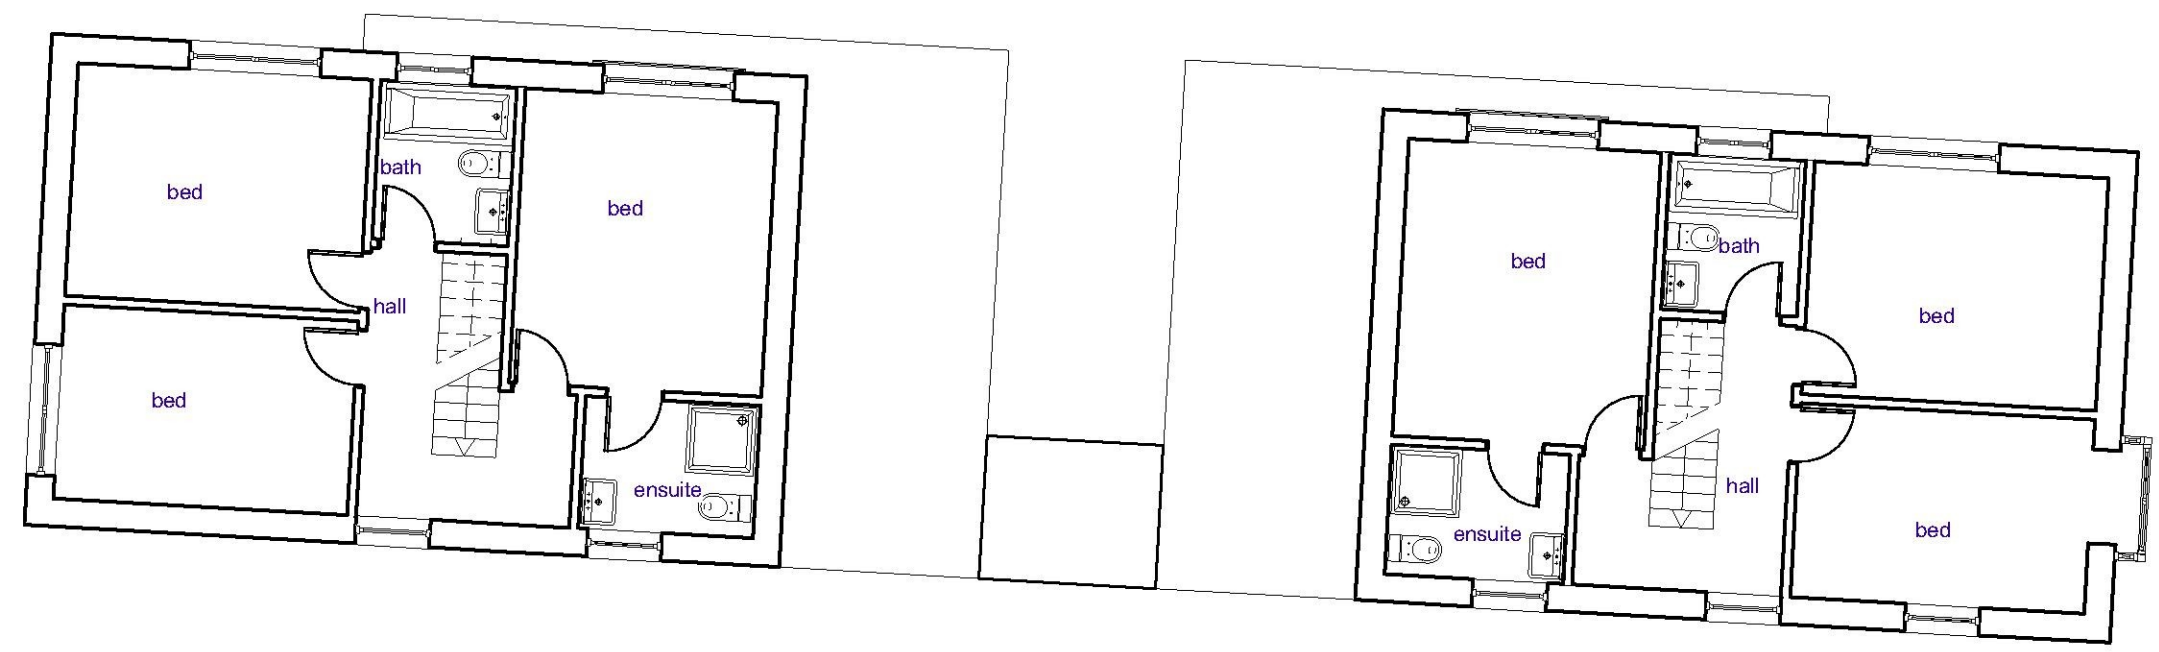


 

Architect A3 Architects Ltd 18 Paines Close Pinner Middx HA5 3BN www.a3architects.com		Project Title 1-3 DUNSTALL GARDENS ST. MARYS BAY TN29 0QT		CAD File Name 1146-LOD-101-180207.vwx	
Client ELEANOR HART		Sheet Title Proposed 1st Floor Plan		Project Manager FAA	Date Jan'18
				Drawn By FAA	Scale 1:100@A3
				Project ID 1146	Sheet No. P-02
				Sheet Rev. -	

A	13/02/18						
No.	Date	Revision Notes	Zone	Approvals	No.	Date	Issue Notes