

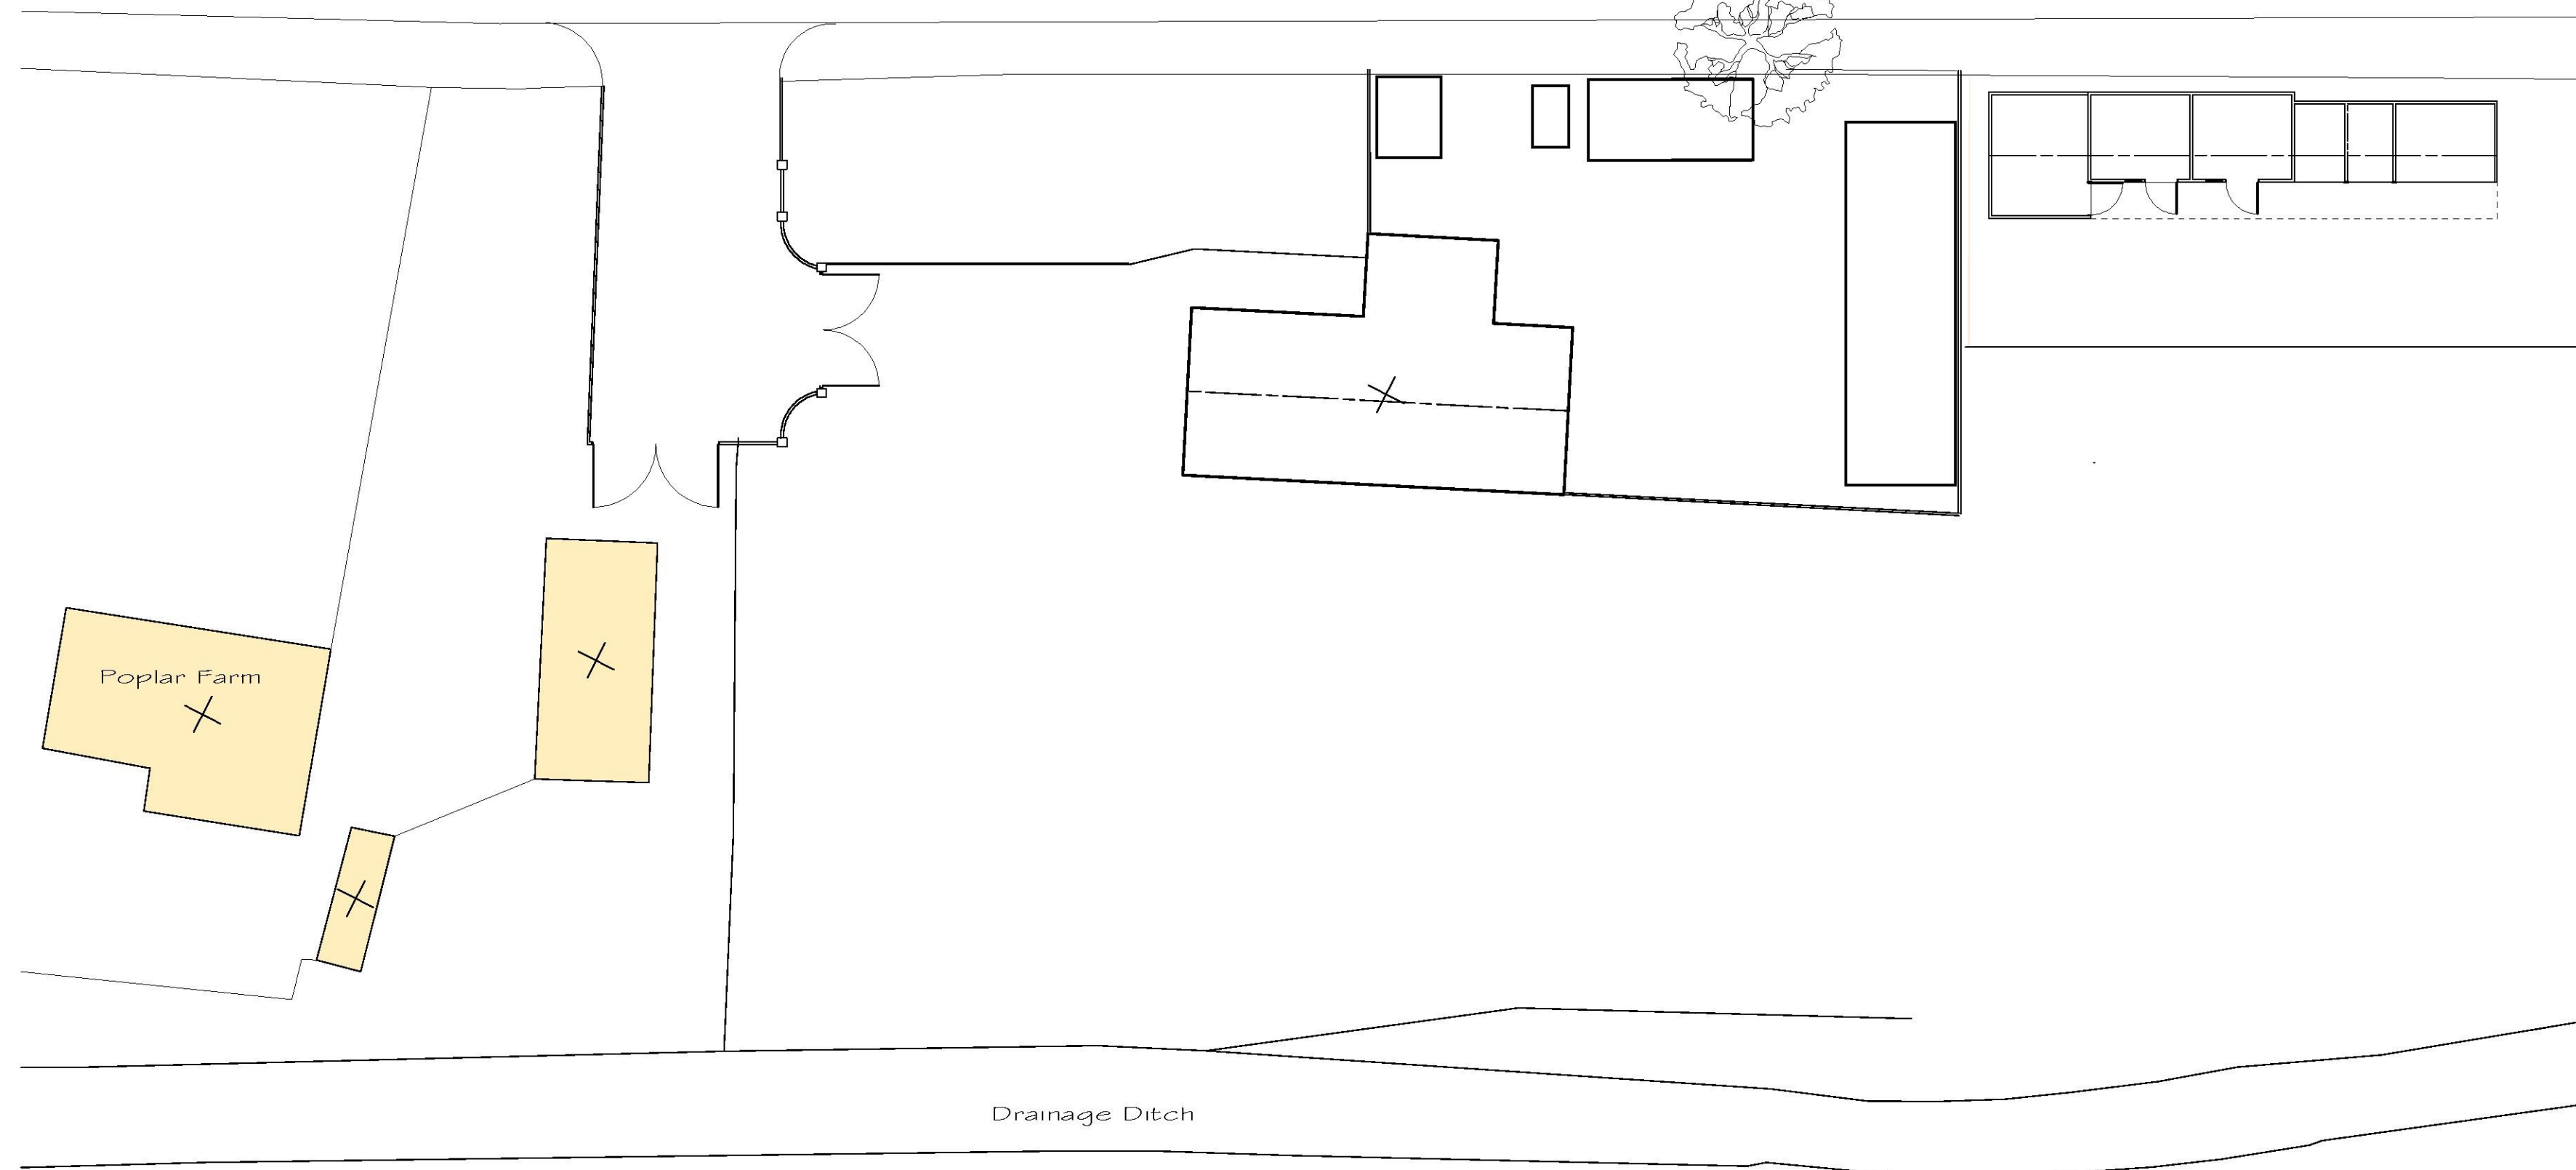


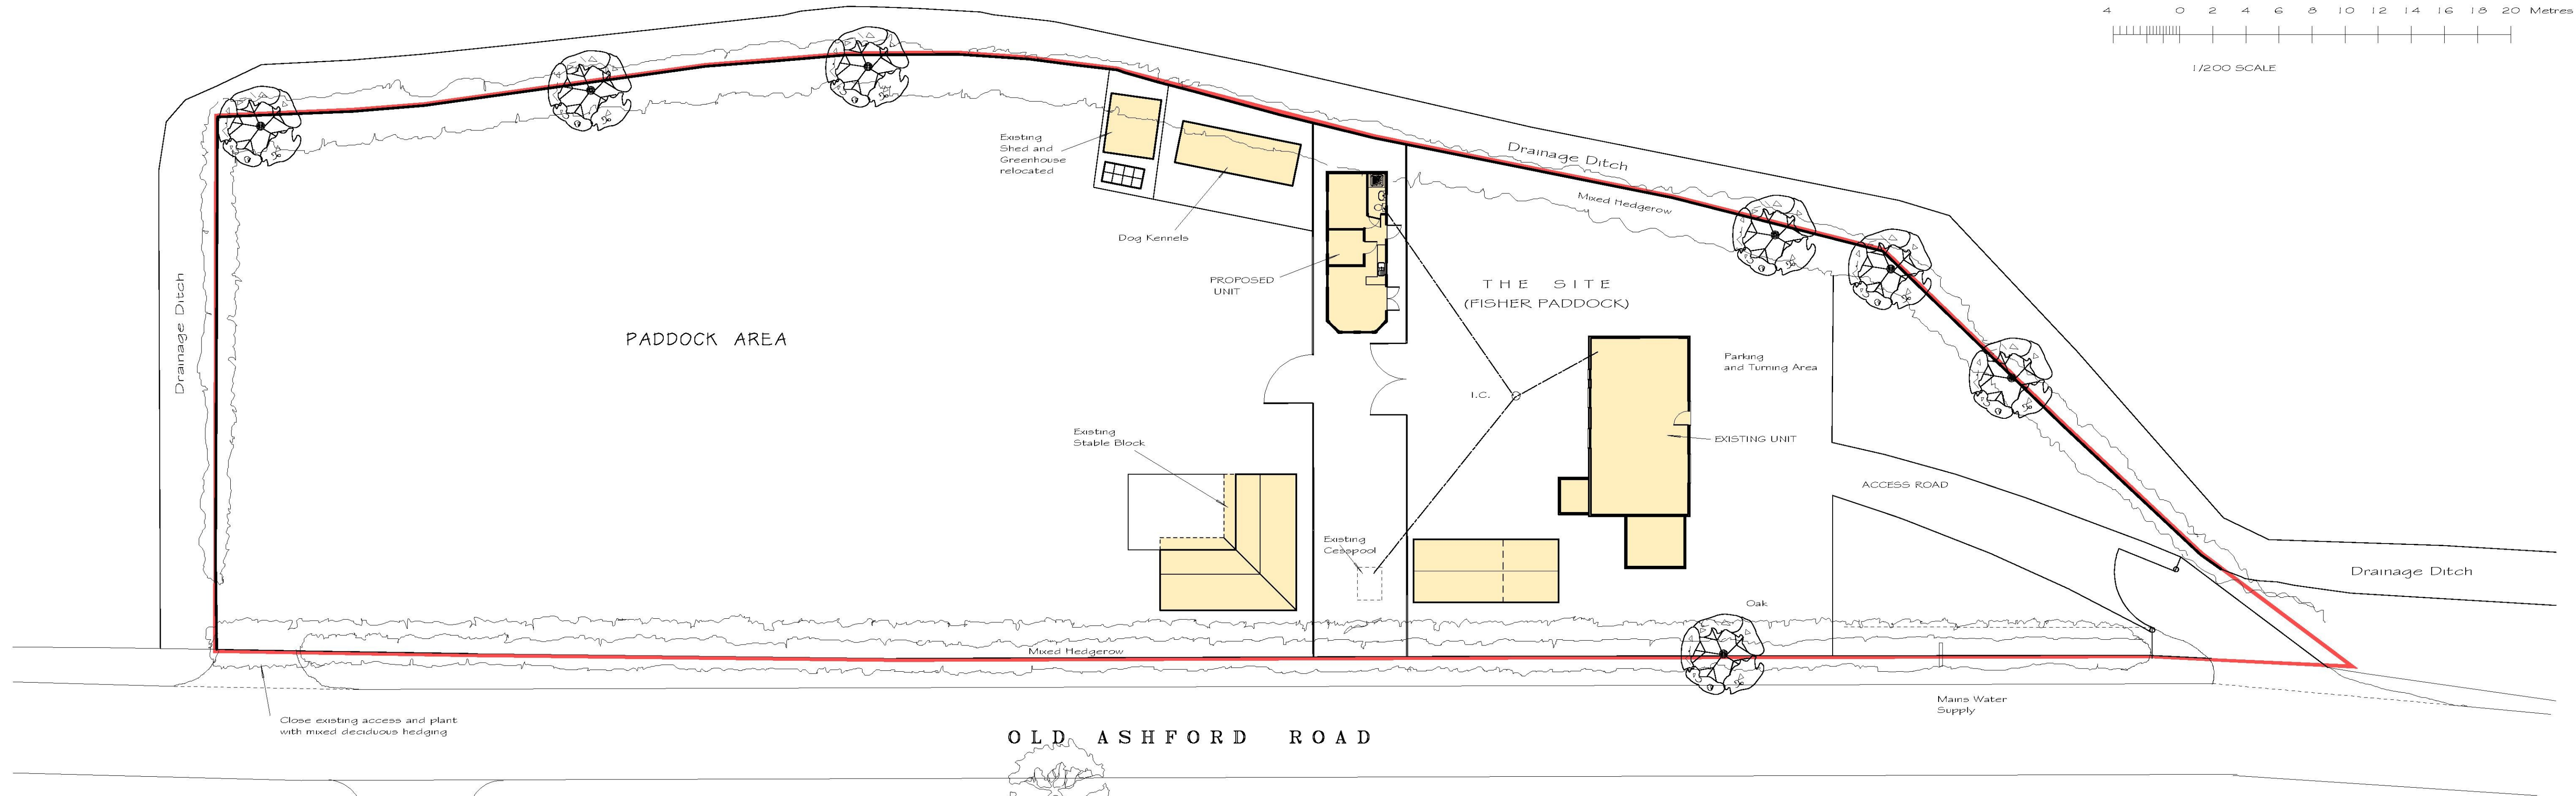

SITE PLAN
SCALE: 1/200

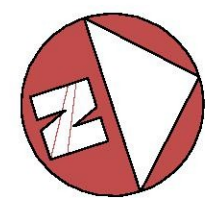

Notes:
Do not scale. Verify all dimensions. Report all errors, omissions or discrepancies.
All building works to comply with the relevant British Standards and/or Codes of Practice.
This drawing and design are the copyright of M. P. Foad Limited.

Rev	Date
-----	------

MARTIN FOAD
Chartered
Architectural Technologist
 16, The Paddocks,
Herne Bay,
Kent, CT6 6QX.
Tel: (01227) 37 35 37

Client: Mr. and Mrs. M. Hilding
Project: Fishers Paddock,
Old Ashford Road,
Brenzett Green,
New Romney,
TN29 0BE.

Drawing Title:
Existing Site Plan

Date	February 2018
Scale	1/200 @ A1
Drg. No.	621/02
Rev	