


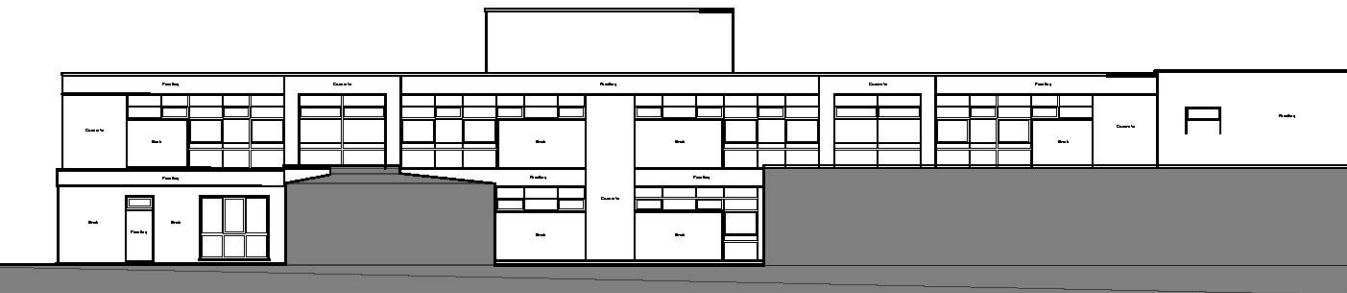
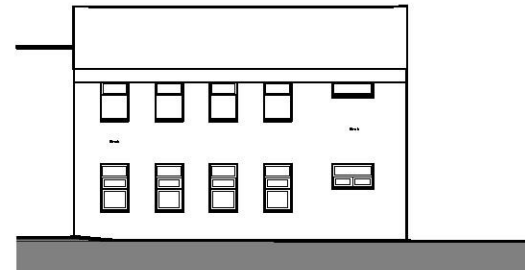
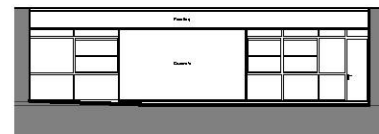


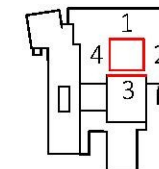


South West Elevation

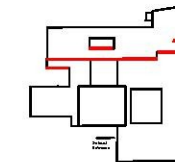


North West Section

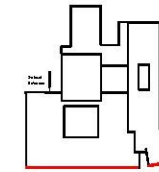


Quad 1 - E1

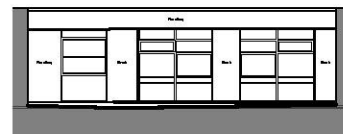


Quad 1 - E2

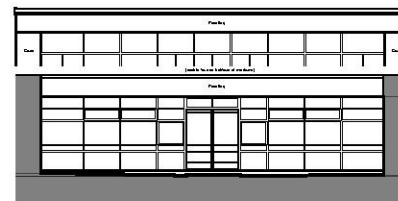



Quad 1 - E3

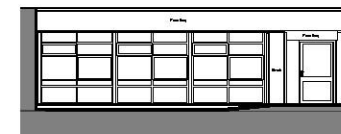



Quad 1 - E3

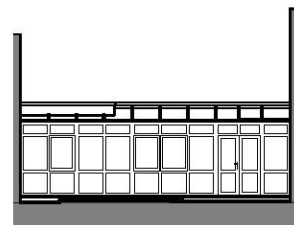

Quad 2

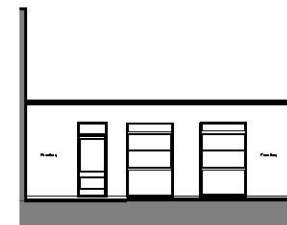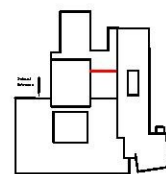

Quad 2

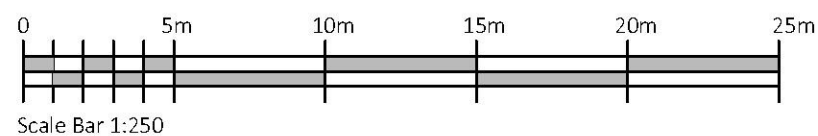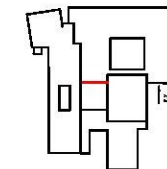

Elevations as Existing
1:250@A3

Planning Issue

 Carré Consultancy Chartered Surveyors		Rev: Date: Description: 61 Westmeads Rd, Whitstable CT5 1LW e: richard@carreconsultancy.co.uk m: 07933 480 750 w: www.carreconsultancy.co.uk	
Project: Dymchurch Primary School New Hall Close Dymchurch Kent TN29 0LE		Title: Elevations As Existing	
Scale: 1:250@A3	Date: February 2018	Drawing No.: 141 / E04	Revision: