




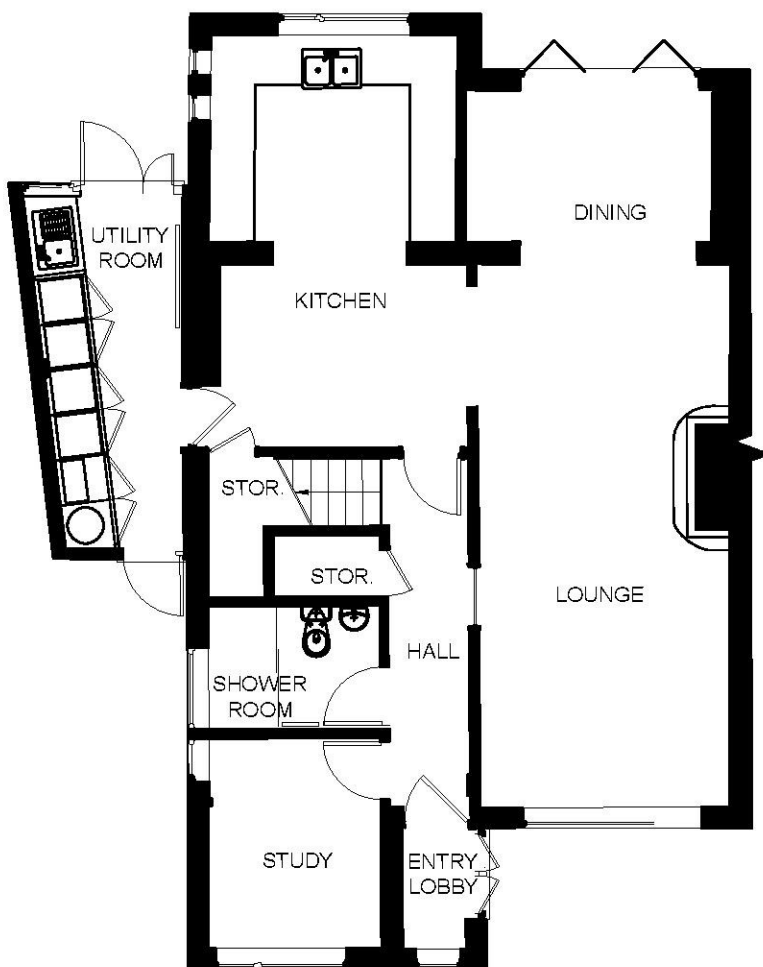



PROPOSED GROUND FLOOR PLAN

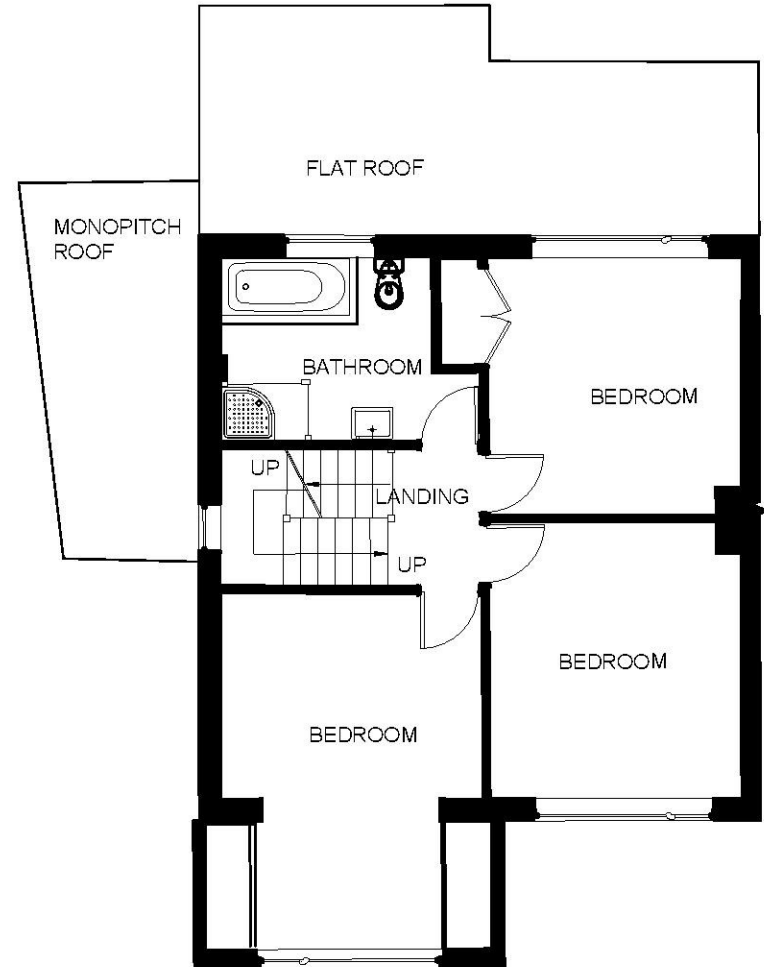

PROPOSED FIRST FLOOR PLAN

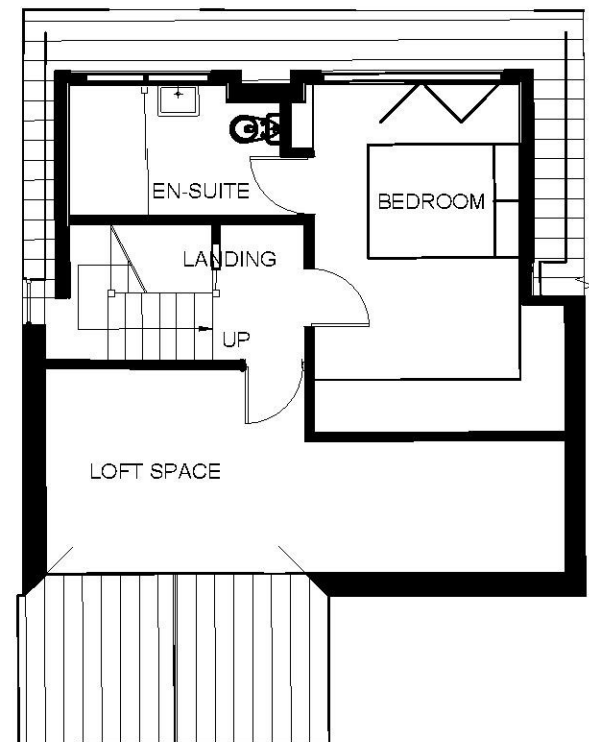

PROPOSED LOFT EXTENSION PLAN

  

Notes :

The Copyright of this drawing remains with Rudd Barwani Architects and is not to be reproduced without written approval. Do not scale from this drawing for any purpose. Legal boundaries must be verified with the land owner and cross-checked with information held by the Land Registry. This drawing is to be read in conjunction with all other standard documentation.

Rev.	Description	Date	By
P1	Planning Issue	31.03.18	SB

Client :
Mr and Mrs Rudd

Project No :
18006

Project :
38 Station Road,
Lyngrove,
CT18 8HP

Drawing Title :
Proposed Plans

Drawn by : SR
Date : Mar 2018
Status : PLANNING
Drawing No : P 200

Checked by :
Scale : 1:500@A3
Rev. No : P00

Rudd Barwani Architects

38 Station Road, Lyngrove, Kent, CT18 8HP
Telephone: 07770 196190
Email: ruddbarwaniarchitects@gmail.com