



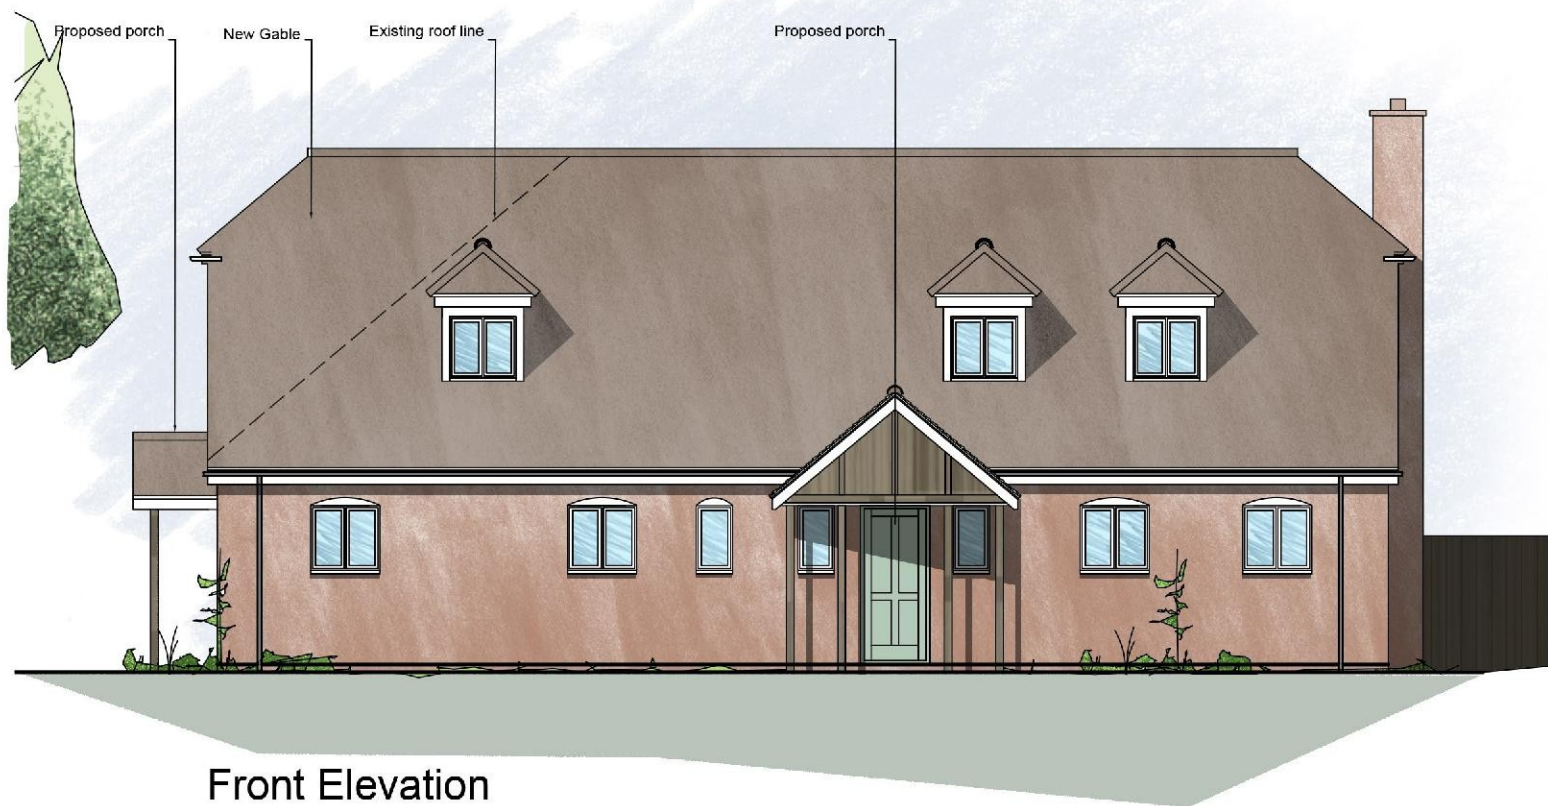

Front Elevation



Side Elevation

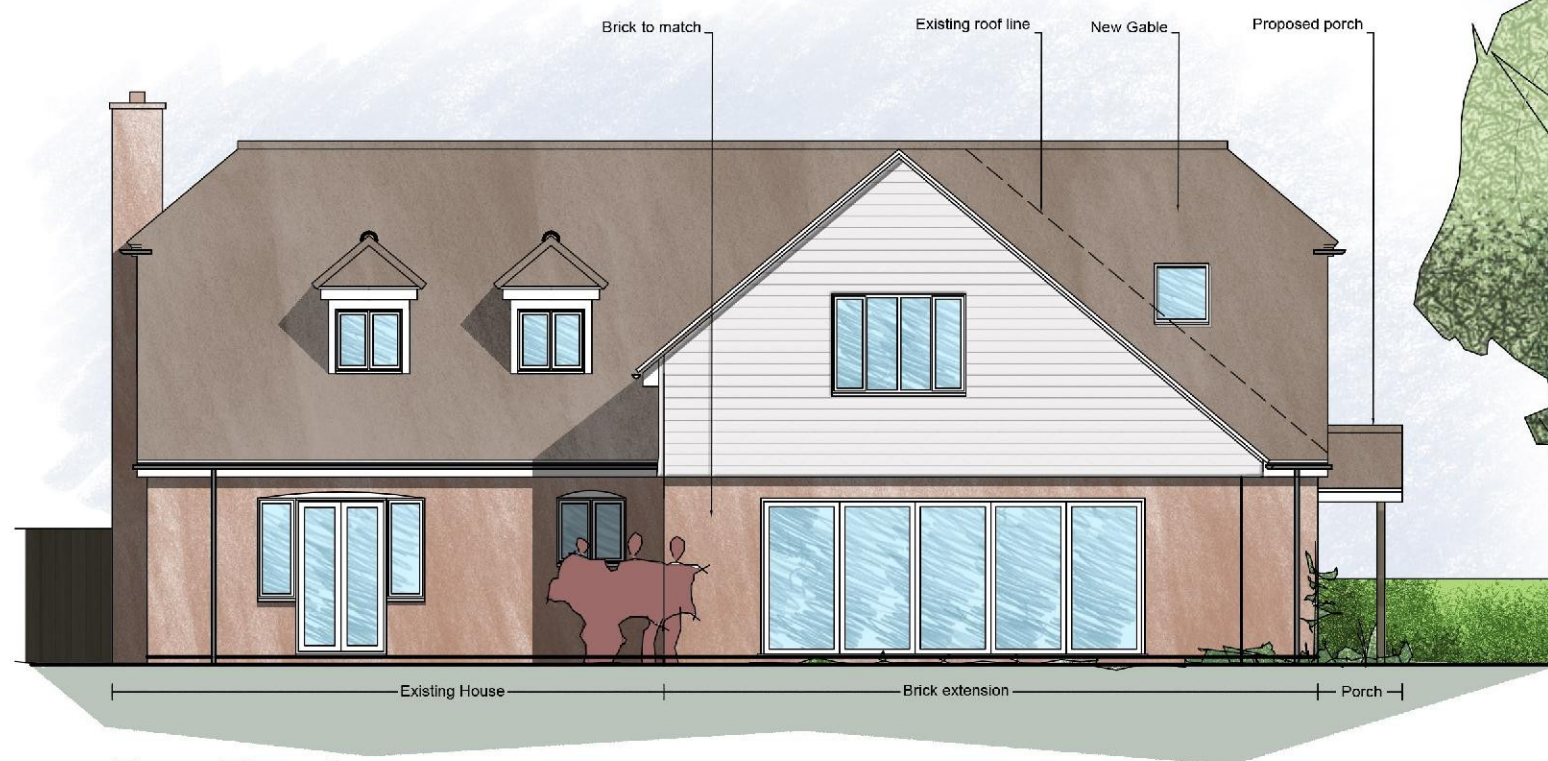


Rear Elevation



Side Elevation

Rev	Date	Description

 

ADAM WOODBRIDGE
ARCHITECTS

0781953548
info@adamwoodbridgearchitects.com
53 Mount Pleasant Close Lymington Kent CT18 8JF

Client / Project
Mr and Mrs Pottage
Jubilee Farmhouse
Gate Lane
Rhodes Minnis
Canterbury
Kent

Drawing Description
Proposed Elevations

Scale
1:100@A3

Drawing Number
18_17_06

Date
March 2018

Revision