




FRONT ELEVATION

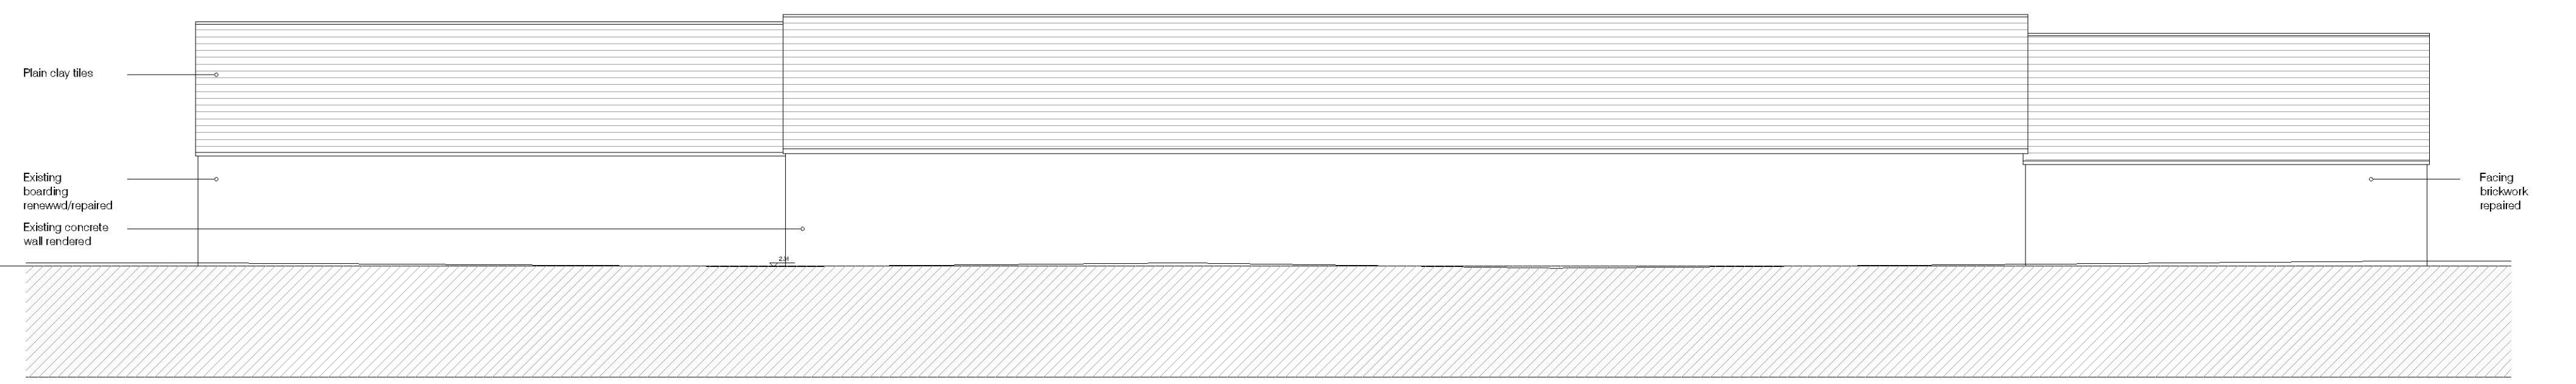


REAR ELEVATION

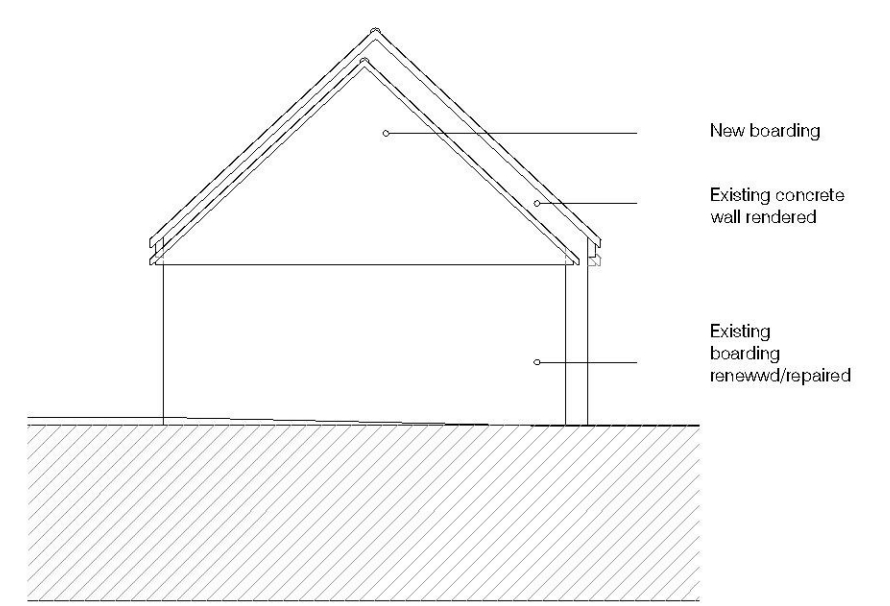


LEFT FLANK ELEVATION

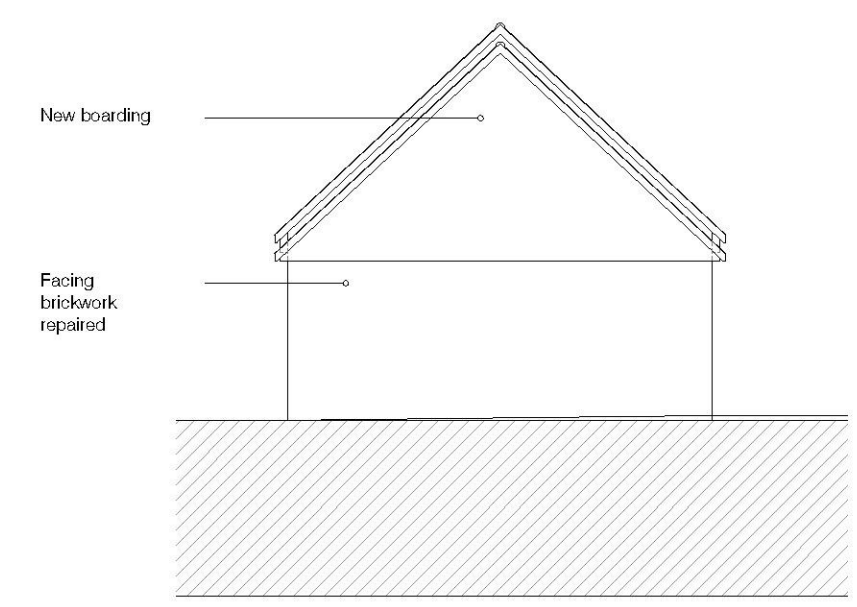



RIGHT FLANK ELEVATION

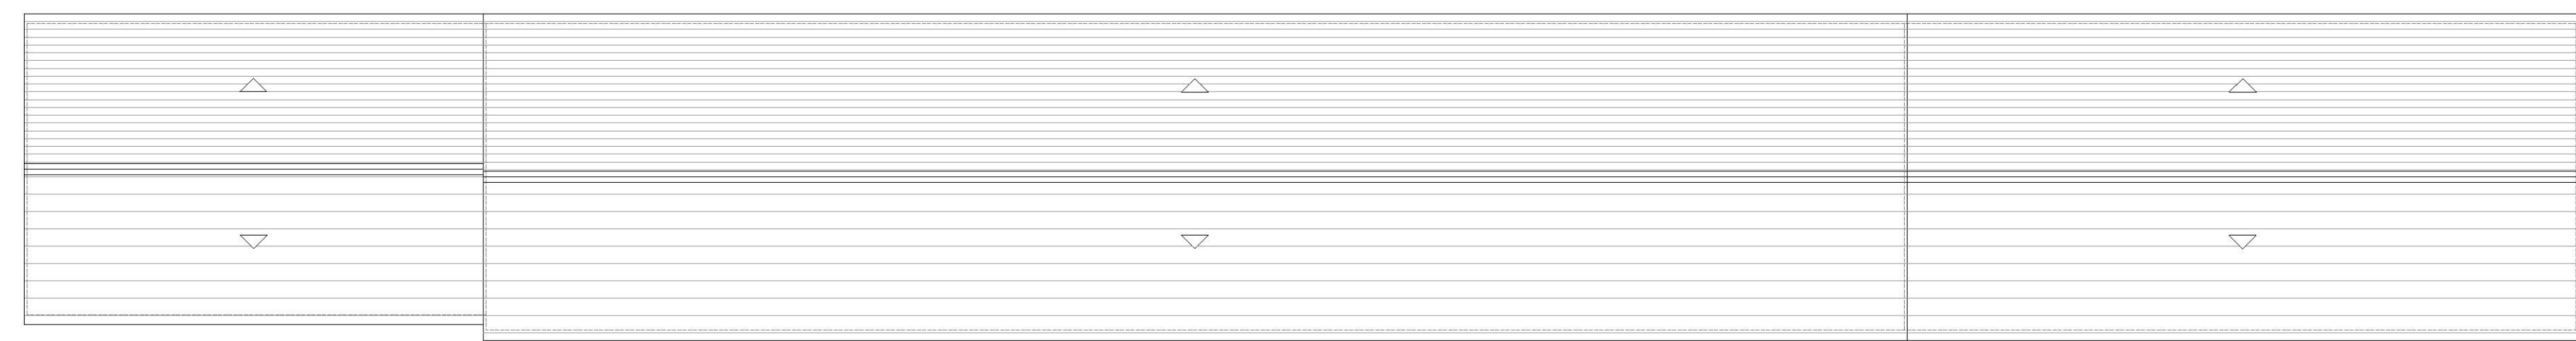

PROPOSED ROOF PLAN

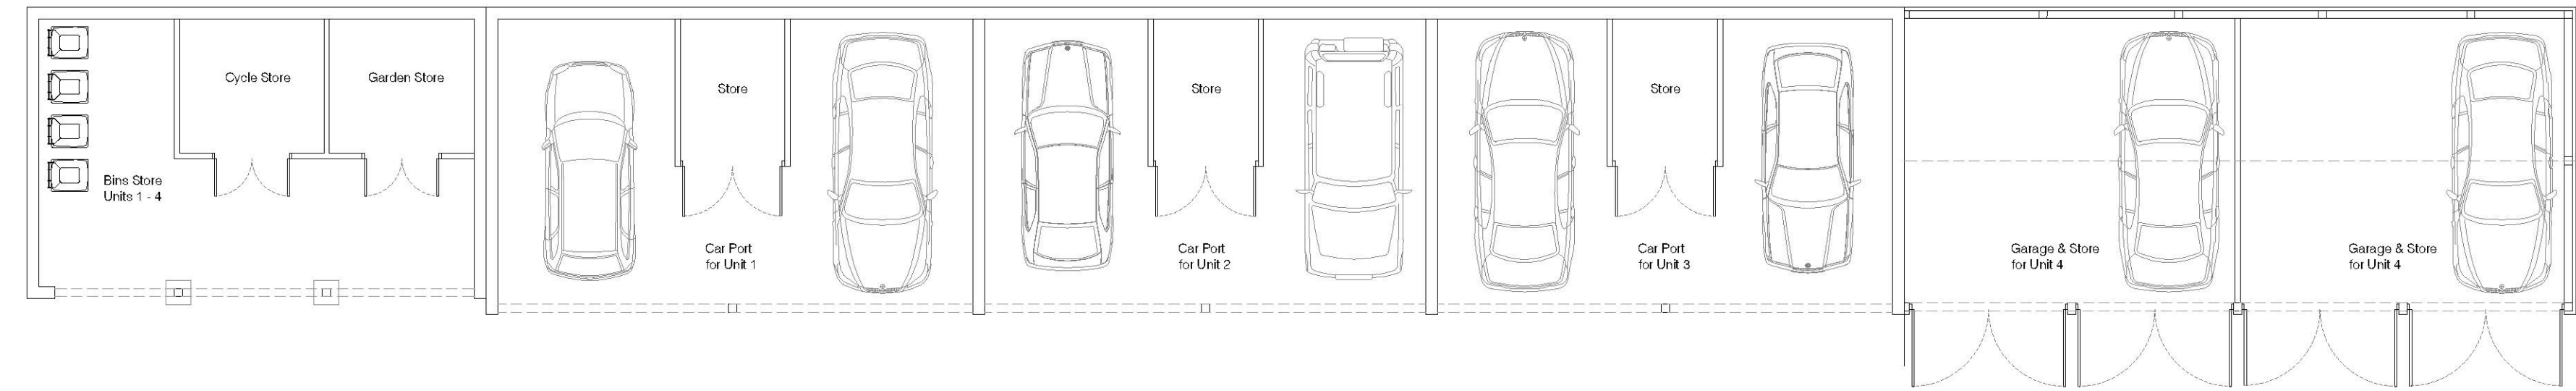

PROPOSED GROUND FLOOR PLAN

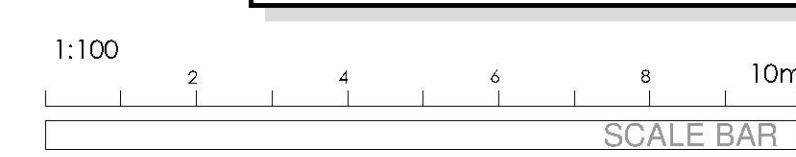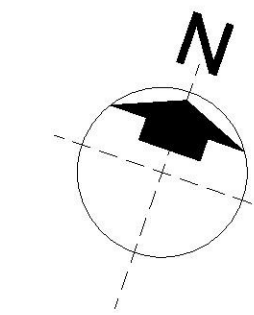

PLANNING

NOTE: NO DIMENSIONS TO BE SCALED FROM THIS DRAWING. (EXCEPT FOR PLANNING PURPOSES)
ALL DIMENSIONS TO BE CHECKED ON SITE. COPYRIGHT RESERVED.

REV	BY	DATE	DETAILS
1	1	1	1

levelarchitecture

TEL: 01822 861 216
WEB: WWW.LEVELARCHITECTURE.CO.UK
TWITTER: @LEVELARCH

PROJECT:
Brenzett Place Farm
Brenzett, Romney Marsh
TN29 0EE

CLIENT:
Andrew Wreathall

DRAWING TITLE:
Existing GA's Plans and Elevations
Cart Shed Building

SCALE: 1:100	DATE: Jul. 2017	DRAWN BY: RM	CDD BY: AR
SIZE: A1	PROJECT NO: 2017-386	DRAWING NO: (P)112	REVISION: -