




BARN BUILDING

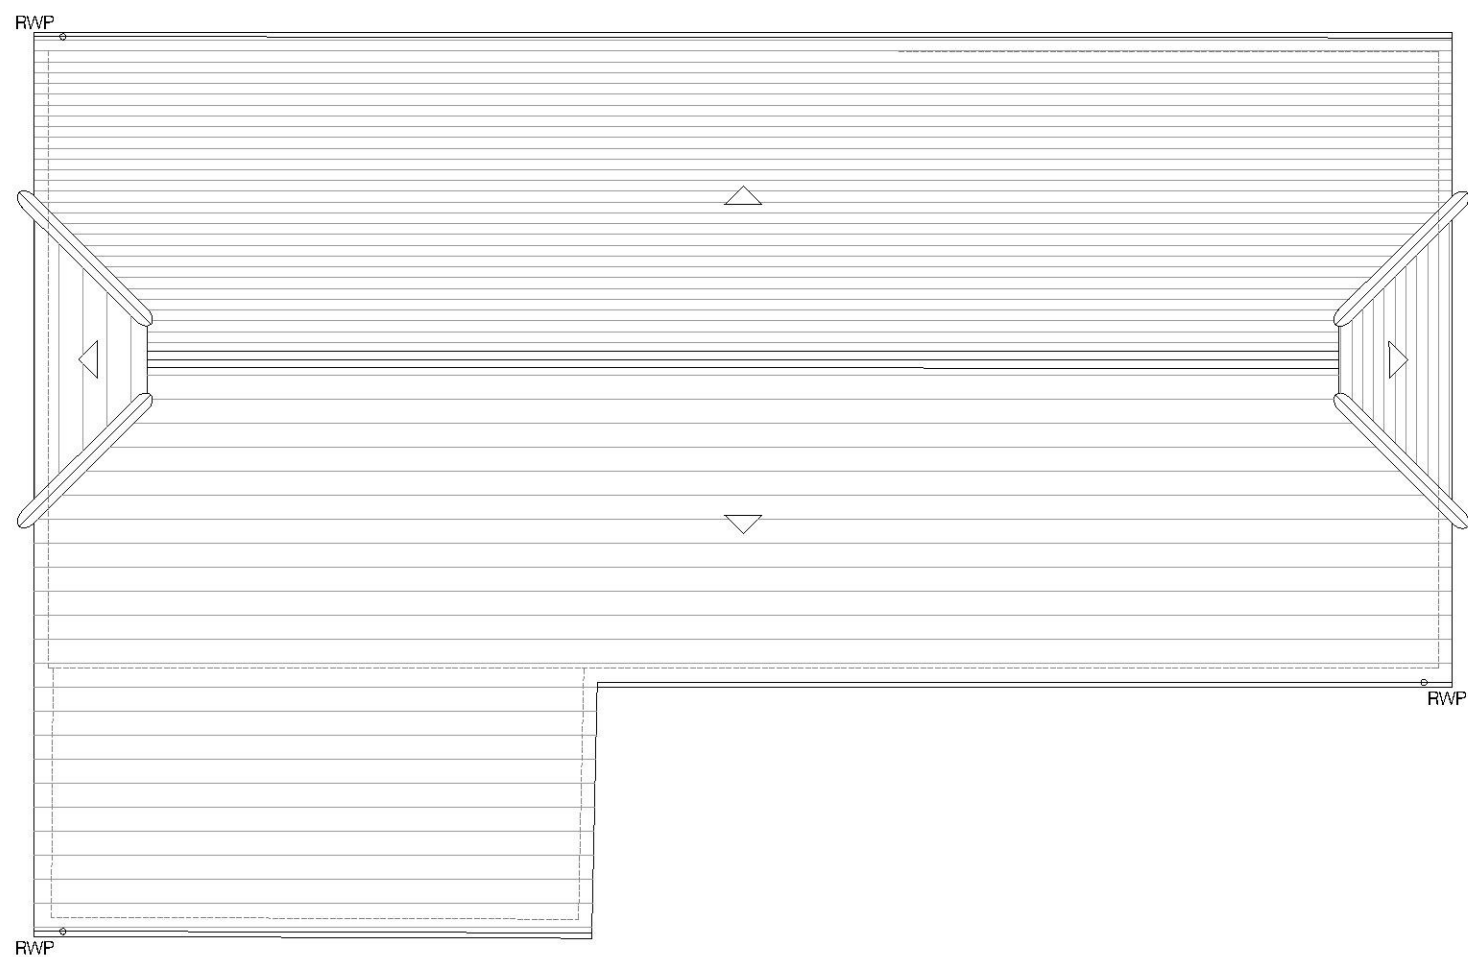


PROPOSED ROOF PLAN

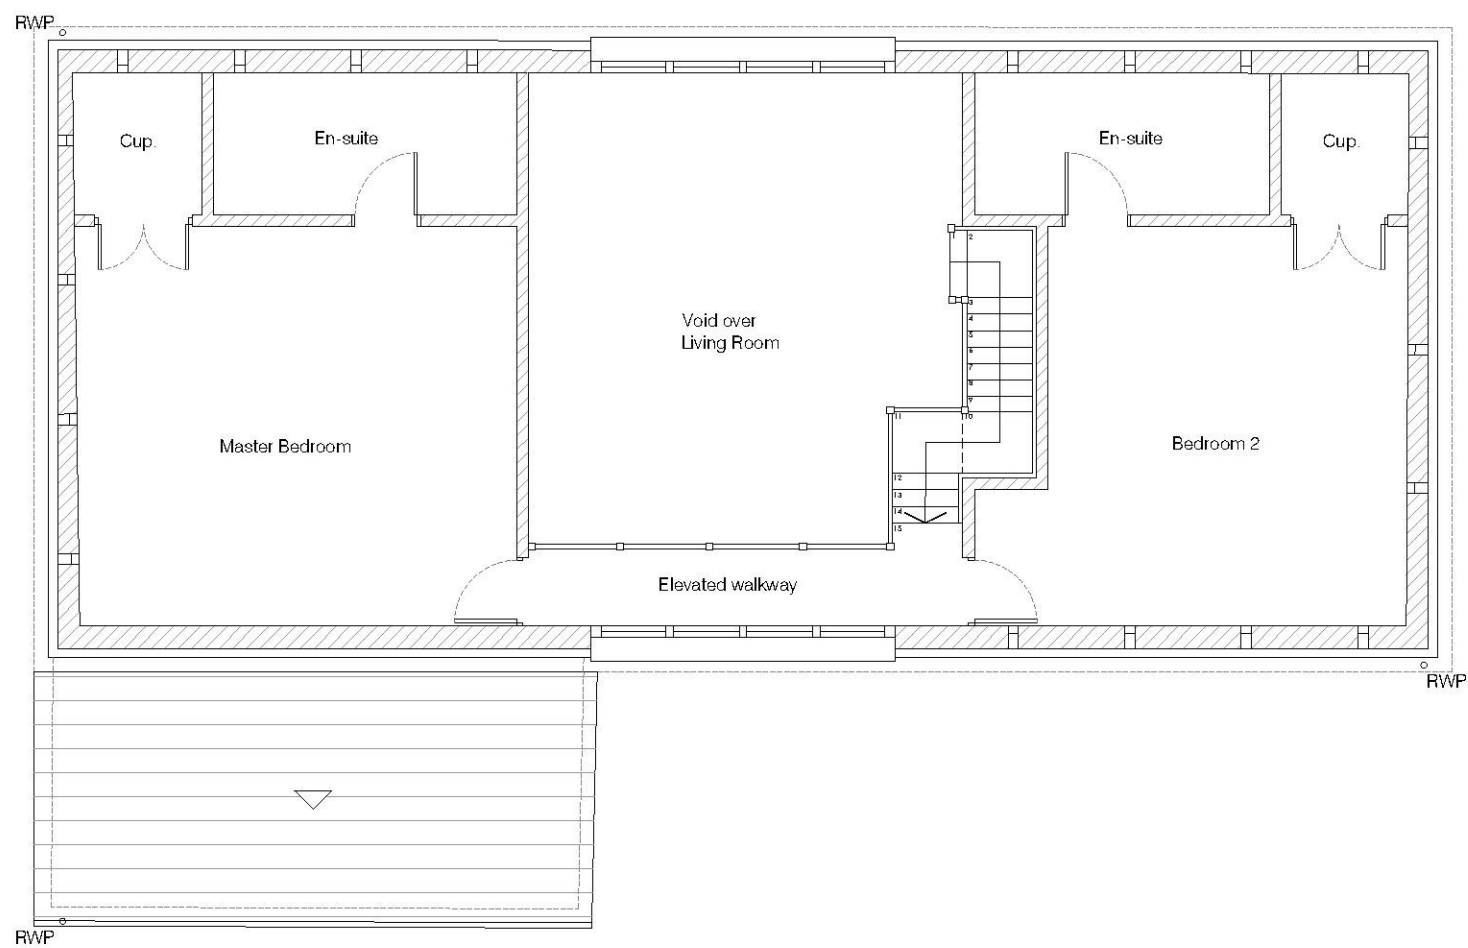


PROPOSED FIRST FLOOR PLAN

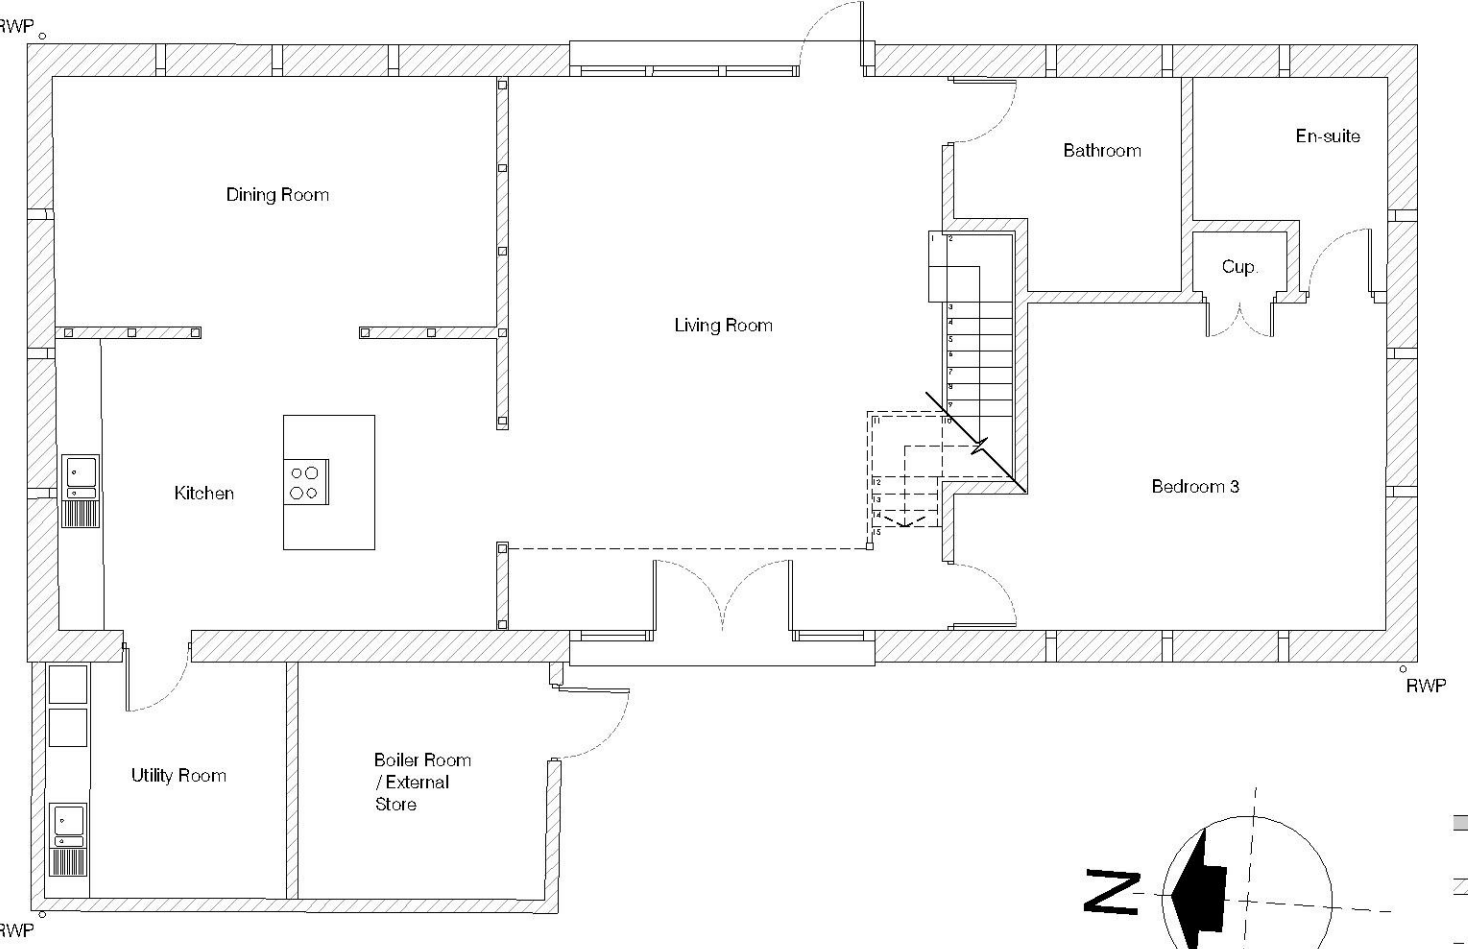


PROPOSED GROUND FLOOR PLAN

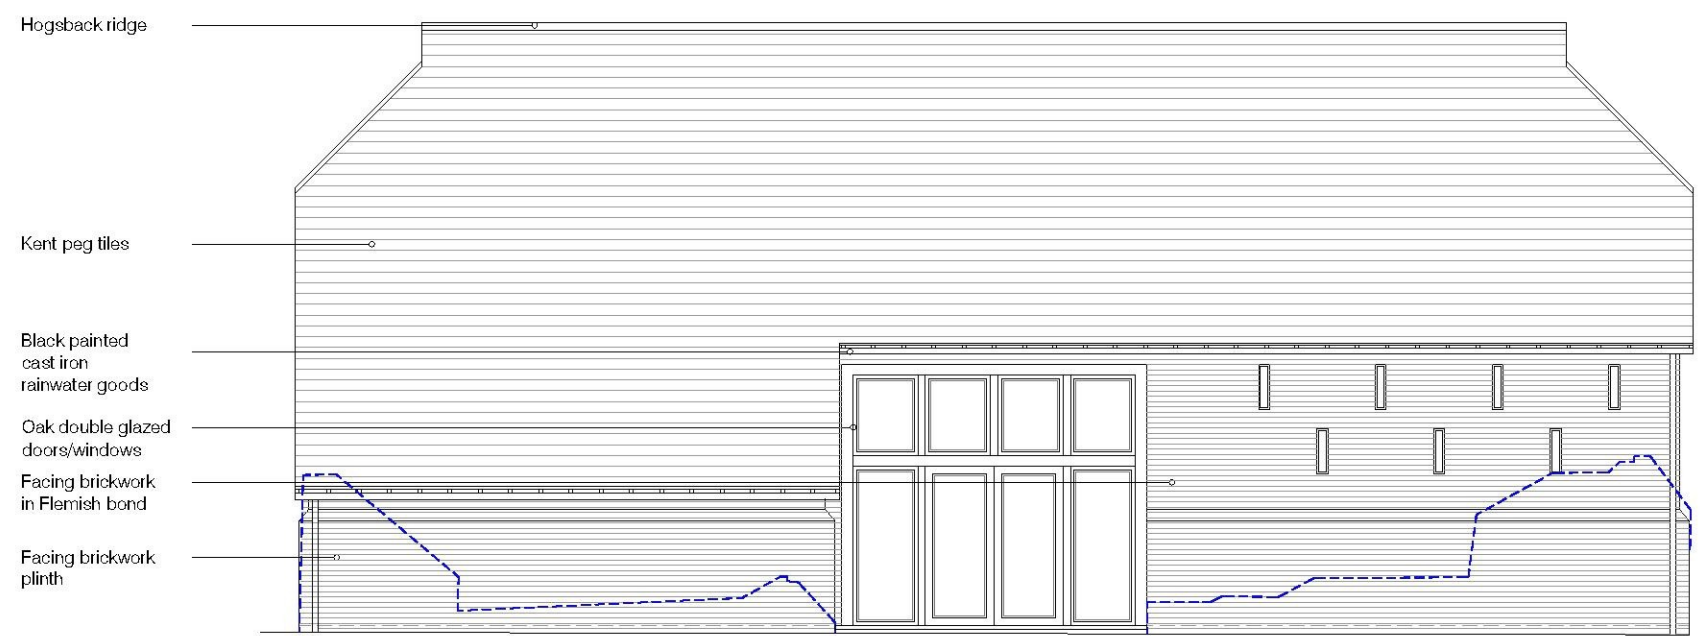

FRONT ELEVATION

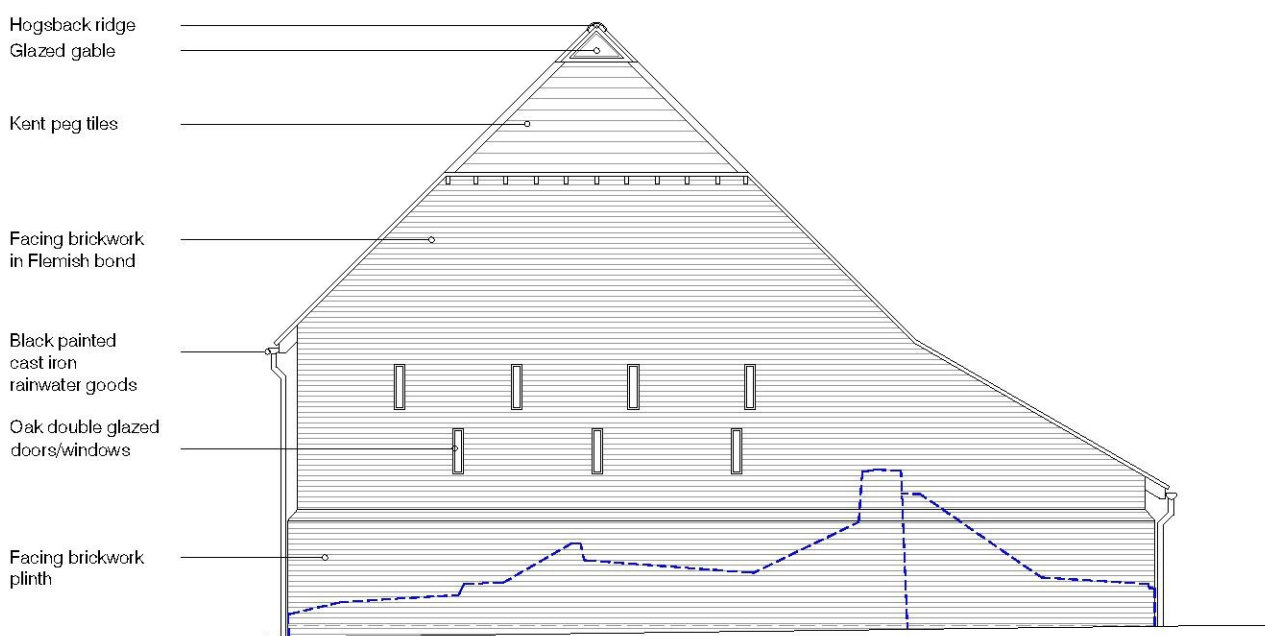

LEFT FLANK ELEVATION

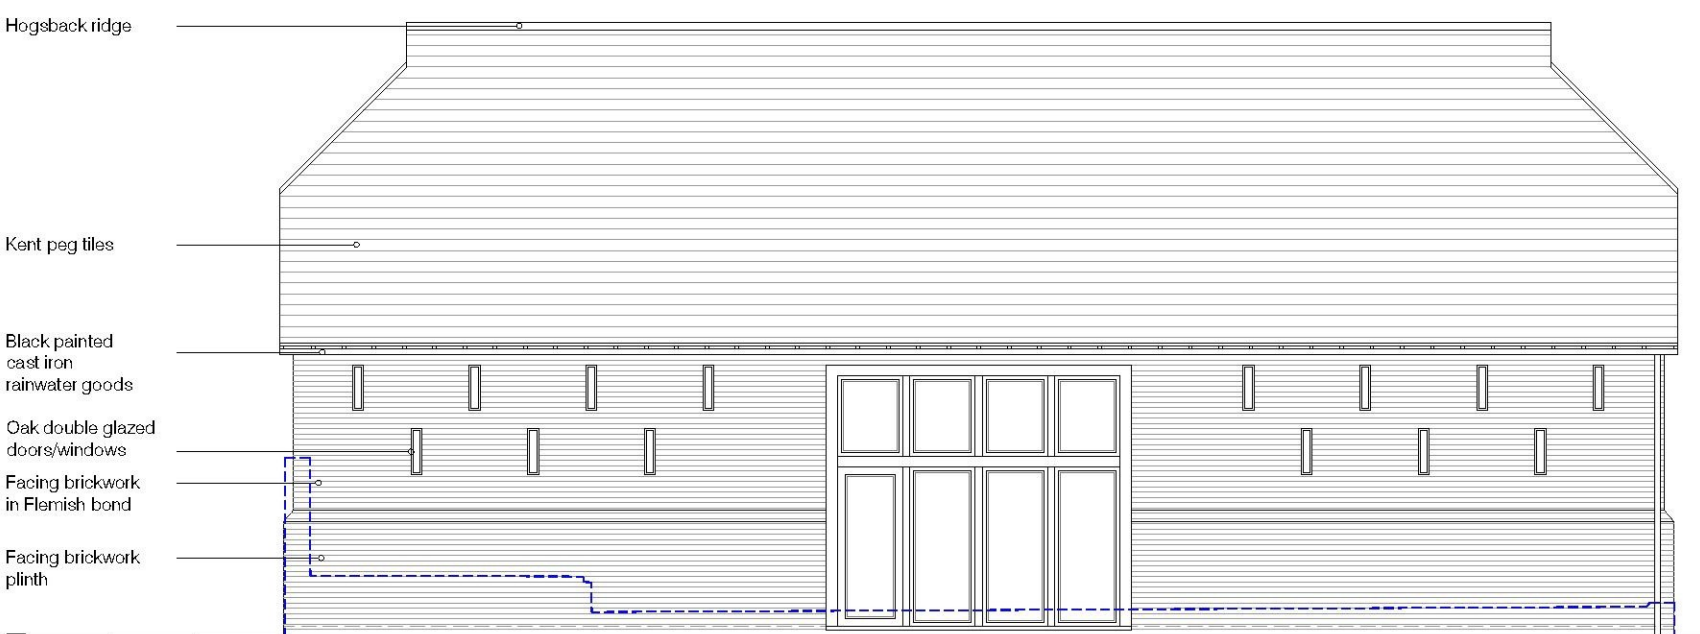


REAR ELEVATION




RIGHT FLANK ELEVATION


GARAGE BUILDING

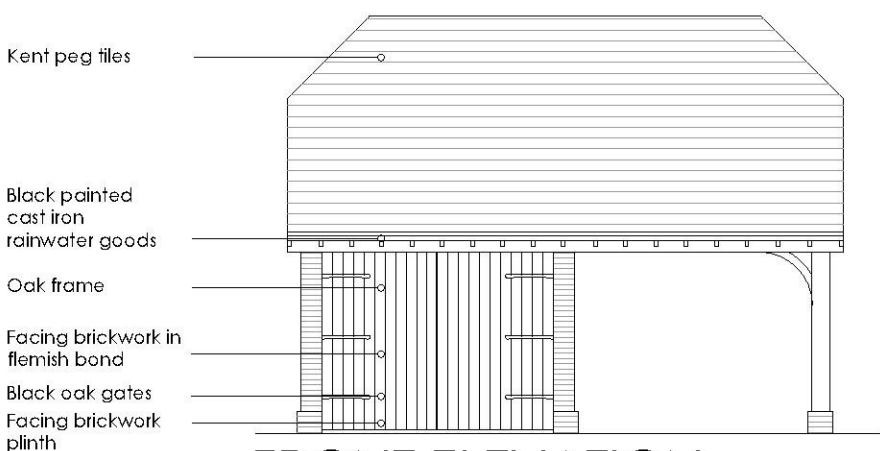


FRONT ELEVATION

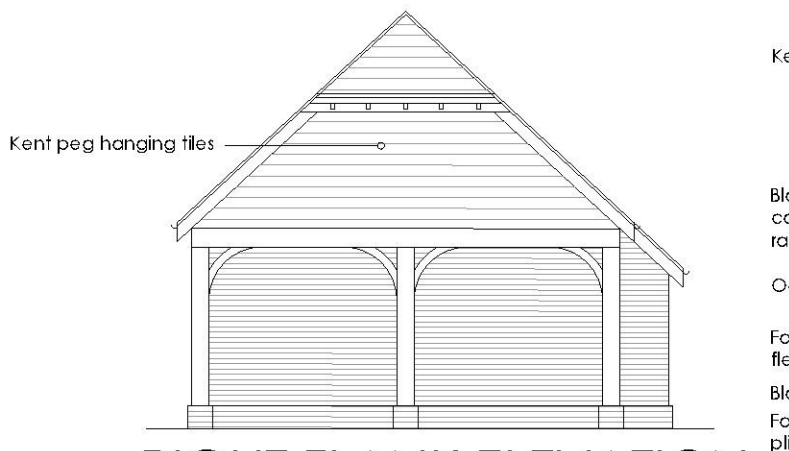


RIGHT FLANK ELEVATION

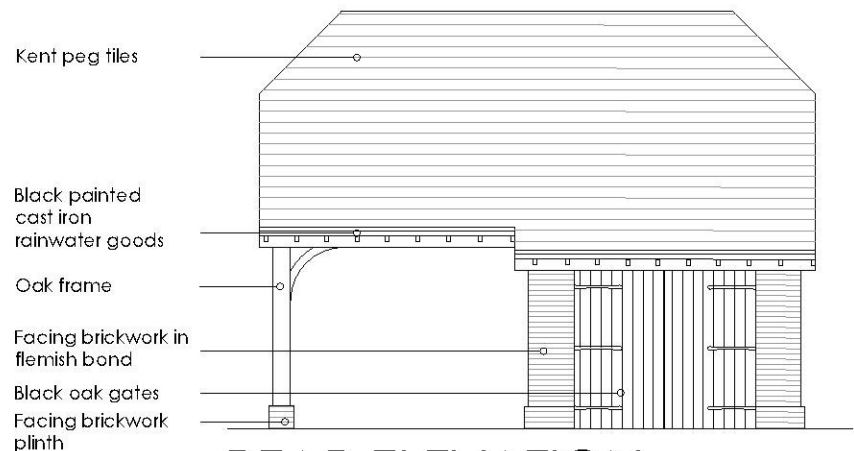


REAR ELEVATION

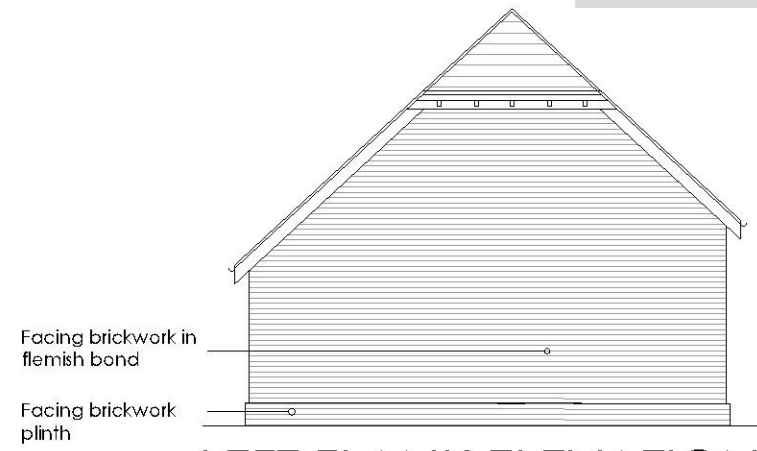


LEFT FLANK ELEVATION

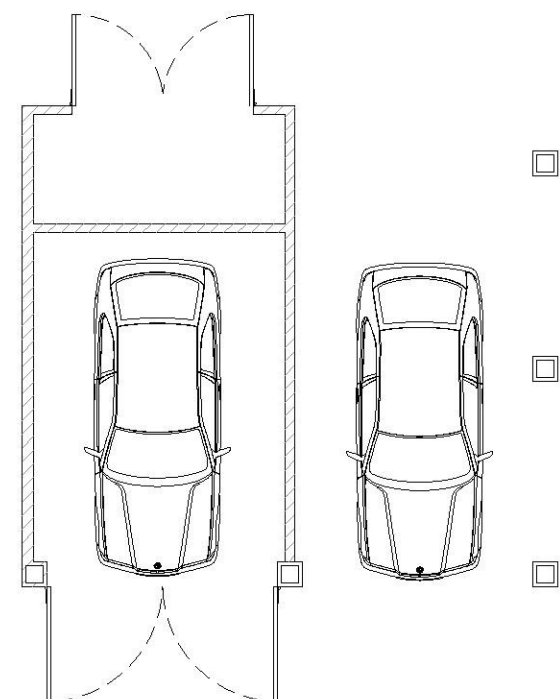

PROPOSED GROUND FLOOR PLAN

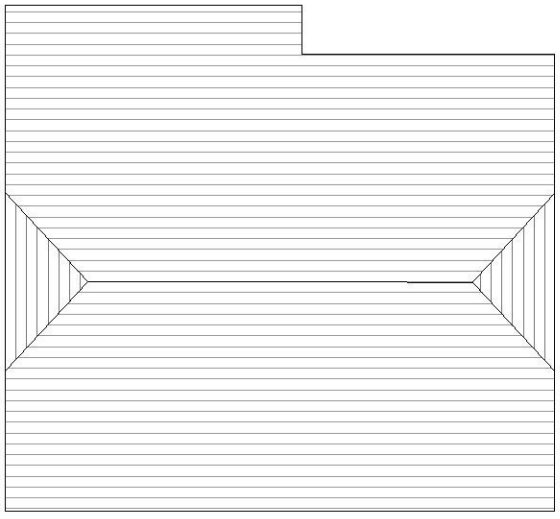

PROPOSED ROOF FLOOR PLAN

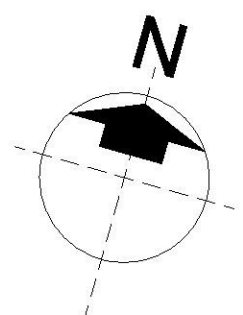

- KEY :**
- EXISTING WALLS
 - NEW WALLS
 - WALLS TO BE REMOVED
 - OUTLINE OF EXISTING RUINS

PLANNING



NOTE: NO DIMENSIONS TO BE SCALED FROM THIS DRAWING. (EXCEPT FOR PLANNING PURPOSES)
ALL DIMENSIONS TO BE CHECKED ON SITE. COPYRIGHT RESERVED.

REV	BY	DATE	DETAILS

levelarchitecture
TEL: 01822 861 218
WEB: WWW.LEVELARCHITECTURE.CO.UK
TWITTER: @LEVELARCH

PROJECT:
Brenzett Place Farm
Brenzett, Romney Marsh
TN29 0EE

CLIENT:
Andrew Wreathall

DRAWING TITLE:
Proposed GA's Plans and
Elevations

SCALE: 1:100	DATE: Apr. 2018	DRAWN BY: RM	CDD BY: AR
SIZE: A1	PROJECT NO: 2017-386	DRAWING NO: (P)110	REVISION: -