




FRONT ELEVATION

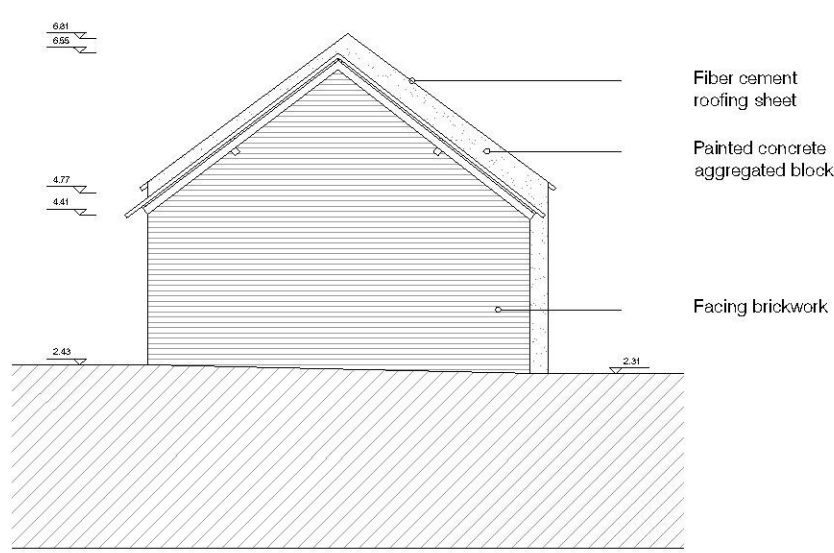


LEFT FLANK ELEVATION

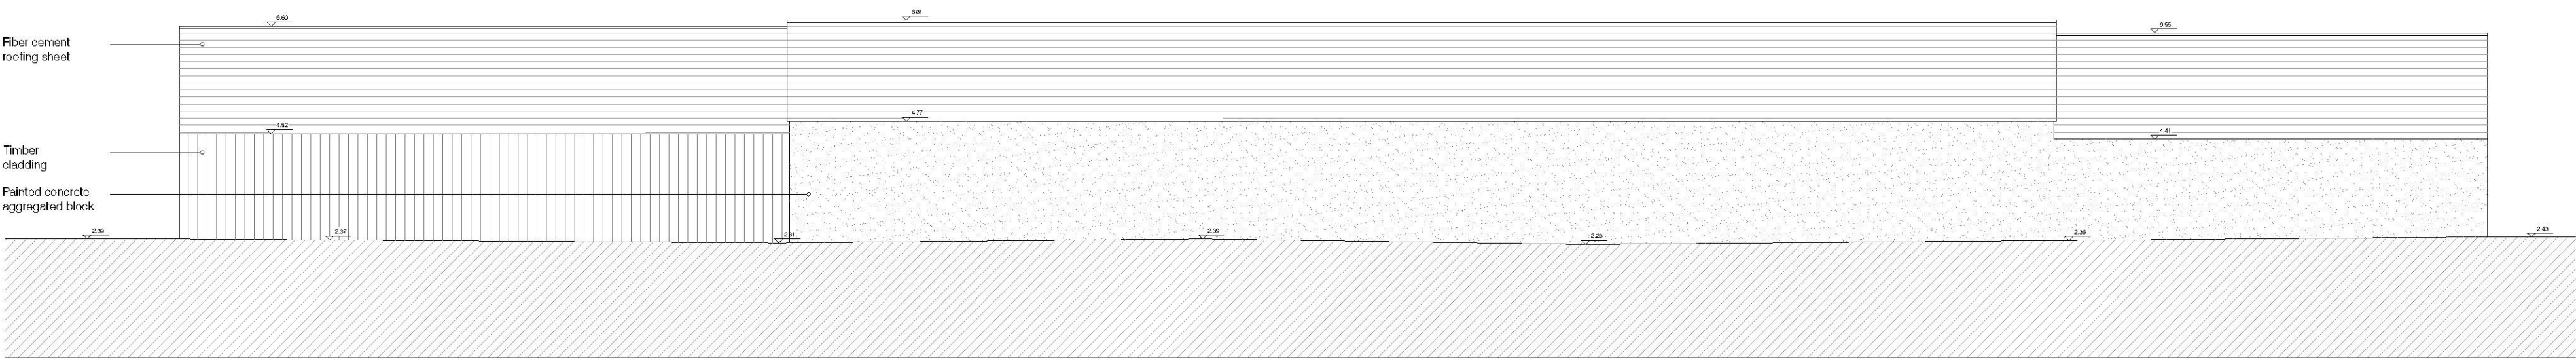


REAR ELEVATION

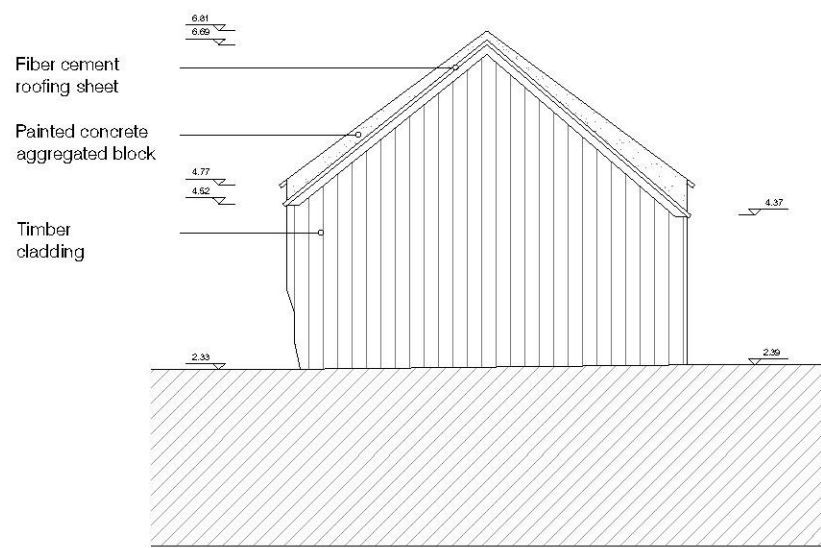


RIGHT FLANK ELEVATION

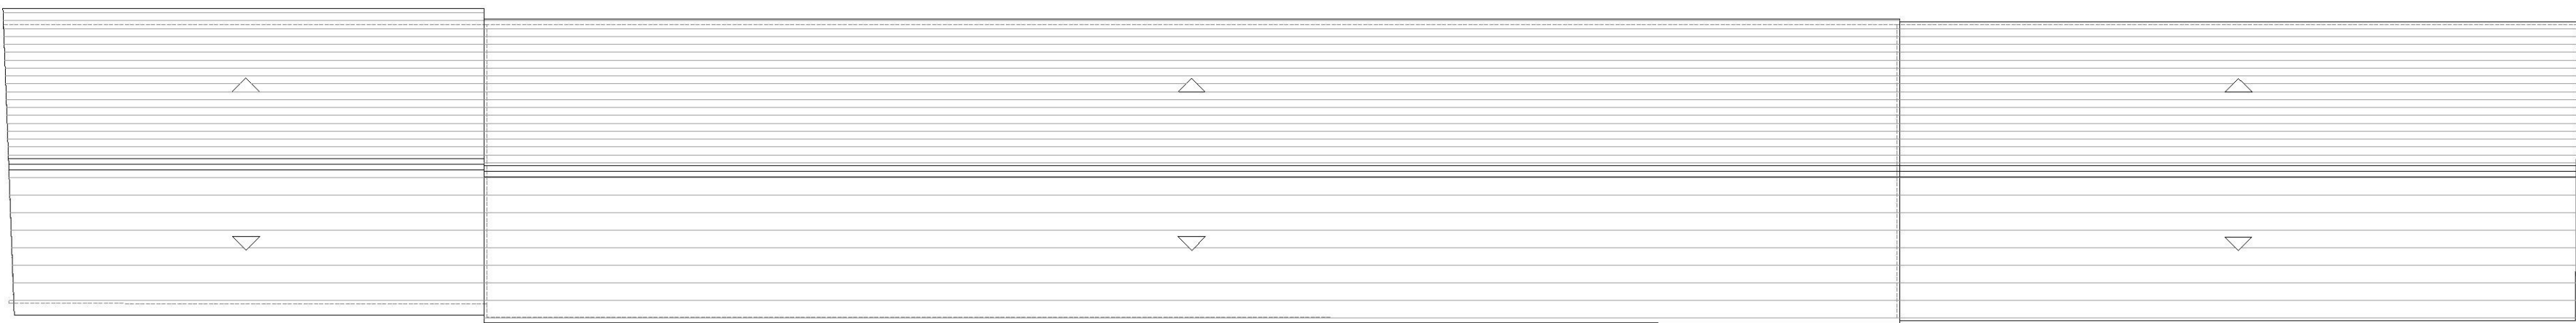

EXISTING ROOF PLAN

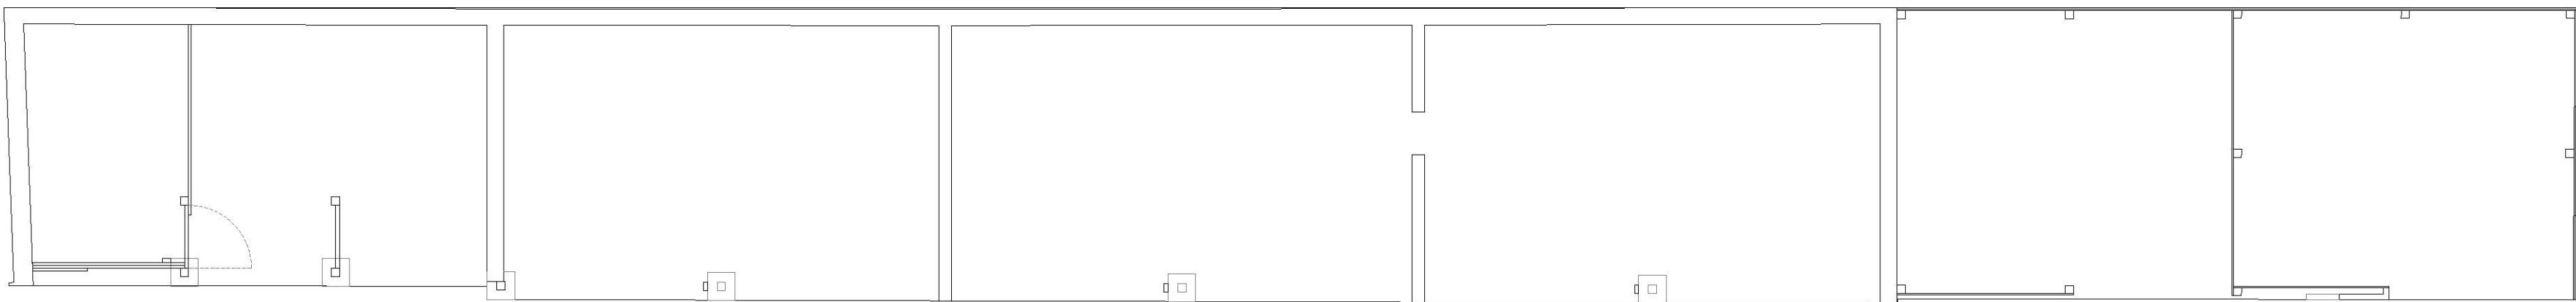

EXISTING GROUND FLOOR PLAN

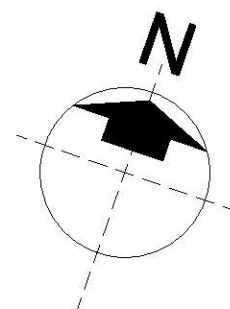

NOTE: NO DIMENSIONS TO BE SCALED FROM THIS DRAWING. (EXCEPT FOR PLANNING PURPOSES)
ALL DIMENSIONS TO BE CHECKED ON SITE. COPYRIGHT RESERVED.

REV	BY	DATE	DETAILS

levelarchitecture

TEL: 01822 861 216
WEB: WWW.LEVELARCHITECTURE.CO.UK
TWITTER: @LEVELARCH

PROJECT:
Brenzett Place Farm
Brenzett, Romney Marsh
TN29 0EE

CLIENT:
Andrew Wreathall

DRAWING TITLE:
Existing GA's Plans and Elevations
Barn 1

SCALE: 1:100	DATE: Apr. 2018	DRAWN BY: RM	CHK BY: AR
SIZE: A1	PROJECT NO: 2017-386	DRAWING NO: (P)101	REVISION: -