



PROPOSED FIRST FLOOR PLAN

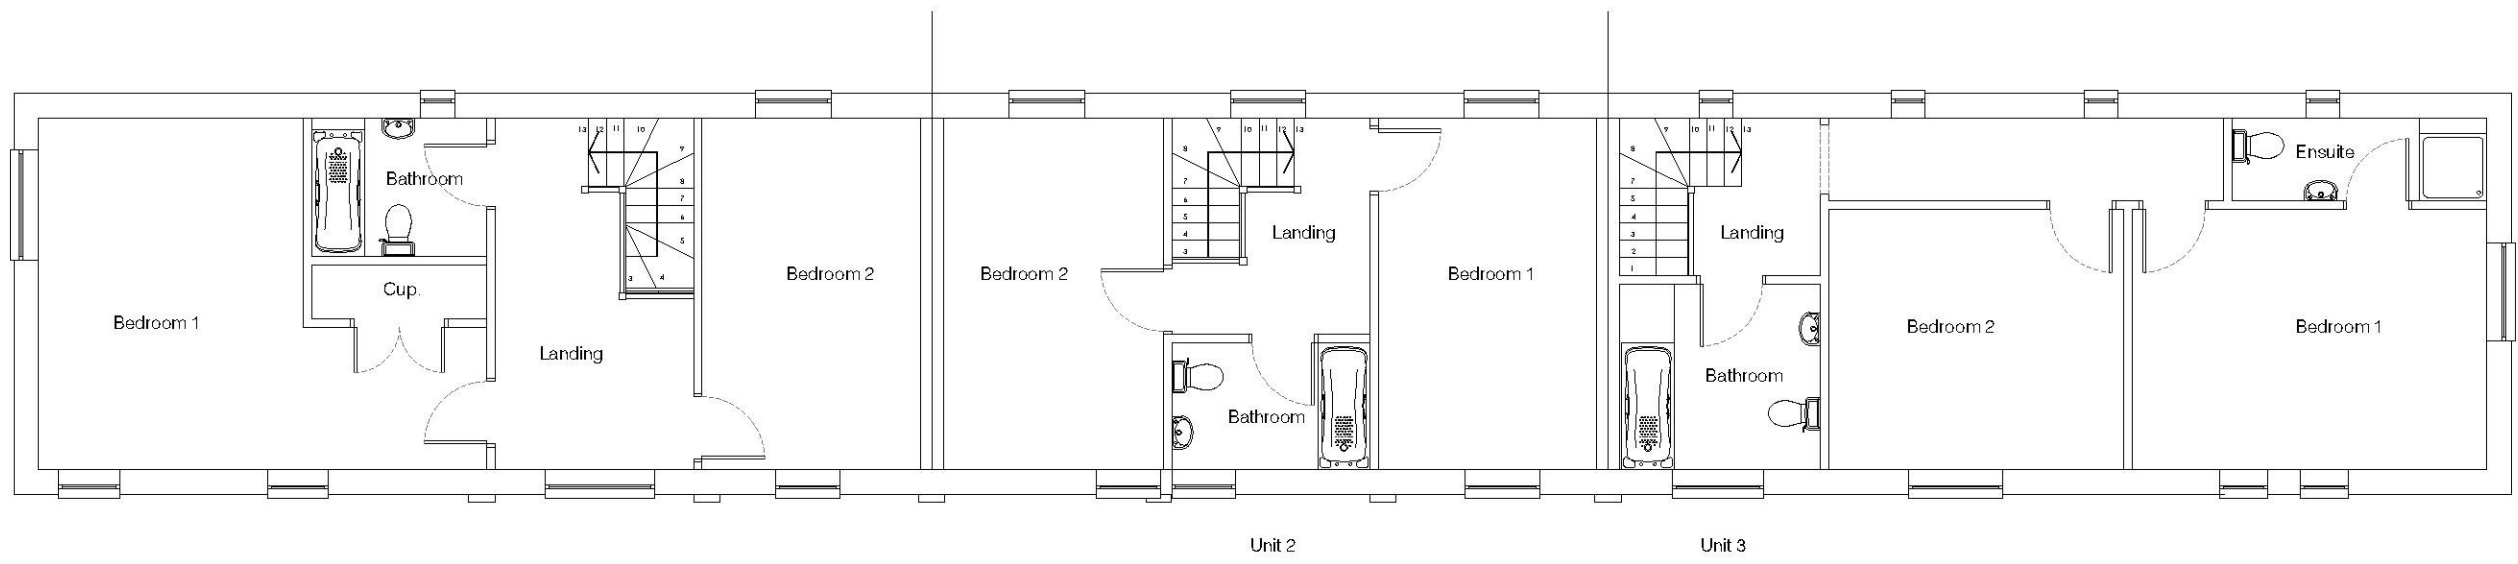

PROPOSED FIRST FLOOR PLAN

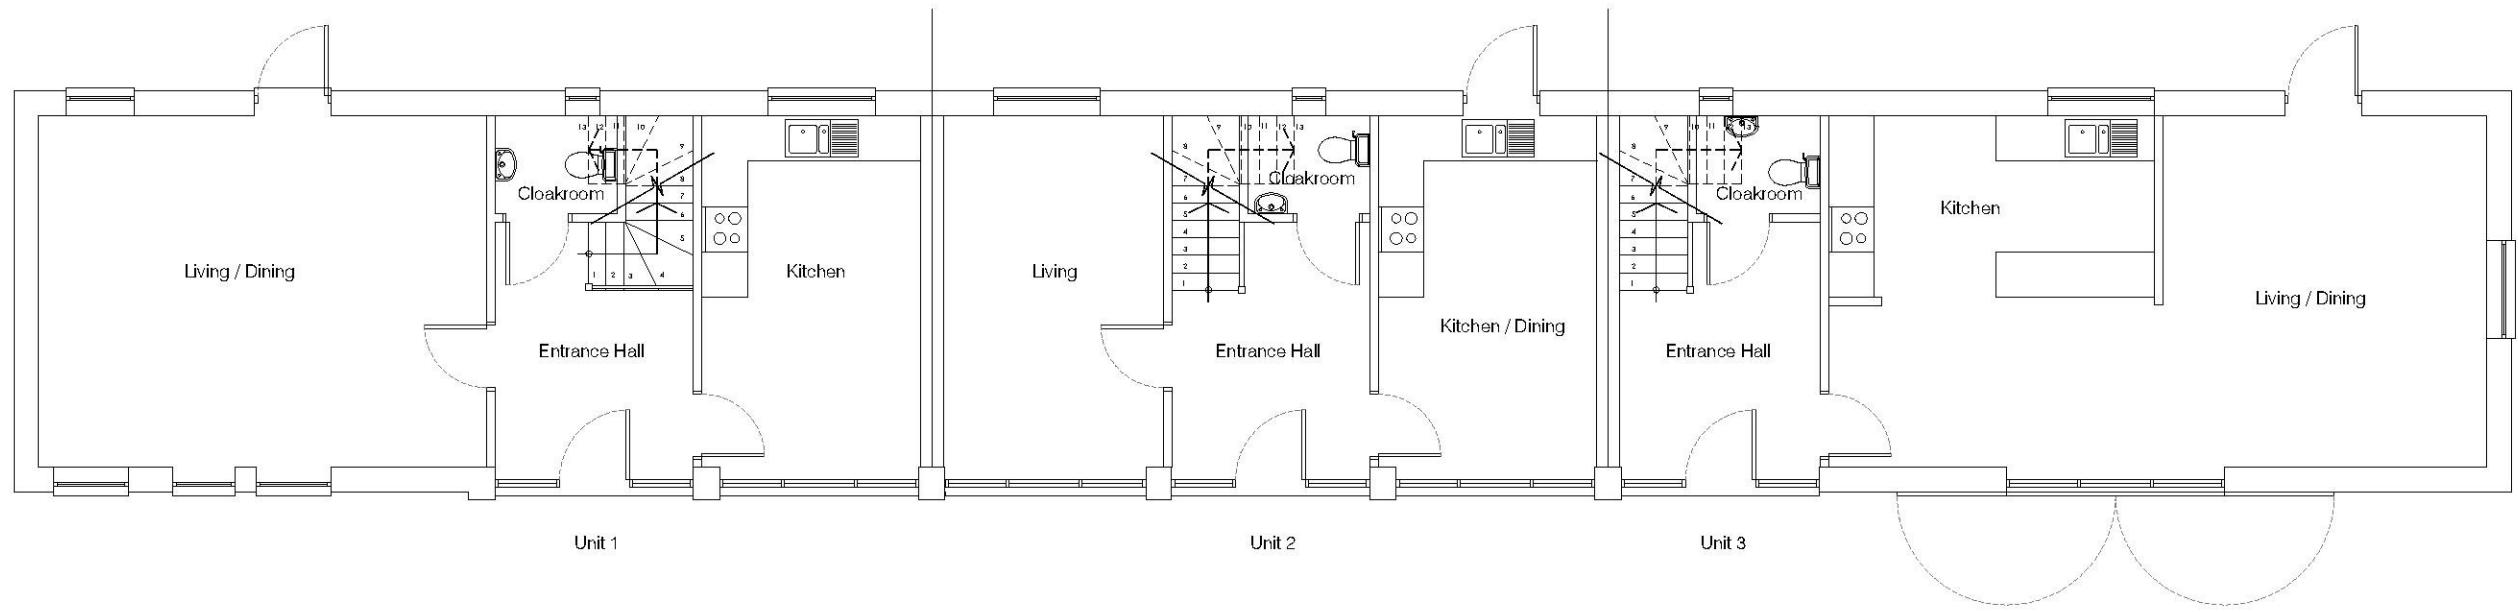

PROPOSED GROUND FLOOR PLAN



FRONT ELEVATION



LEFT FLANK ELEVATION




RIGHT FLANK ELEVATION



REAR ELEVATION

KEY :  
EXISTING WALLS

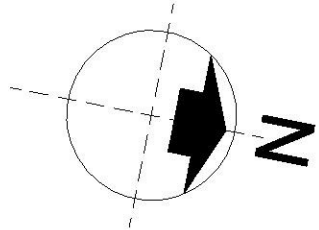

1:100  
2 4 6 8 10m  
SCALE BAR

NOTE: NO DIMENSIONS TO BE SCALED FROM THIS DRAWING. (EXCEPT FOR PLANNING PURPOSES)  
ALL DIMENSIONS TO BE CHECKED ON SITE. COPYRIGHT RESERVED.

| REV | BY | DATE | DETAILS |
|-----|----|------|---------|
|     |    |      |         |

levelarchitecture  
TEL: 01822 861 216  
WEB: WWW.LEVELARCHITECTURE.CO.UK  
TWITTER: @LEVELARCH

PROJECT:  
Brenzett Place Farm  
Brenzett, Romney Marsh  
TN29 0EE

CLIENT:  
Andrew Wreathall

DRAWING TITLE:  
Proposed GA's Plans and Elevations  
Granary Building

SCALE: 1:100  
DATE: Jul. 2017  
PROJECT NO: 2017-386  
DRAWN BY: RM  
CHK. BY: AR  
DRAWING NO: (P)111  
REVISION: -