



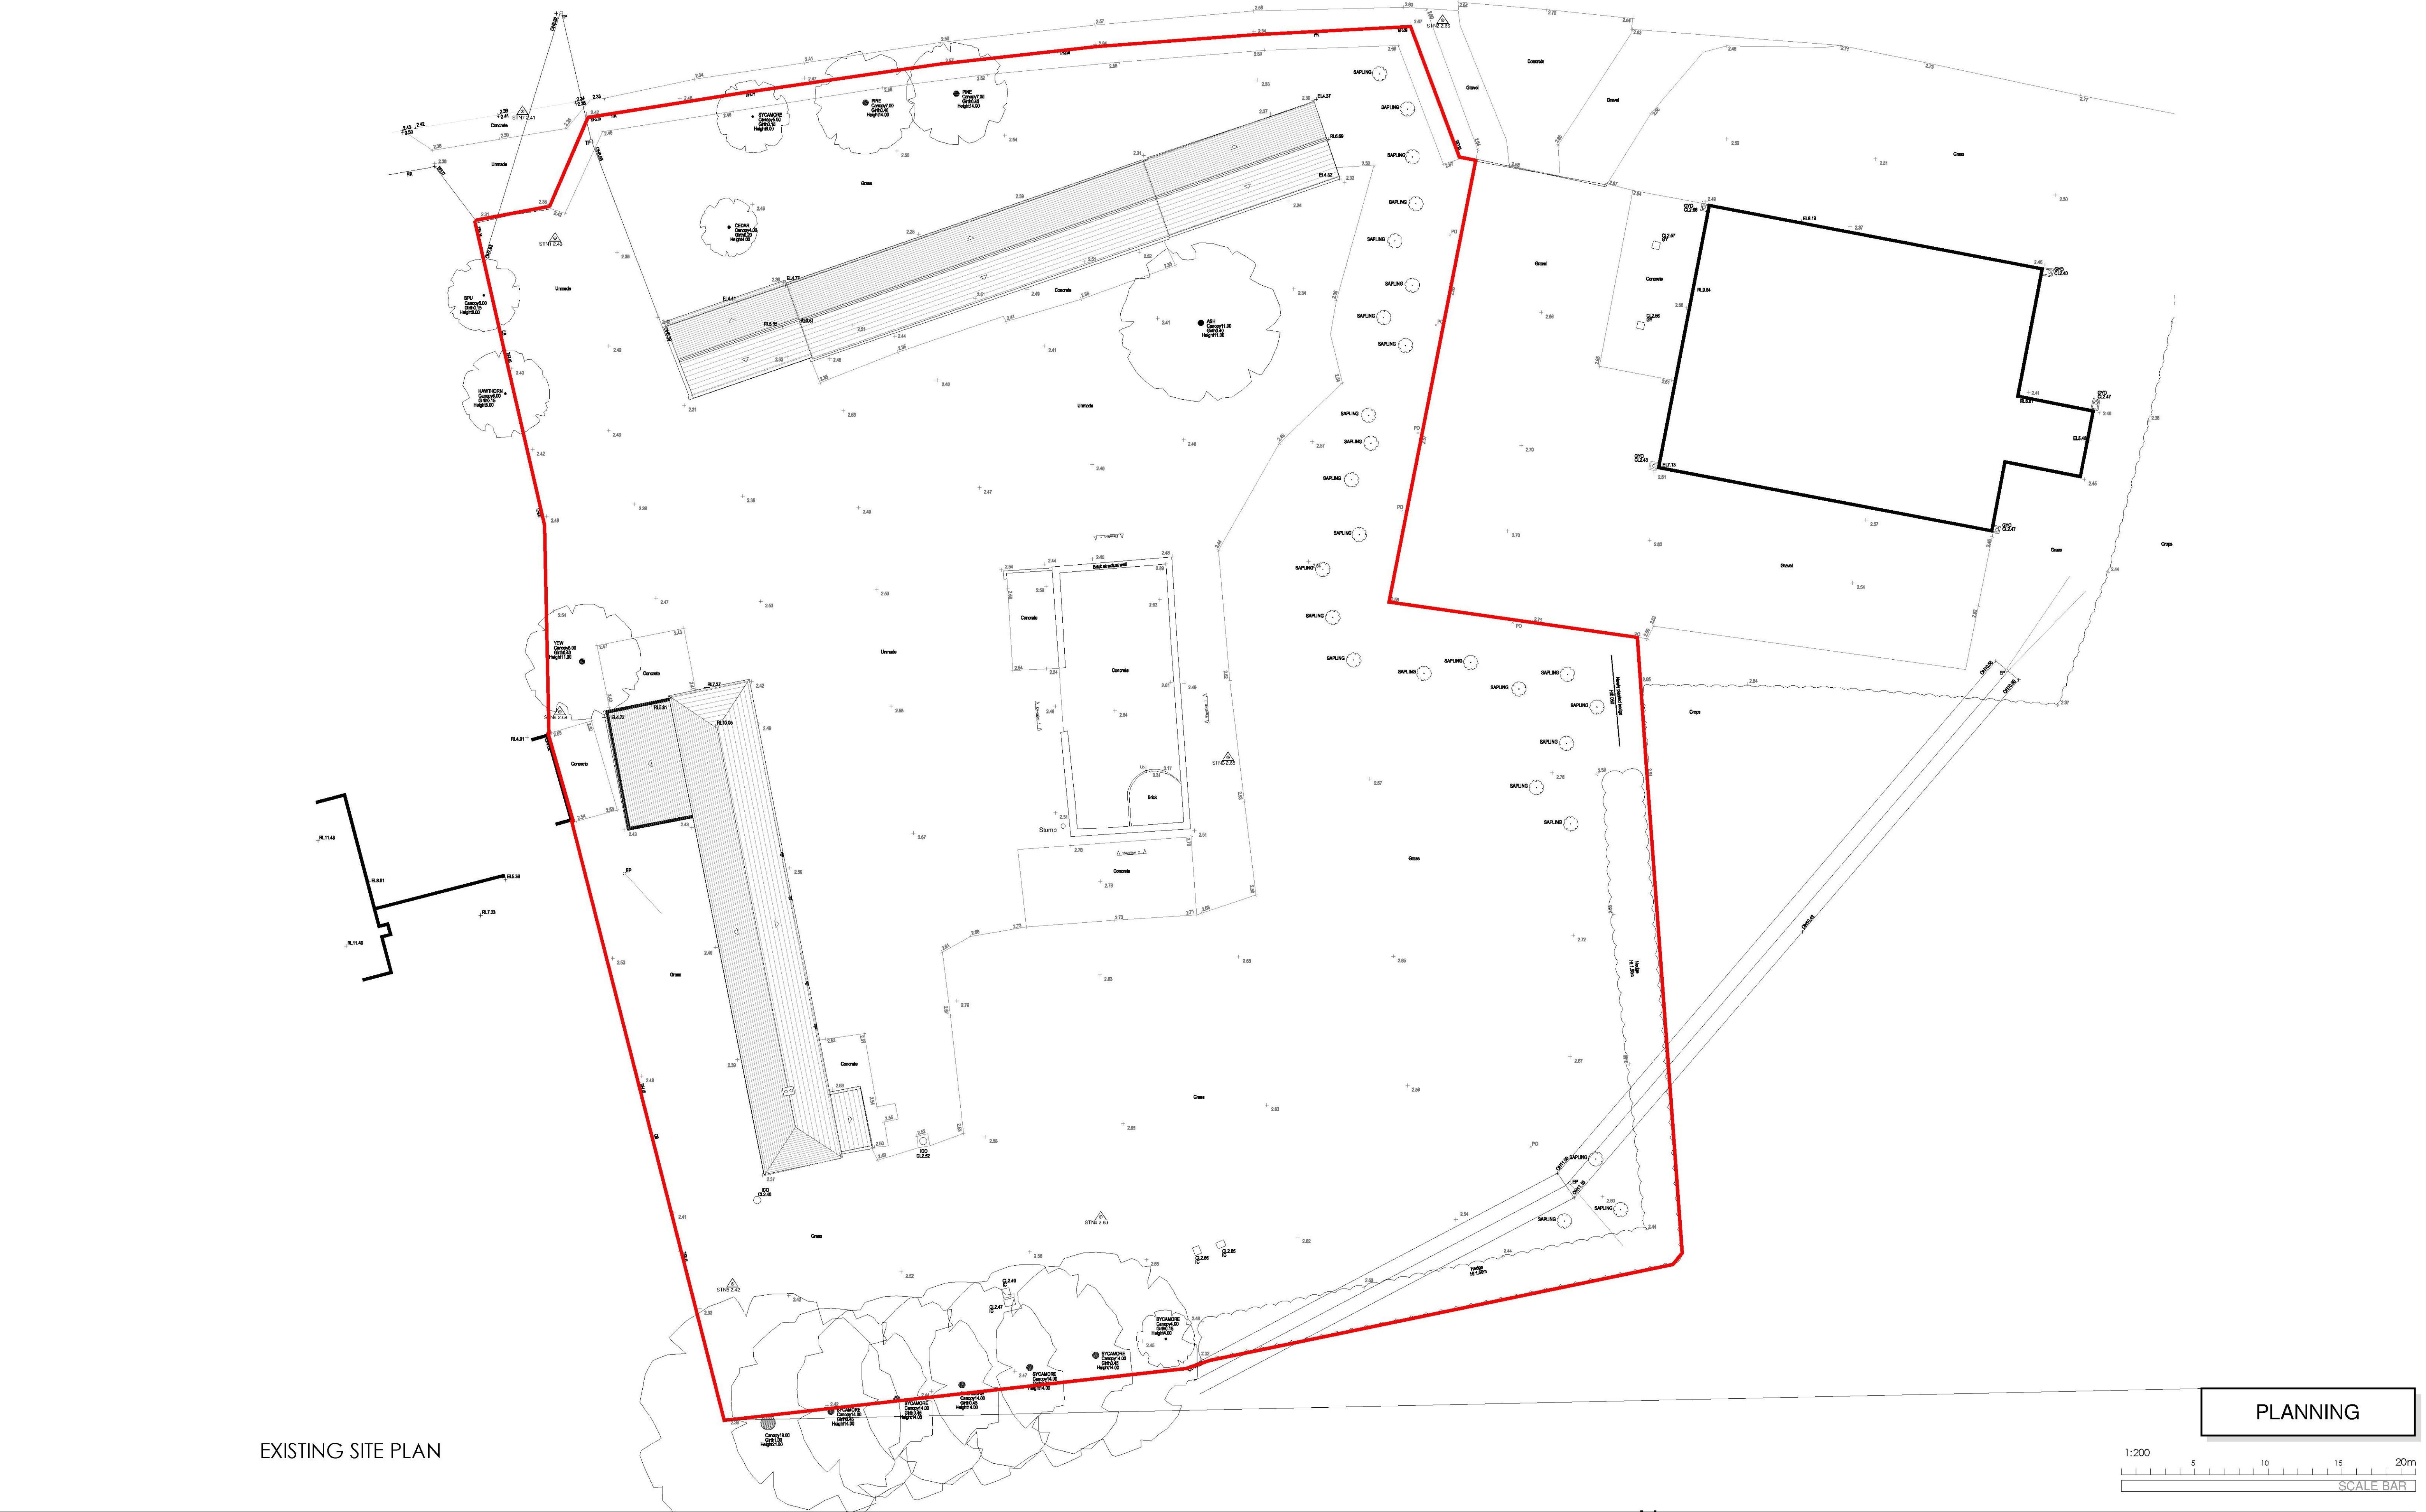

NOTE: NO DIMENSIONS TO BE SCALED FROM THIS DRAWING. (EXCEPT FOR PLANNING PURPOSES)
ALL DIMENSIONS TO BE CHECKED ON SITE. COPYRIGHT RESERVED.

REV	BY	DATE	DETAILS

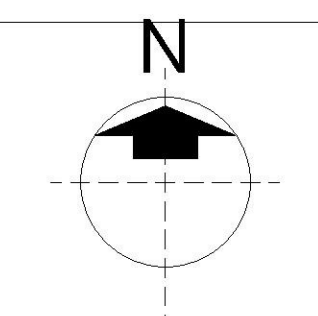

levelarchitecture
TEL: 01822 861 218
WEB: WWW.LEVELARCHITECTURE.CO.UK
TWITTER: @LEVELARCH

PROJECT:
Brenzett Place Farm
Brenzett, Romney
Marsh TN29 0EE
CLIENT:
Andrew Wreathall

DRAWING TITLE: Existing Site Plans			
SCALE: 1:200	DATE: Apr. 2018	DRAWN BY: RM	CHK BY: AR
SIZE: A1	PROJECT NO: 2017-386	DRAWING NO: (P)005	REVISION: -