



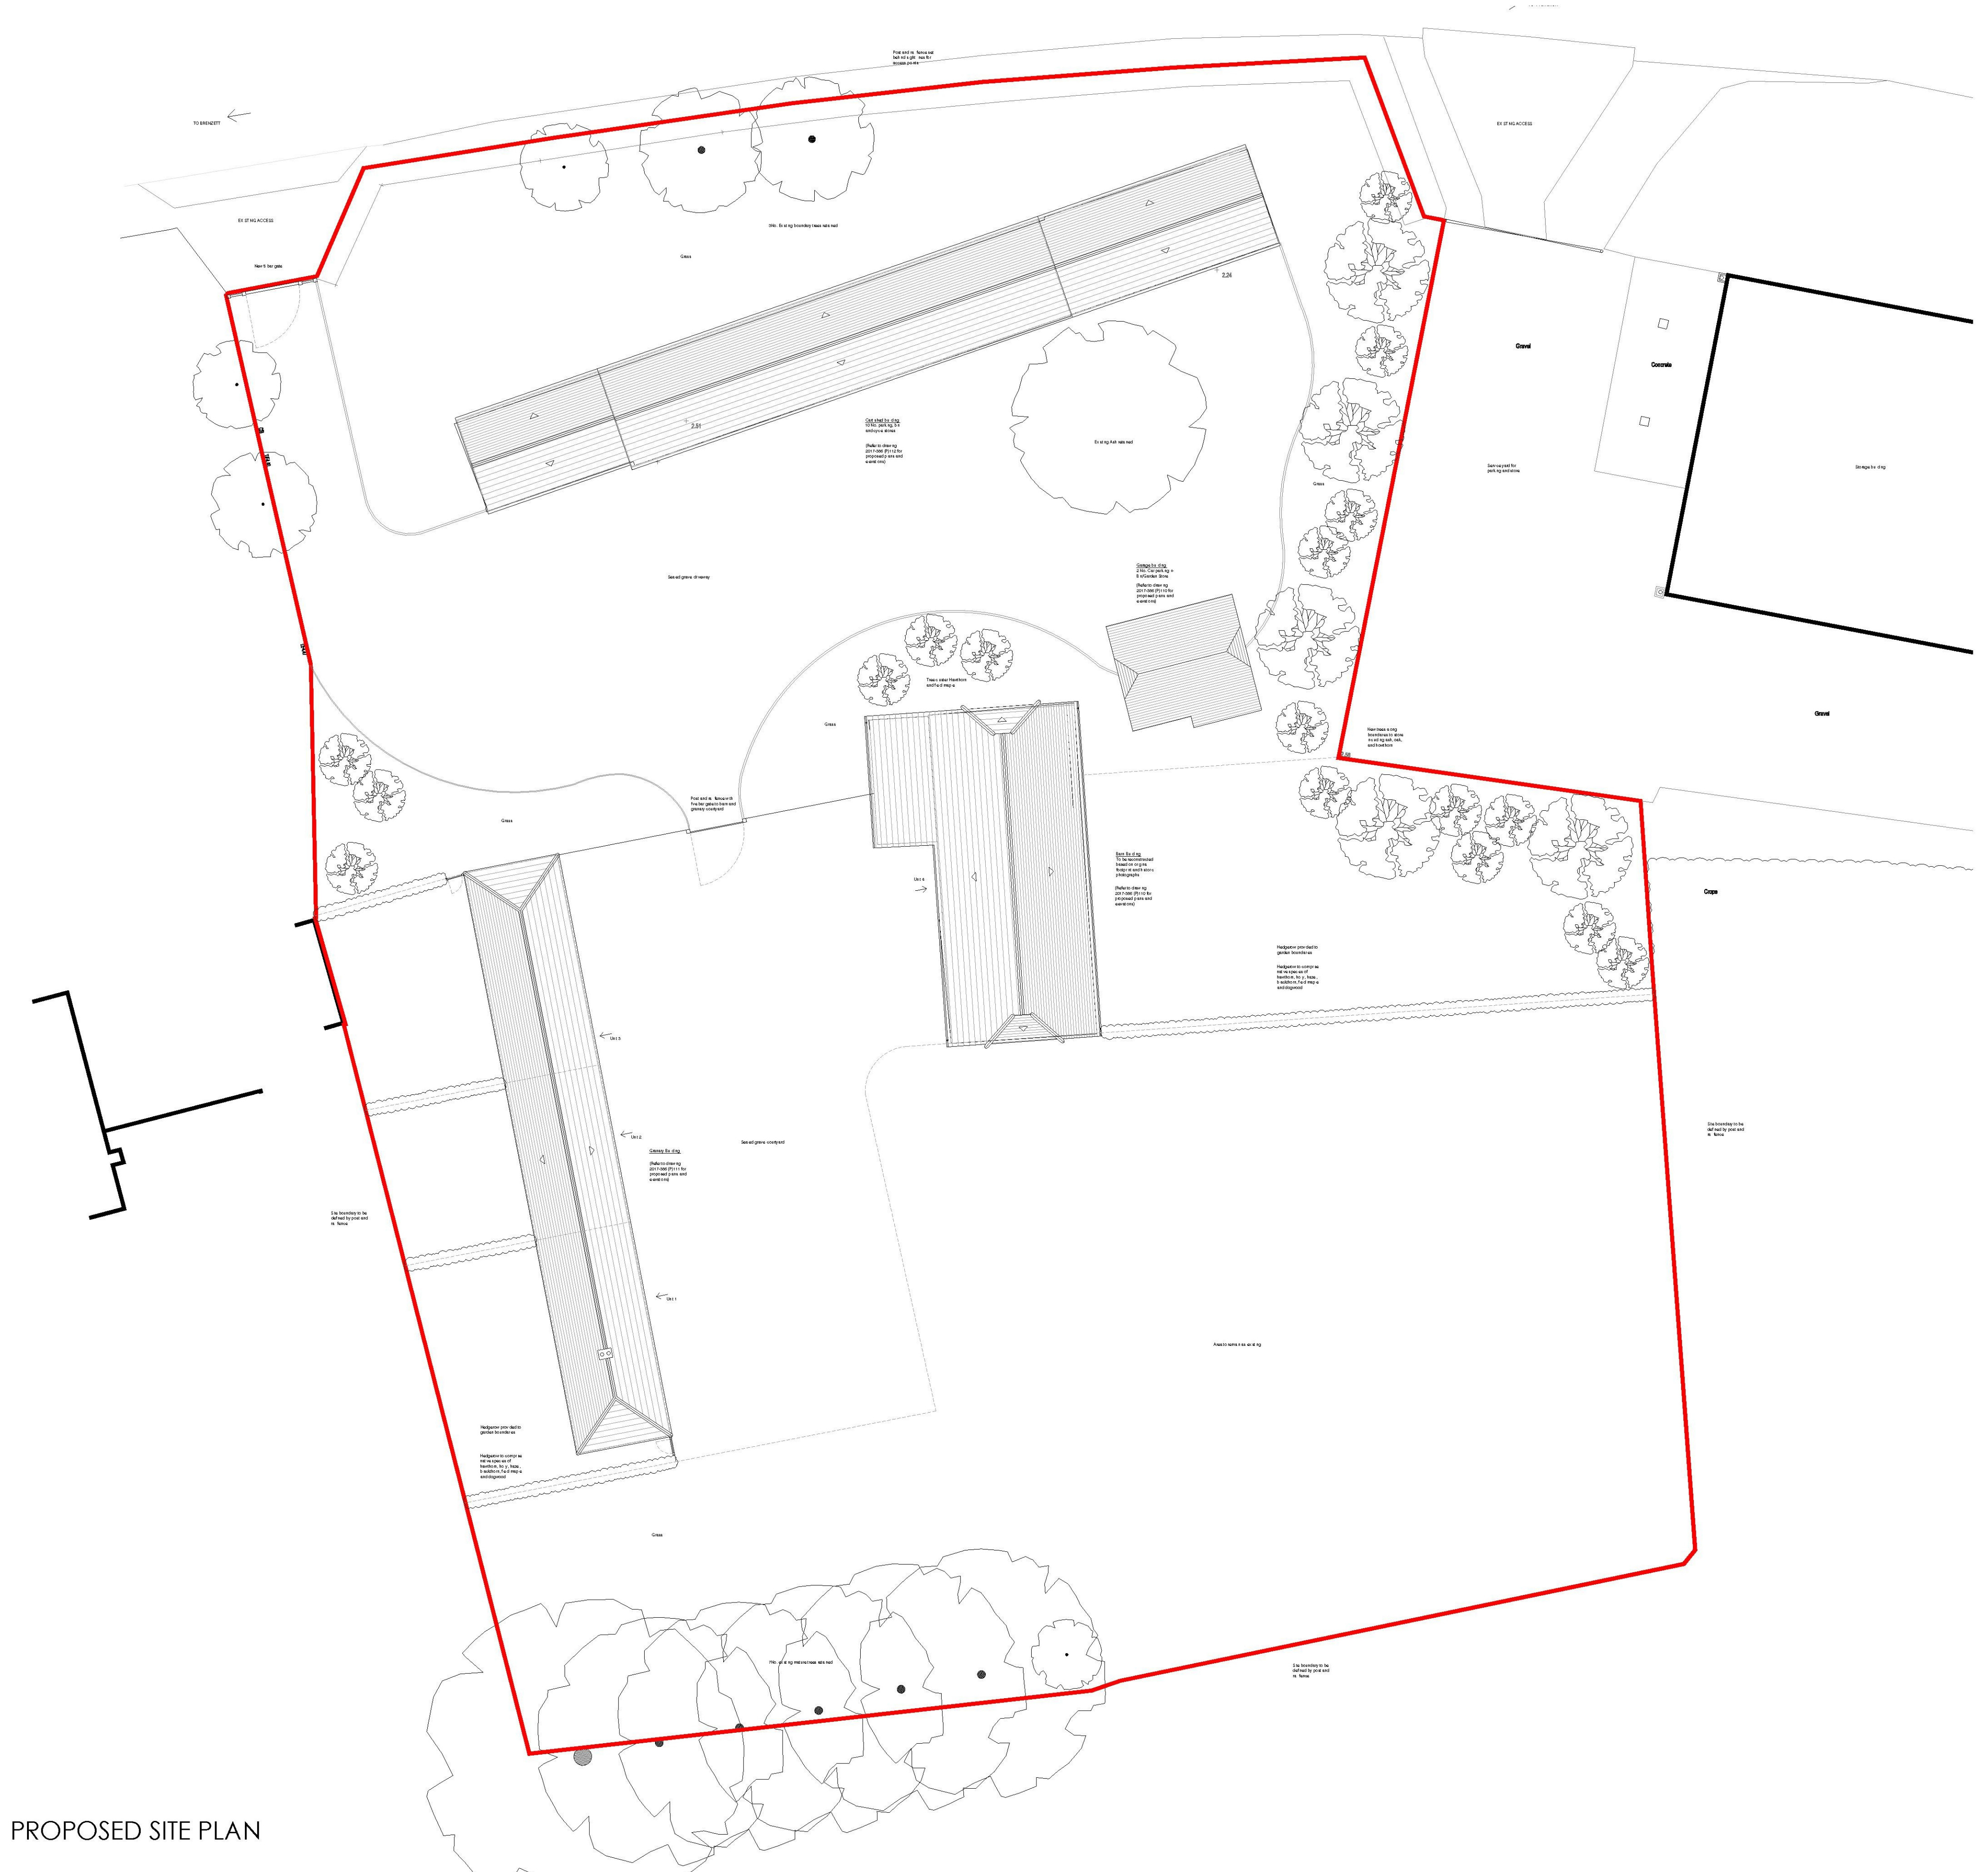


PROPOSED SITE PLAN

PLANNING

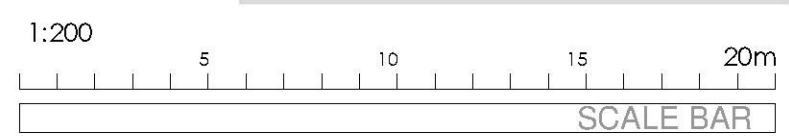

NOTE: NO DIMENSIONS TO BE SCALED FROM THIS DRAWING. (EXCEPT FOR PLANNING PURPOSES)
ALL DIMENSIONS TO BE CHECKED ON SITE. COPYRIGHT RESERVED.

REV.	BY	DATE	DETAILS

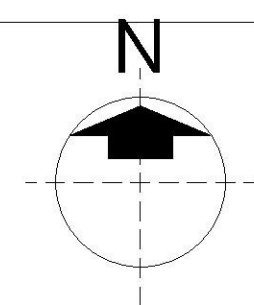

levelarchitecture
TEL: 01822 861 216
WEB: WWW.LEVELARCHITECTURE.CO.UK
TWITTER: @LEVELARCH

PROJECT:
Brenzett Place Farm
Brenzett, Romney
Marsh TN29 0EE

DRAWING TITLE:
Proposed Site Plans

SCALE:	DATE:	DRAWN BY:	CHKD BY:
1:200	Apr. 2018	CH	AR
SIZE:	PROJECT NO:	DRAWING NO:	REVISION:
A1	2017-386	(P)006	-

CLIENT:
Andrew Wreathall