





EXISTING FIRST FLOOR PLAN

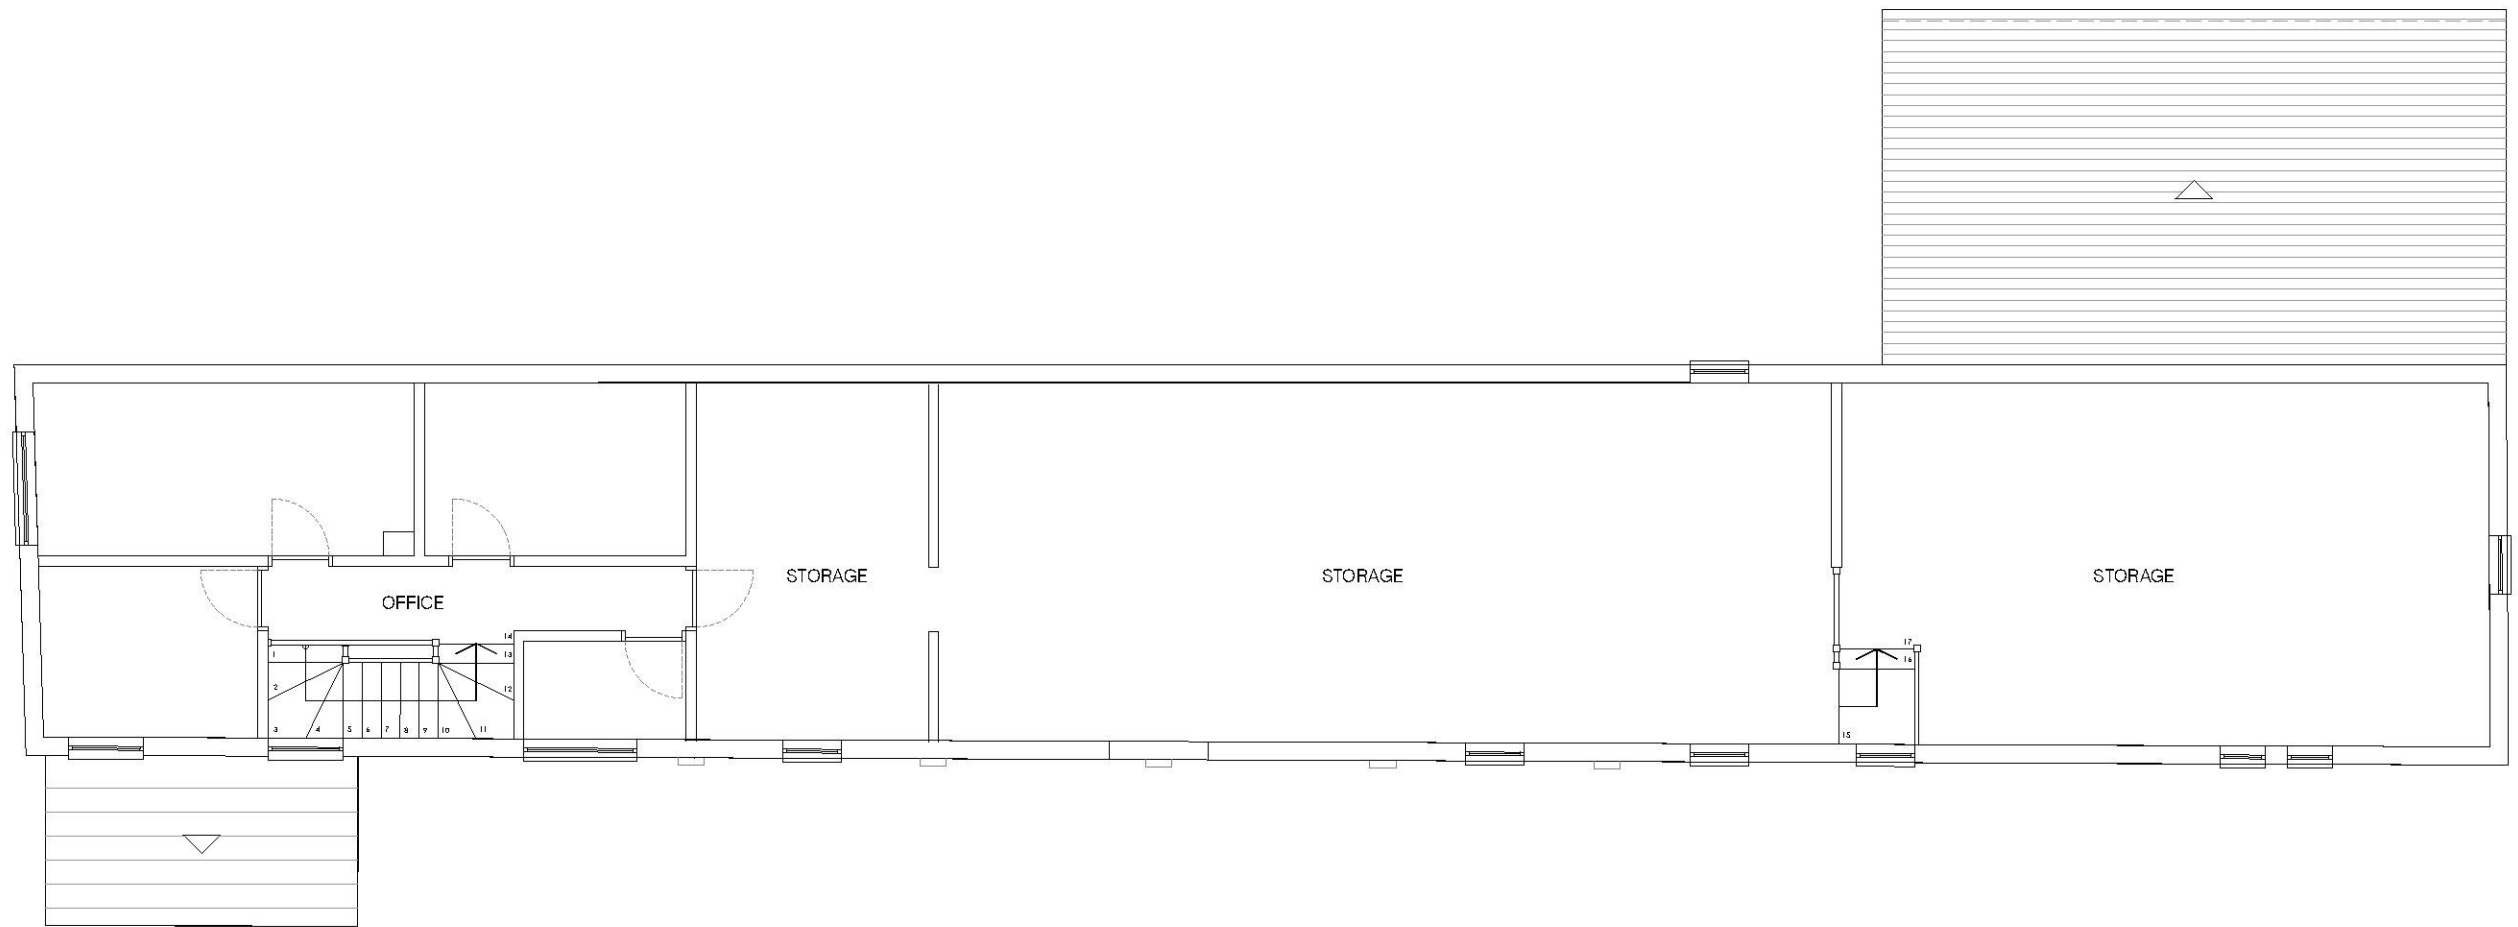


EXISTING FIRST FLOOR PLAN

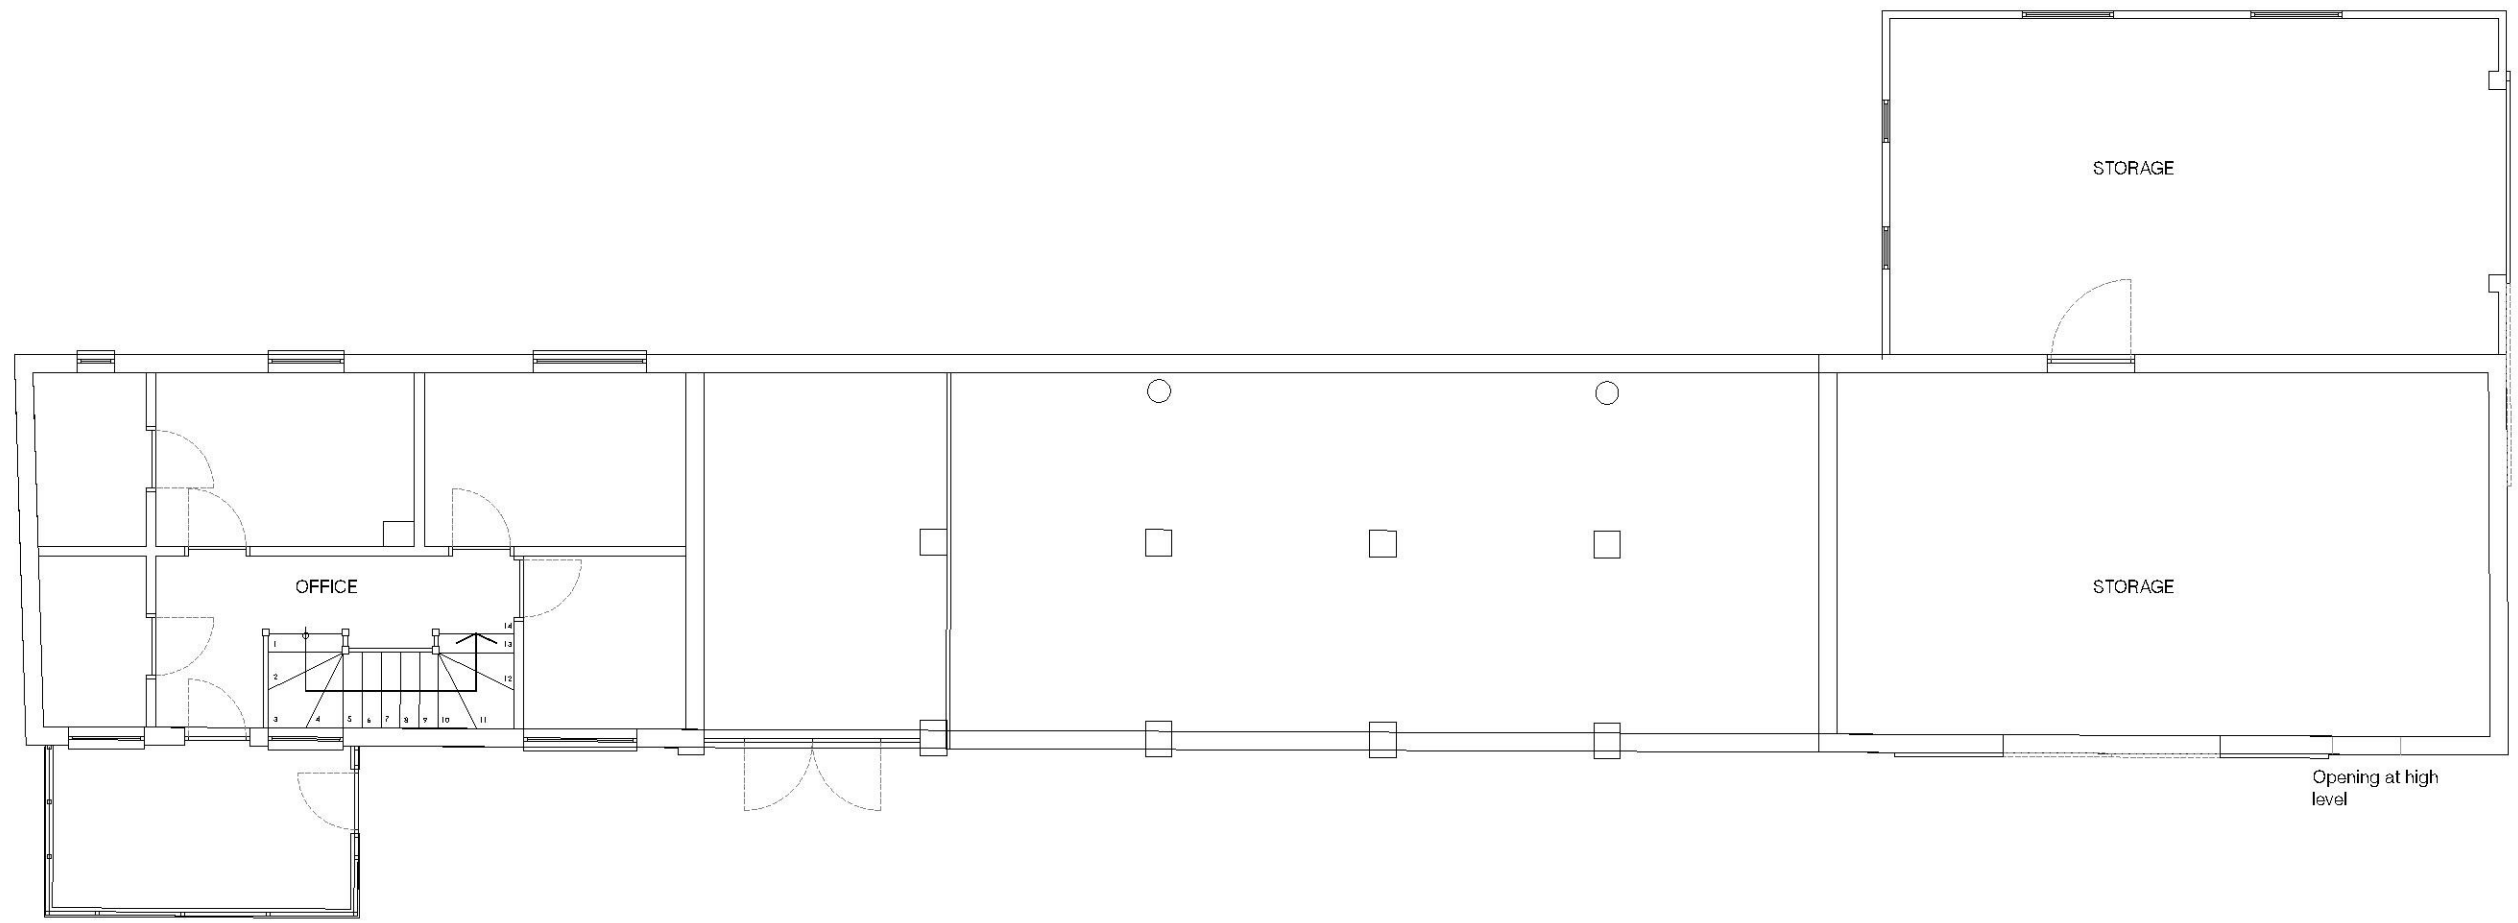

EXISTING GROUND FLOOR PLAN



FRONT ELEVATION

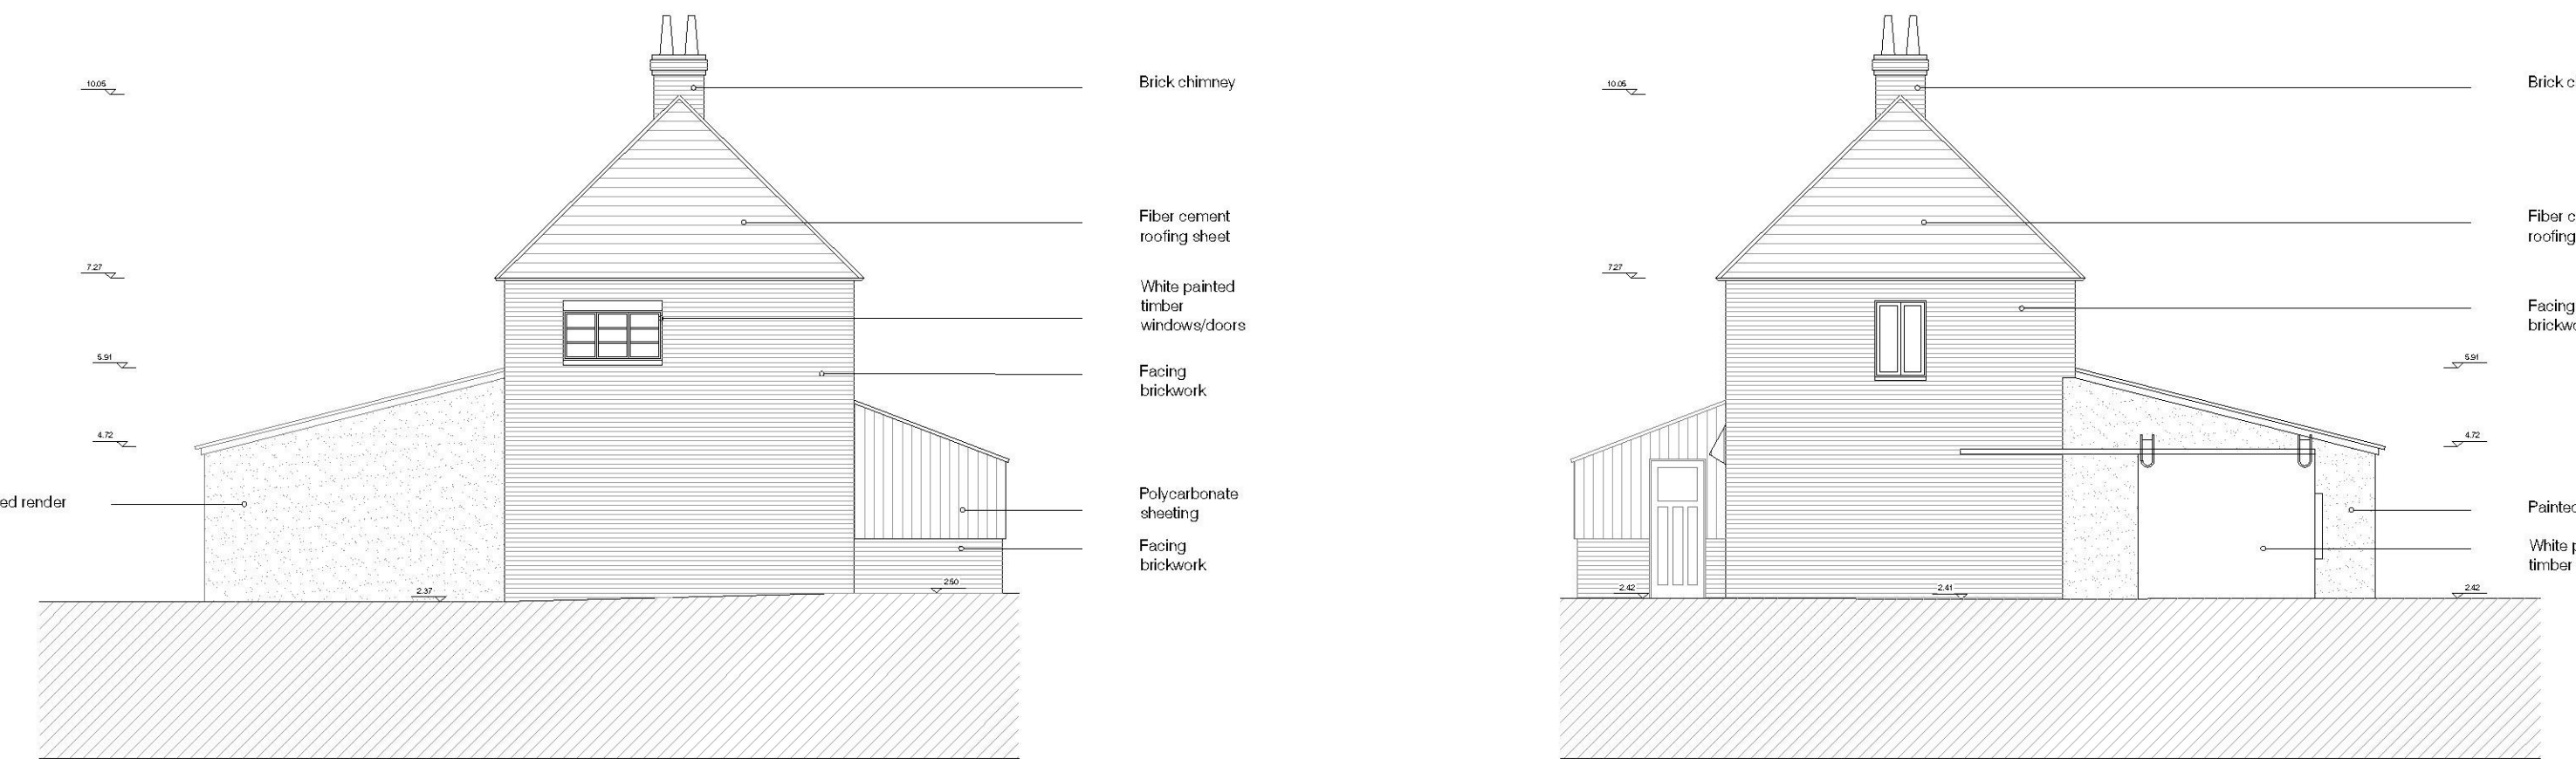


LEFT FLANK ELEVATION

RIGHT FLANK ELEVATION



REAR ELEVATION

KEY :  
EXISTING WALLS

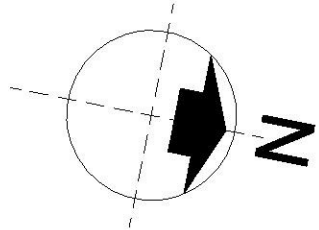

1:100  
2 4 6 8 10m  
SCALE BAR

EXISTING

NOTE: NO DIMENSIONS TO BE SCALED FROM THIS DRAWING. (EXCEPT FOR PLANNING PURPOSES)  
ALL DIMENSIONS TO BE CHECKED ON SITE. COPYRIGHT RESERVED.

| REV | BY | DATE | DETAILS |
|-----|----|------|---------|
|     |    |      |         |

levelarchitecture  
TEL: 01822 861 218  
WEB: WWW.LEVELARCHITECTURE.CO.UK  
TWITTER: @LEVELARCH

PROJECT:  
Brenzett Place Farm  
Brenzett, Romney Marsh  
TN29 0EE  
CLIENT:  
Andrew Wreathall

DRAWING TITLE:  
Existing GA's Plans and Elevations  
Office / Storage  
SCALE: 1:100  
DATE: Apr. 2018  
PROJECT NO: 2017-386  
DRAWN BY: RM  
CHK BY: AR  
DRAWING NO: (P)100  
REVISION: -