


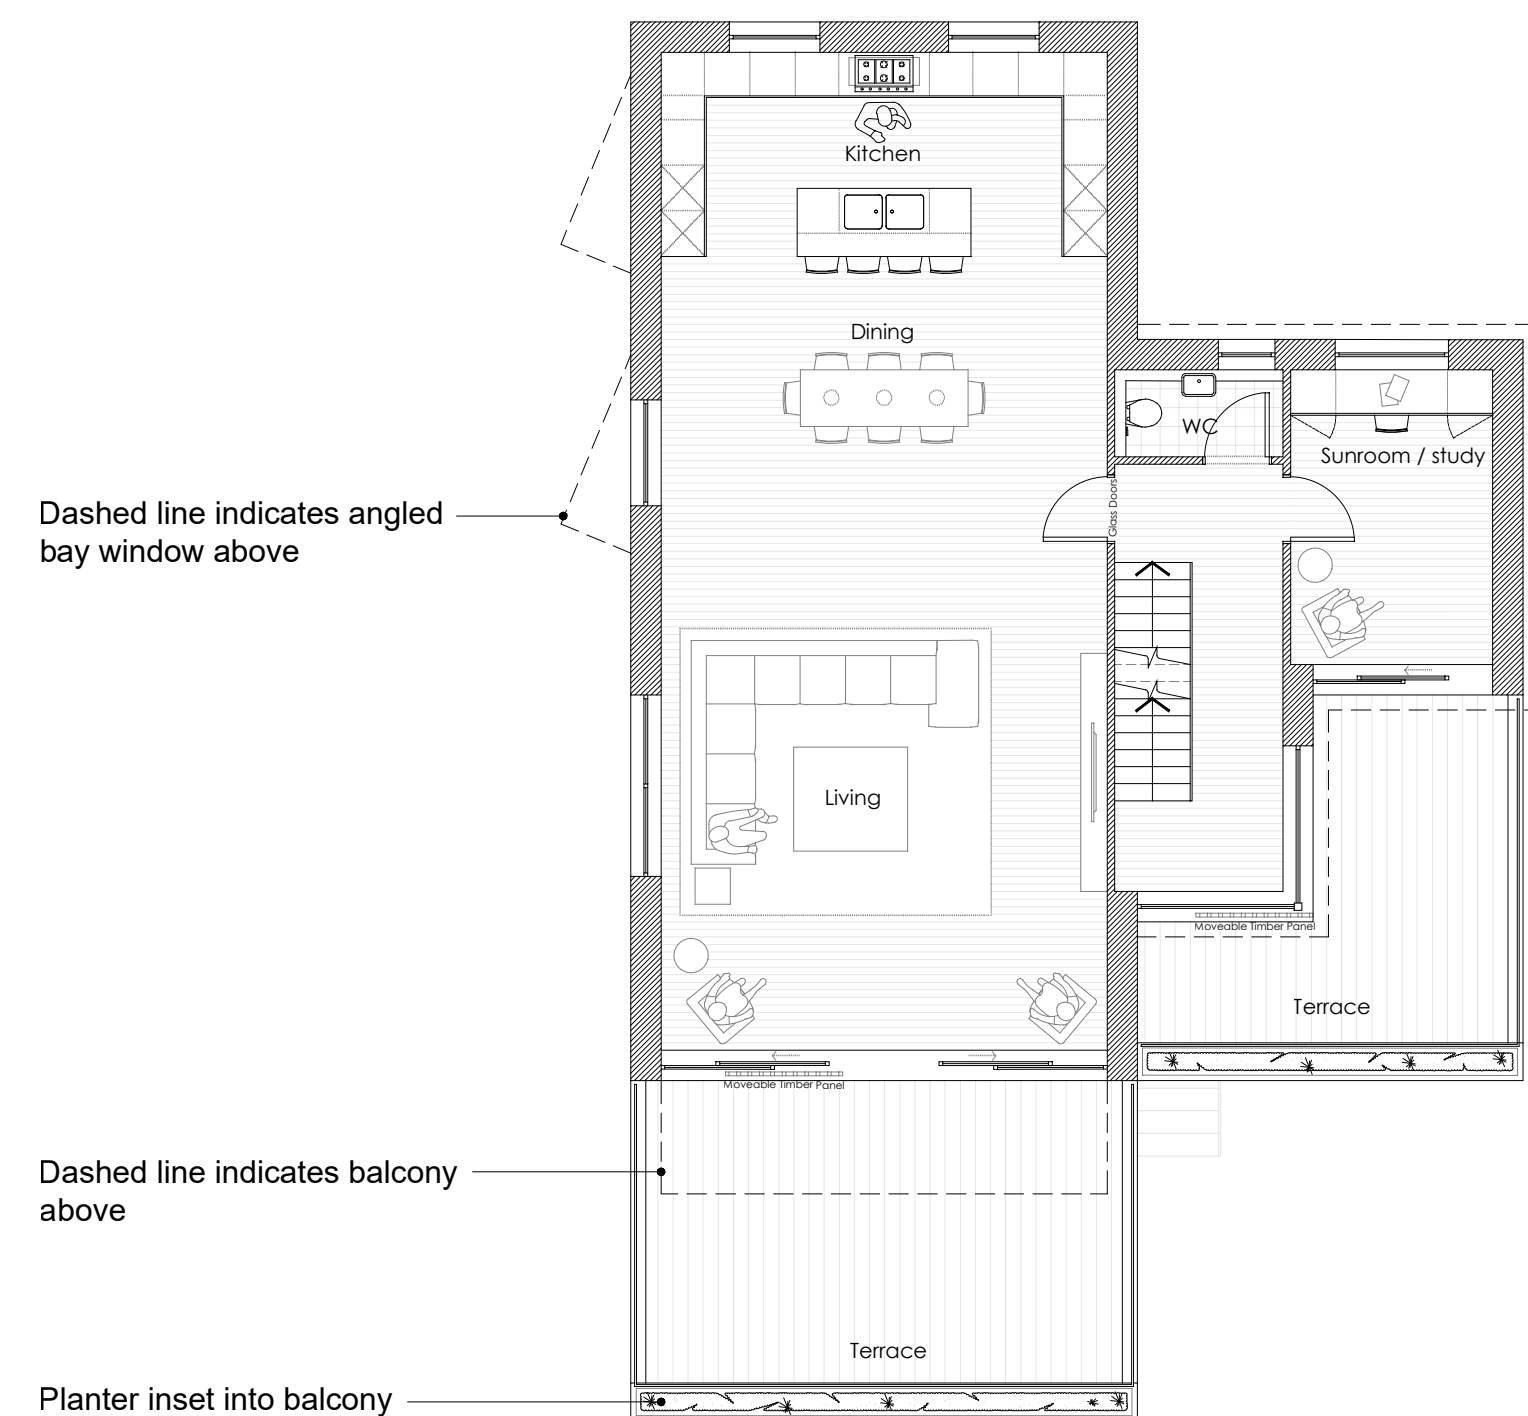


Dashed line indicates angled bay window above

Dashed line indicates balcony above

Planter inset into balcony

FIRST FLOOR PLAN @ 1:100 @A1

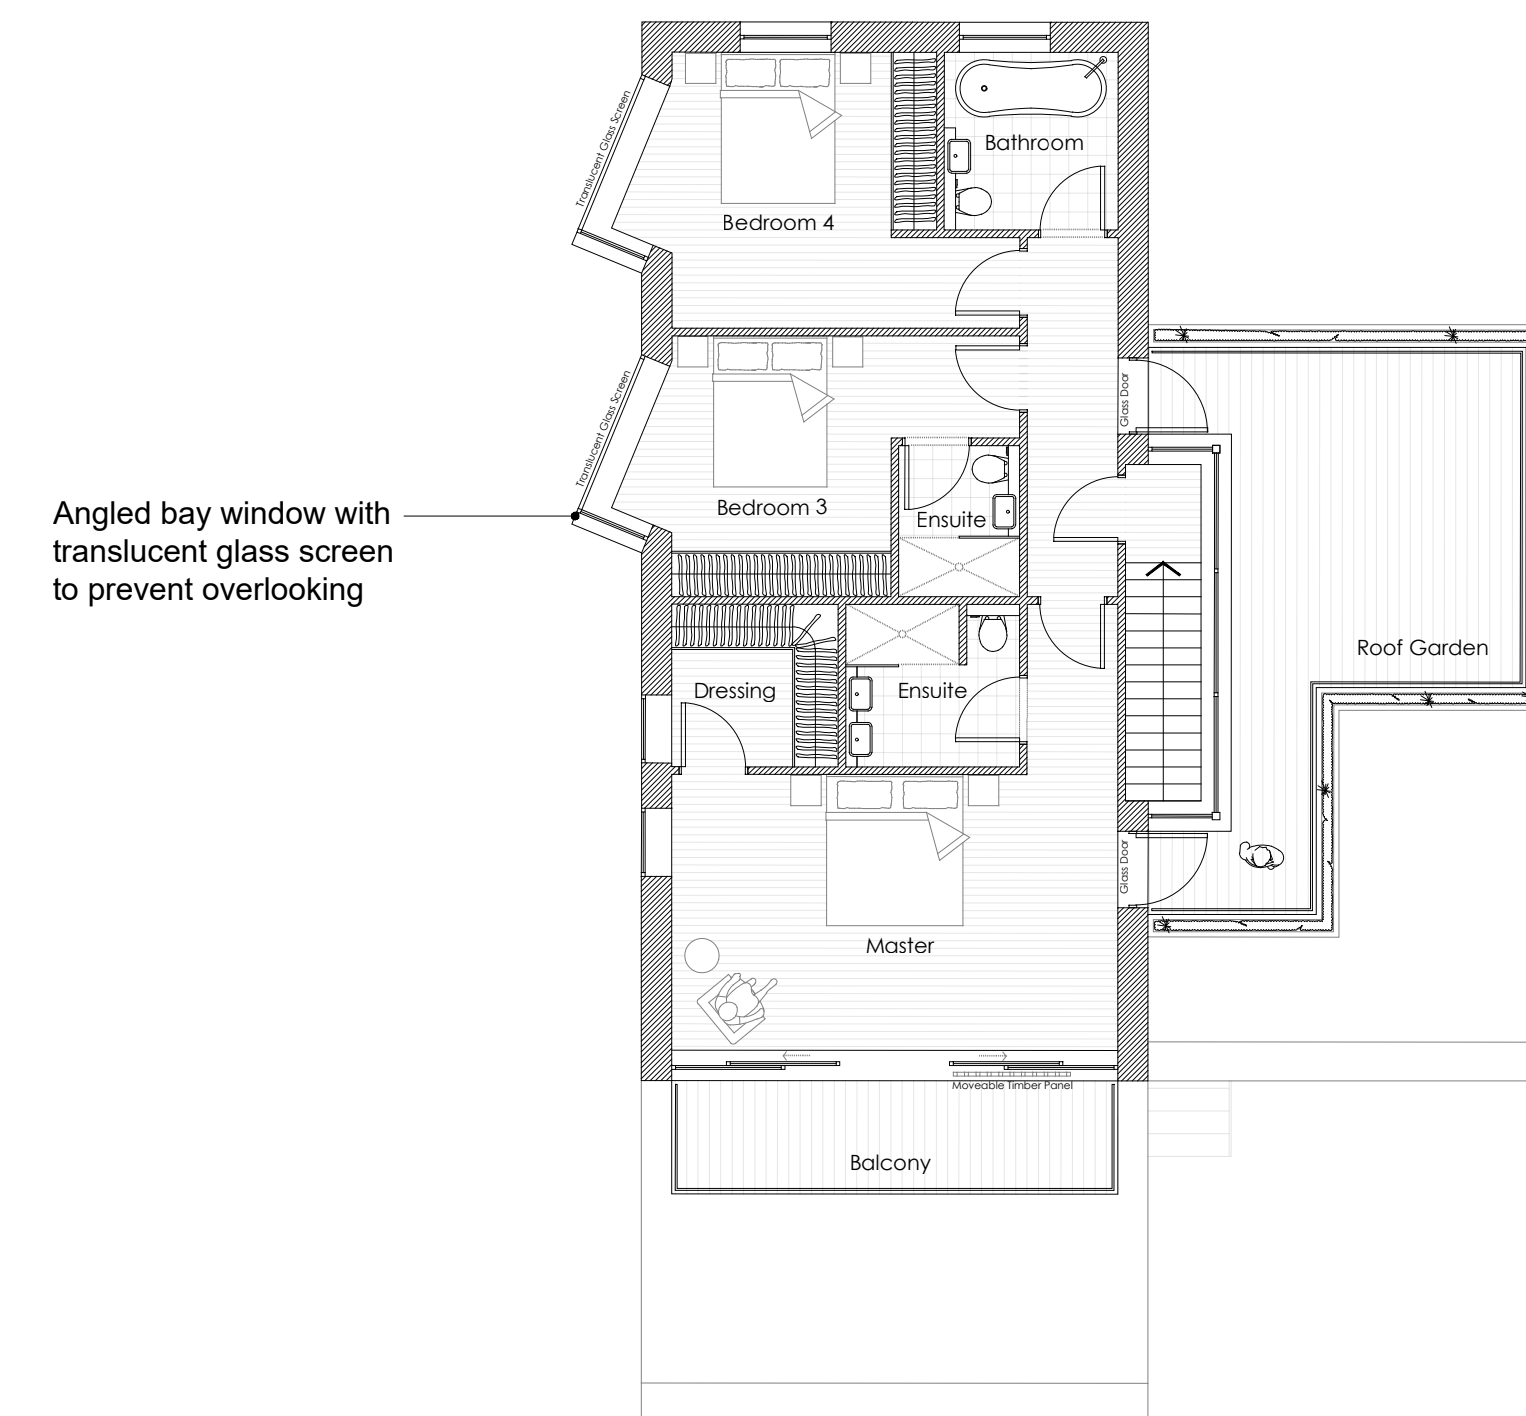


Angled bay window with translucent glass screen to prevent overlooking


Angled bay window below

Planter inset into roof garden

SECOND FLOOR PLAN @ 1:100 @A1

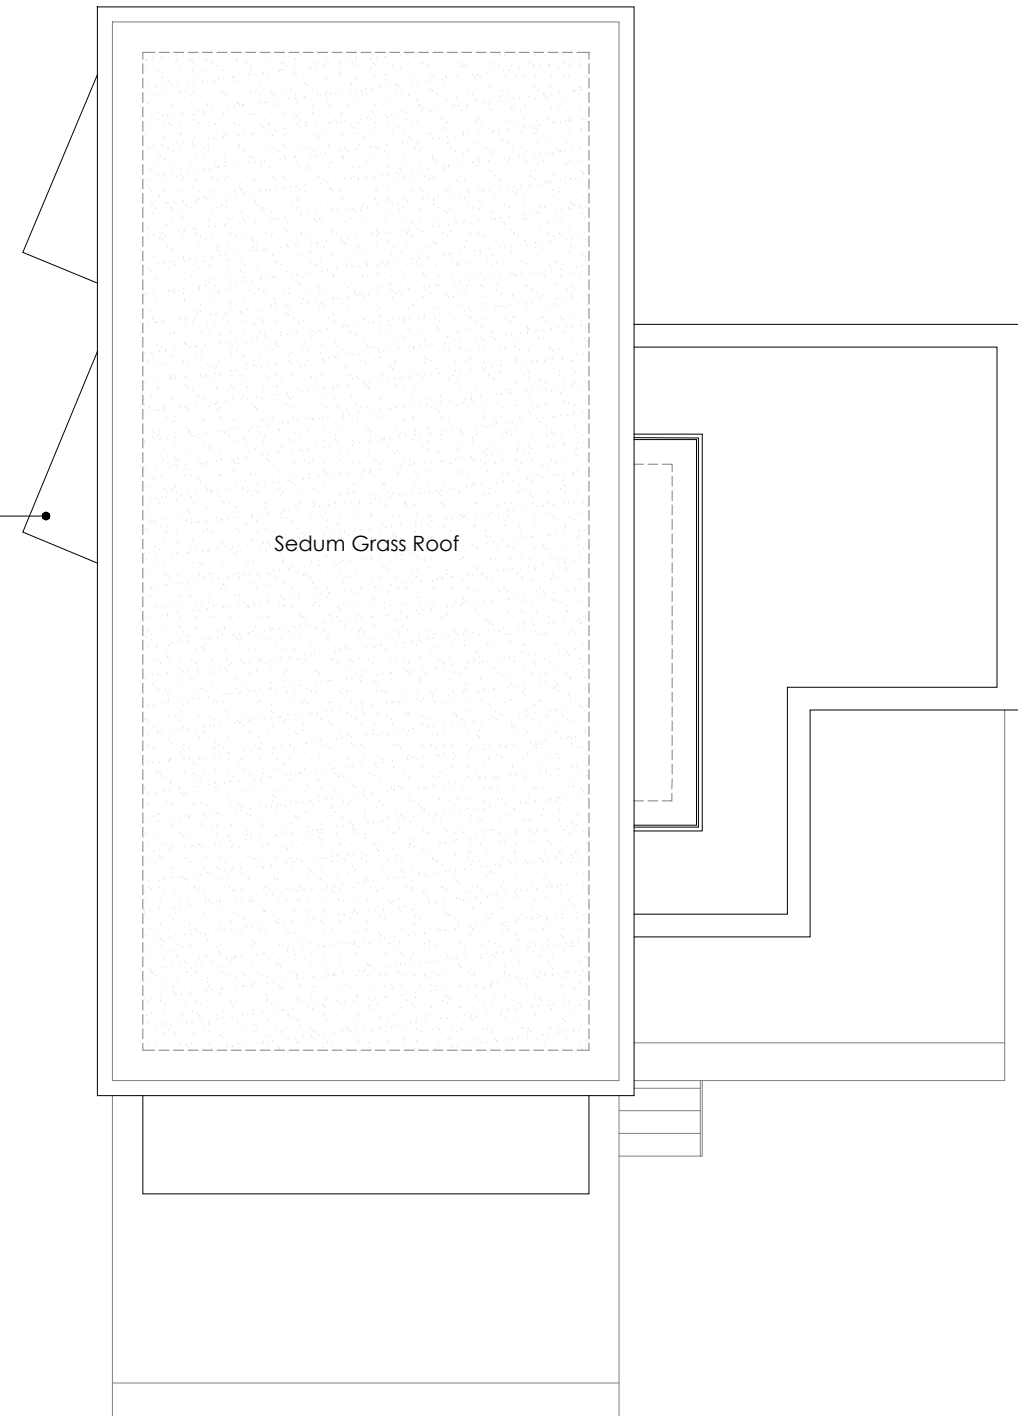

ROOF PLAN @ 1:100 @A1

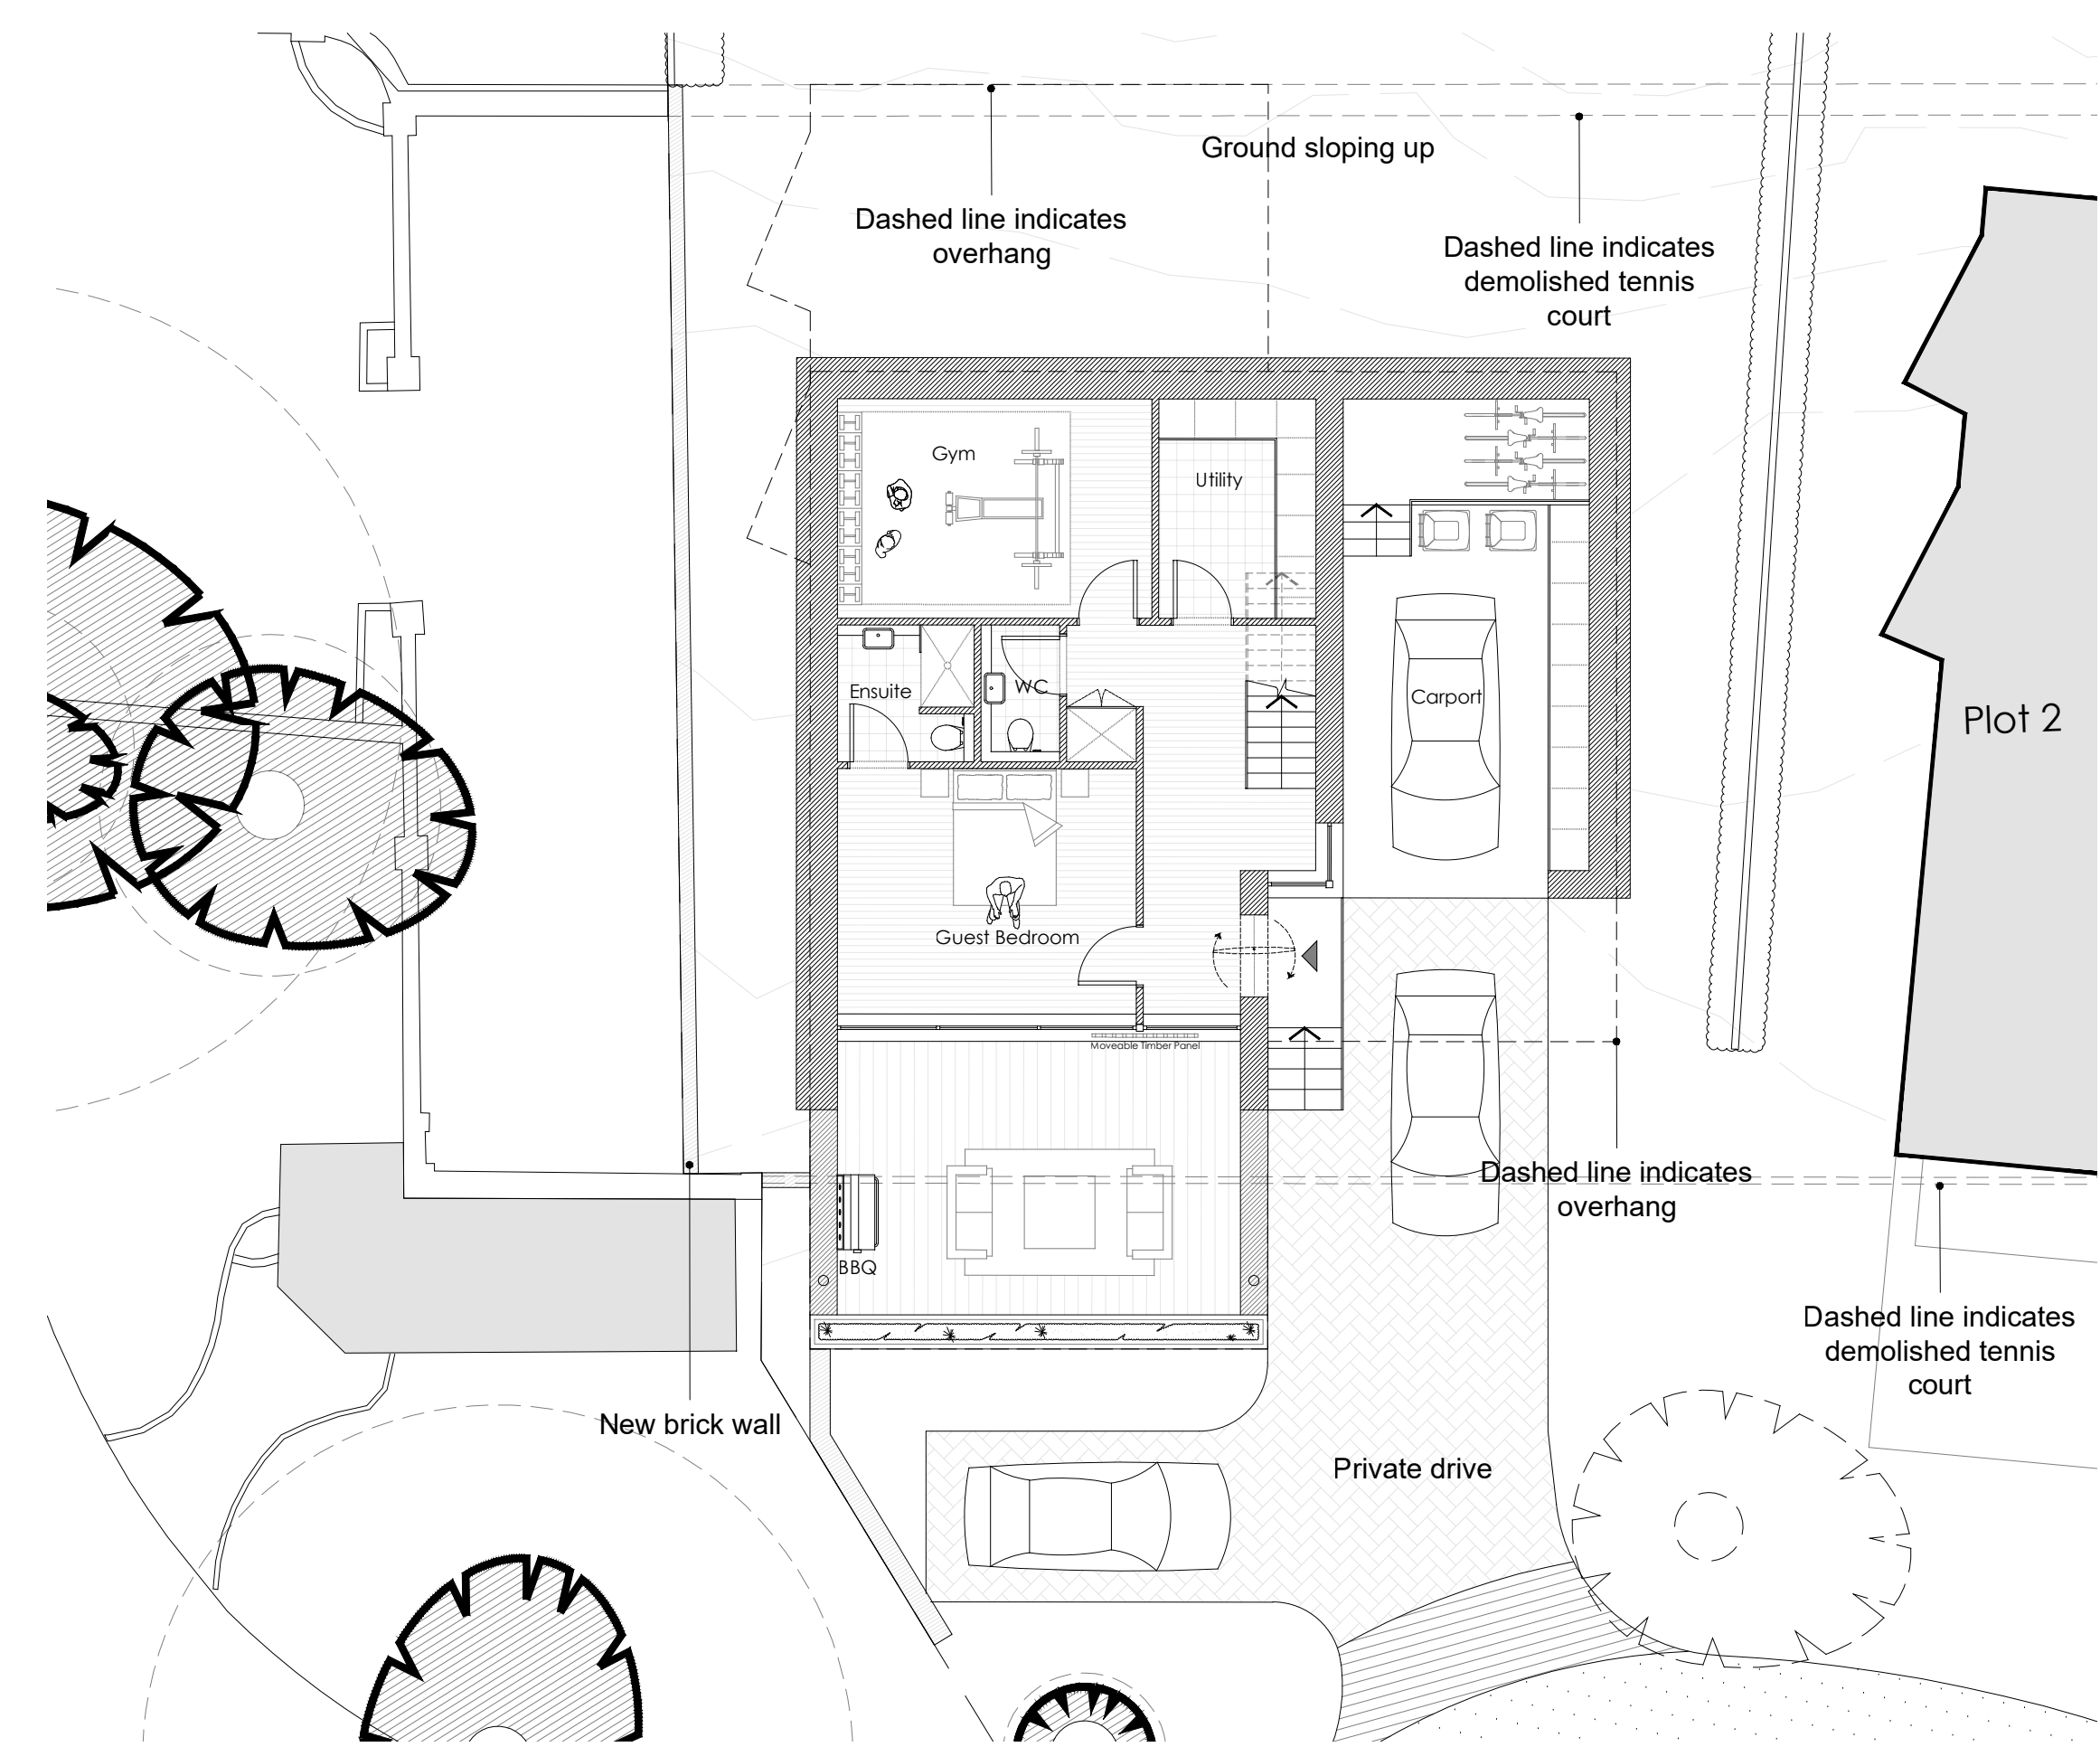

Dashed line indicates overhang

Dashed line indicates demolished tennis court

Dashed line indicates overhang

Dashed line indicates demolished tennis court

New brick wall

Private drive

GROUND FLOOR PLAN @ 1:100 @A1


PLANNING

Hollaway

London | 11a Acton Street | London | WC1X 8BG
T +44 (0) 20 7598 5825 | E london@hollawaystudio.co.uk | W www.hollawaystudio.co.uk
Kent | The Tramway Stables | Rampart Road | Rythe | Kent | CT21 5BG
T +44 (0)1303 260 515 | E kent@hollawaystudio.co.uk | W www.hollawaystudio.co.uk

Project | HILLBORO AND ADJOINING LAND
SUNNYSIDE ROAD, SANDGATE, CT20 3DR
Client | COASTPRO LTD
Title | PLOT 1 - FLOOR PLANS AND ROOF PLAN
Status | PLANNING

Scale@A1 | 1:100 Date | 07.08.2020 Drawn | AN Chk'd | MW

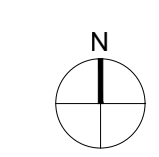

Project Number
18.070
Drawing Number
07
Revision

