




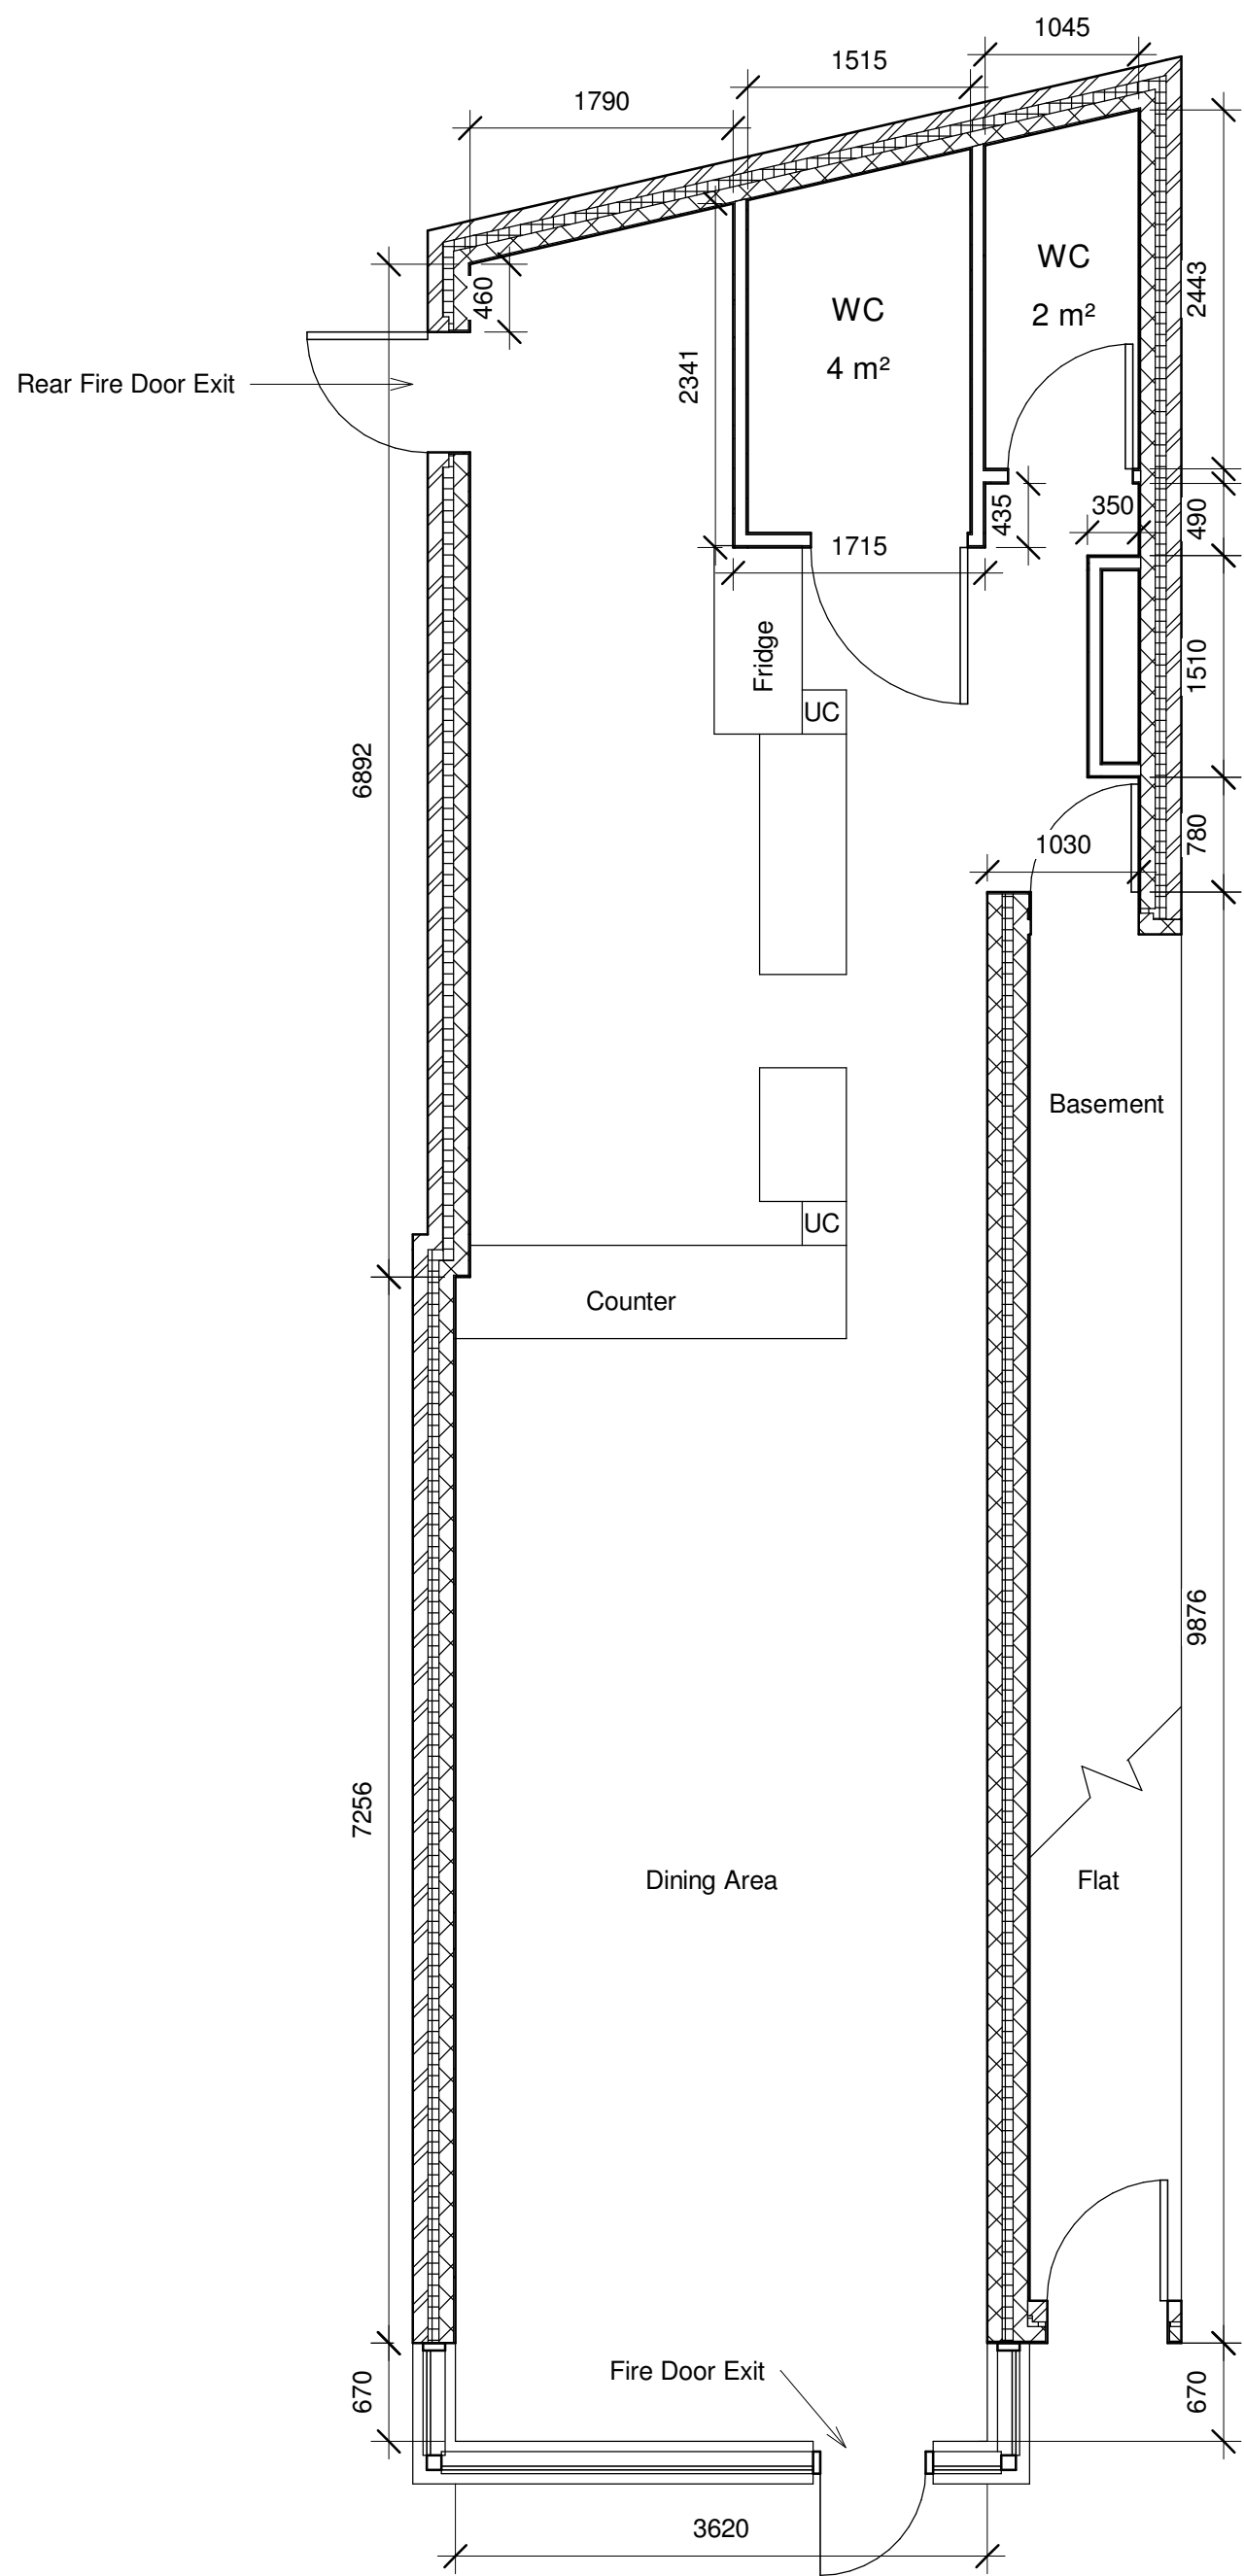


1 Level 1
1 : 50

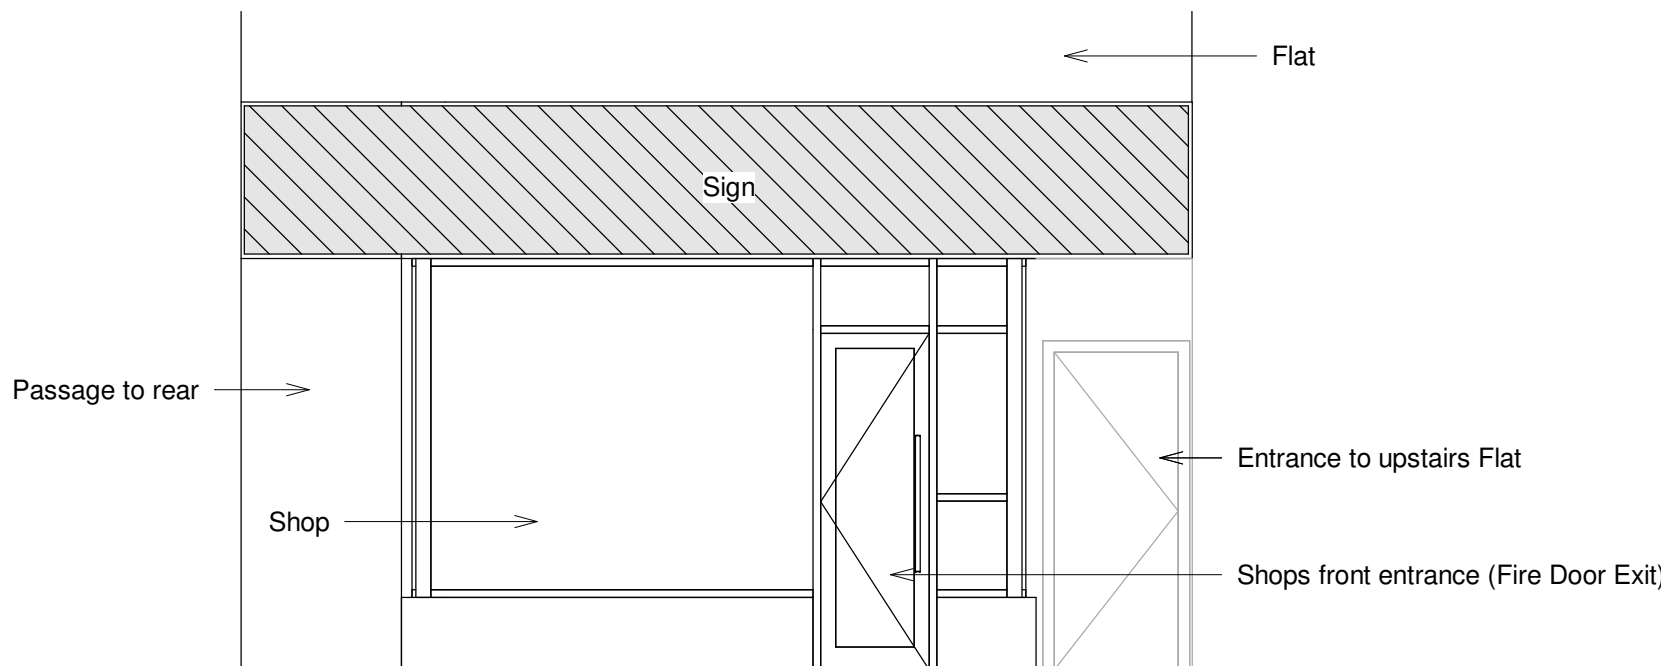


2 Front Elevation
1 : 50

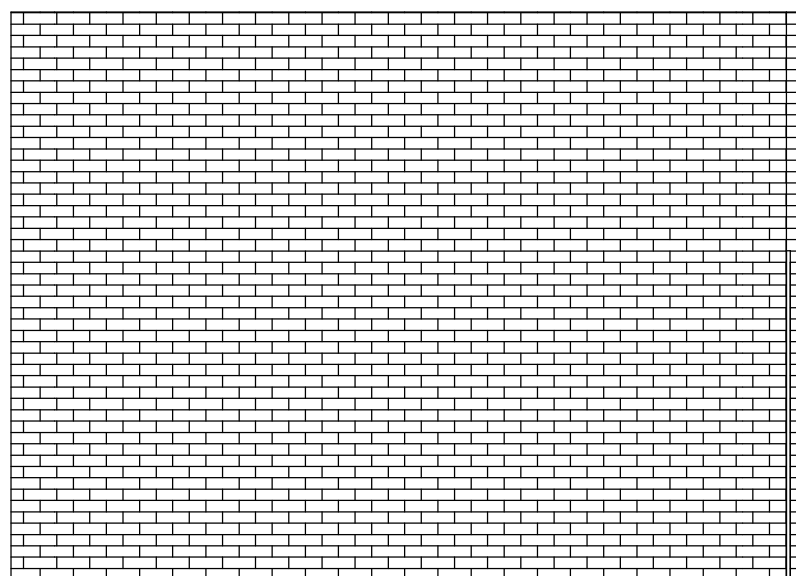

4 South Elevation
1 : 50

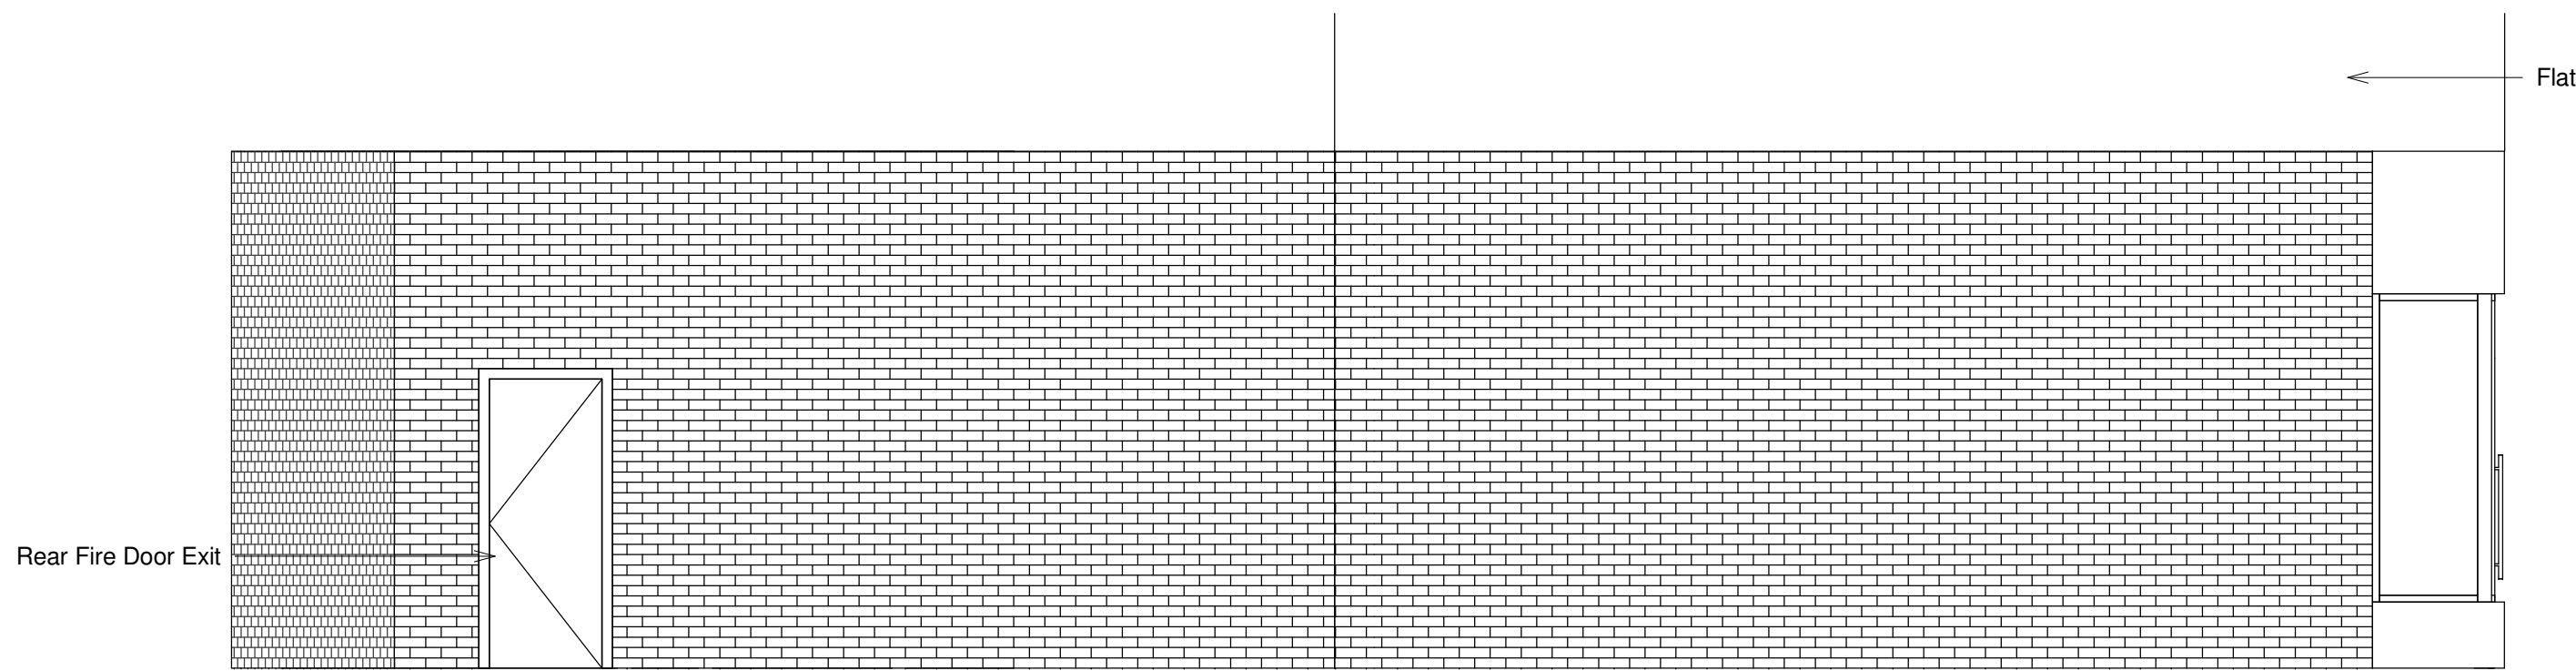

5 Side Elevation
1 : 50

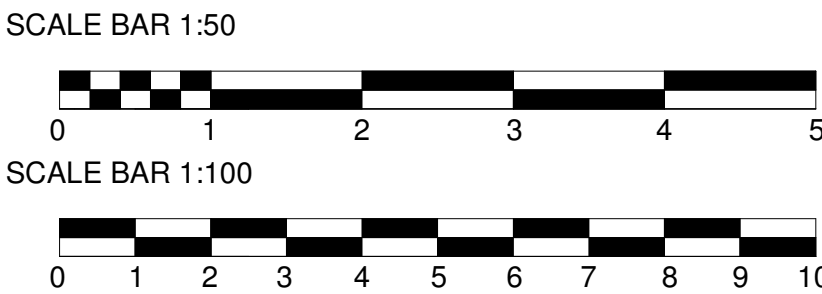

Disclaimer

These drawings are to be solely used by Pro Architects, any unauthorised use of these drawings may result in legal action. As per Pro Architects Terms and Conditions, the receiver of these drawings may receive a licence for the use of these drawings once all fees are paid, under the specified conditions of the Terms and Conditions.

Any structural work specified in these drawings is only an indication and therefore a structural engineer should be consulted prior to the commencement of any works affecting structural walls/supports

CDM Regulations 2015

Under the CDM regulations 2015, the client will need to employ a principal designer and principal contractor to assist in the health and safety process and co-ordinate health and safety matters. Further advice with regards to the clients duties and the duties of the principal designer & principal contractor can be found on the internet (such as CONIAC Industry Guidance & HSE website), or alternatively you should take advice from a suitably qualified company. This drawing, together with an asbestos survey or any other surveys and record drawings / information that the client has on the building or site such as service locations should be passed on to the contractor. Our brief does not extend to principal designer role, so the principal contractor will be responsible for developing health and safety file during construction and handing it over to the client as an as built health and safety file.

Notes

 www.proarkitects.co.uk 0330 998 0974		Title Existing		Name & Address Kamal Bisht 78 Sandgate Road, Folkestone, Kent, CT20 2AA
Issue Date 18/09/2020	Scale 1 : 50 @ A1	Version KB-E1-02	Page No 1	Project Title Fryer / Flue

