



REV.	DATE	DRN.	CKD.	NOTES
1				

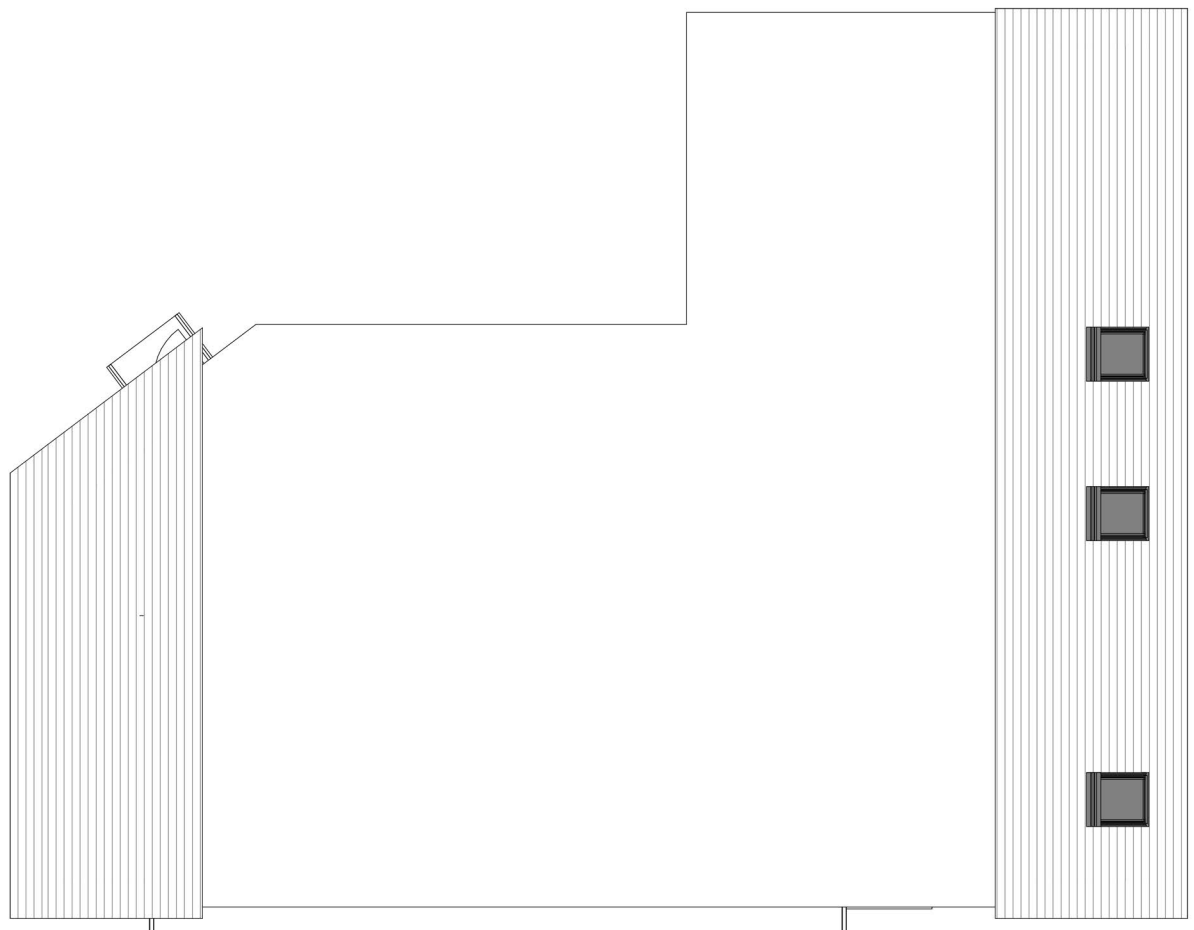


ROOF PLAN



SECTION A-A

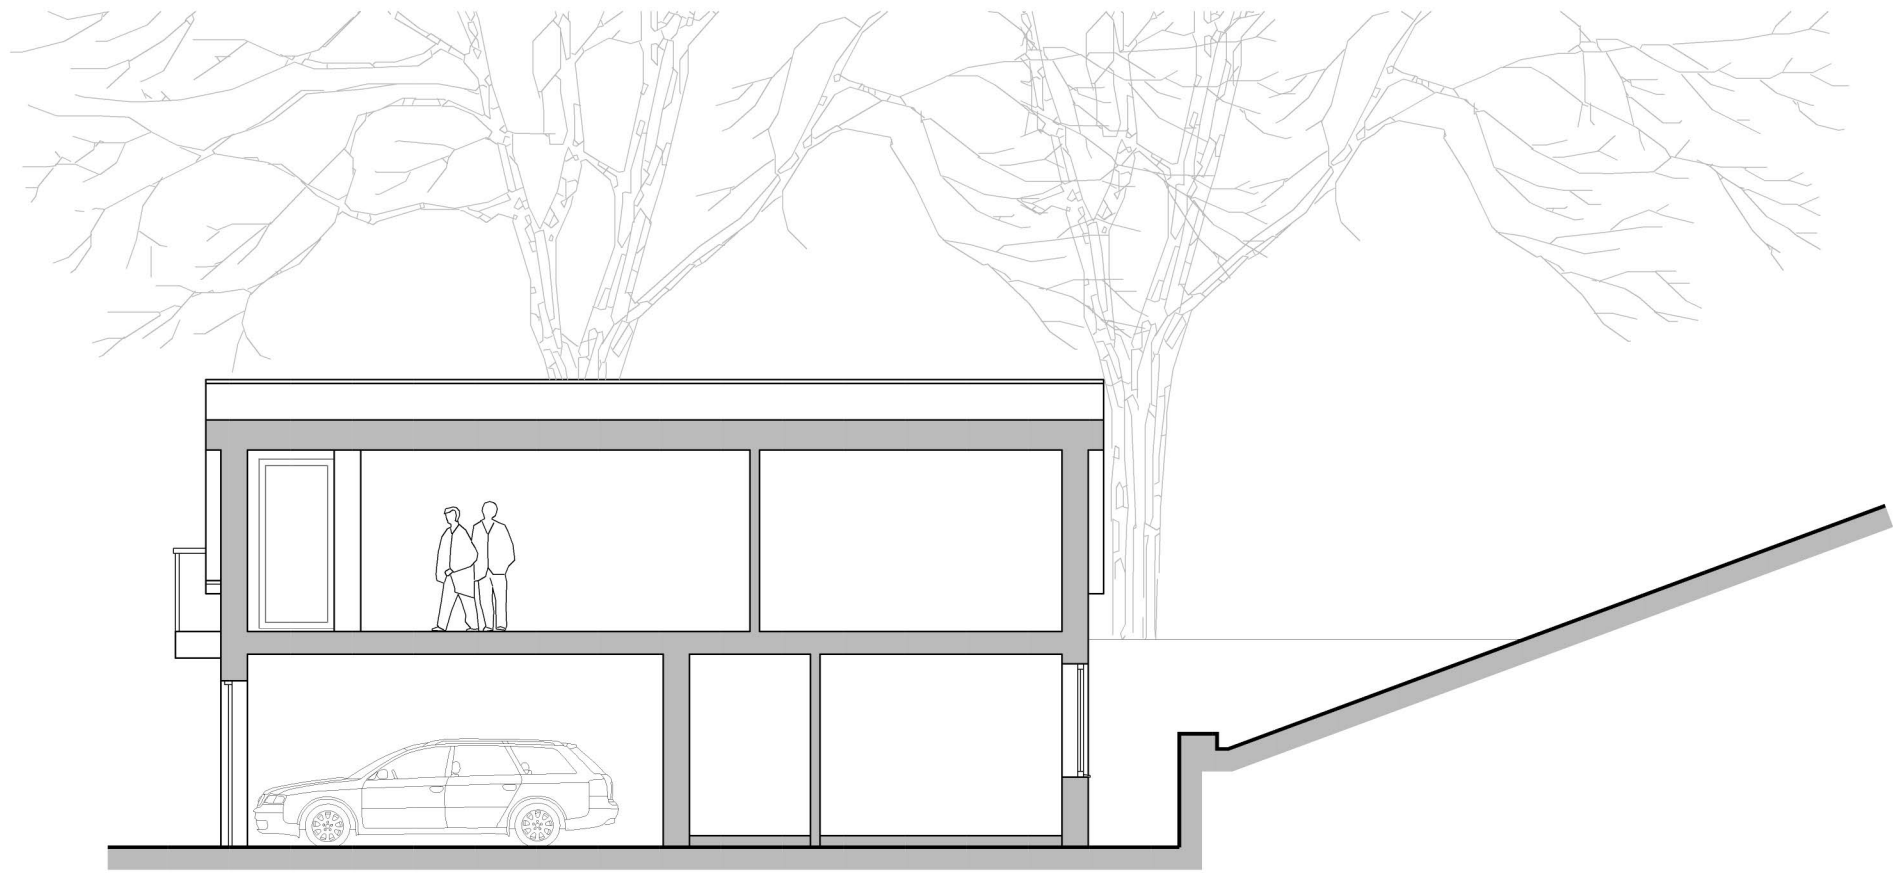


SECTION B-B

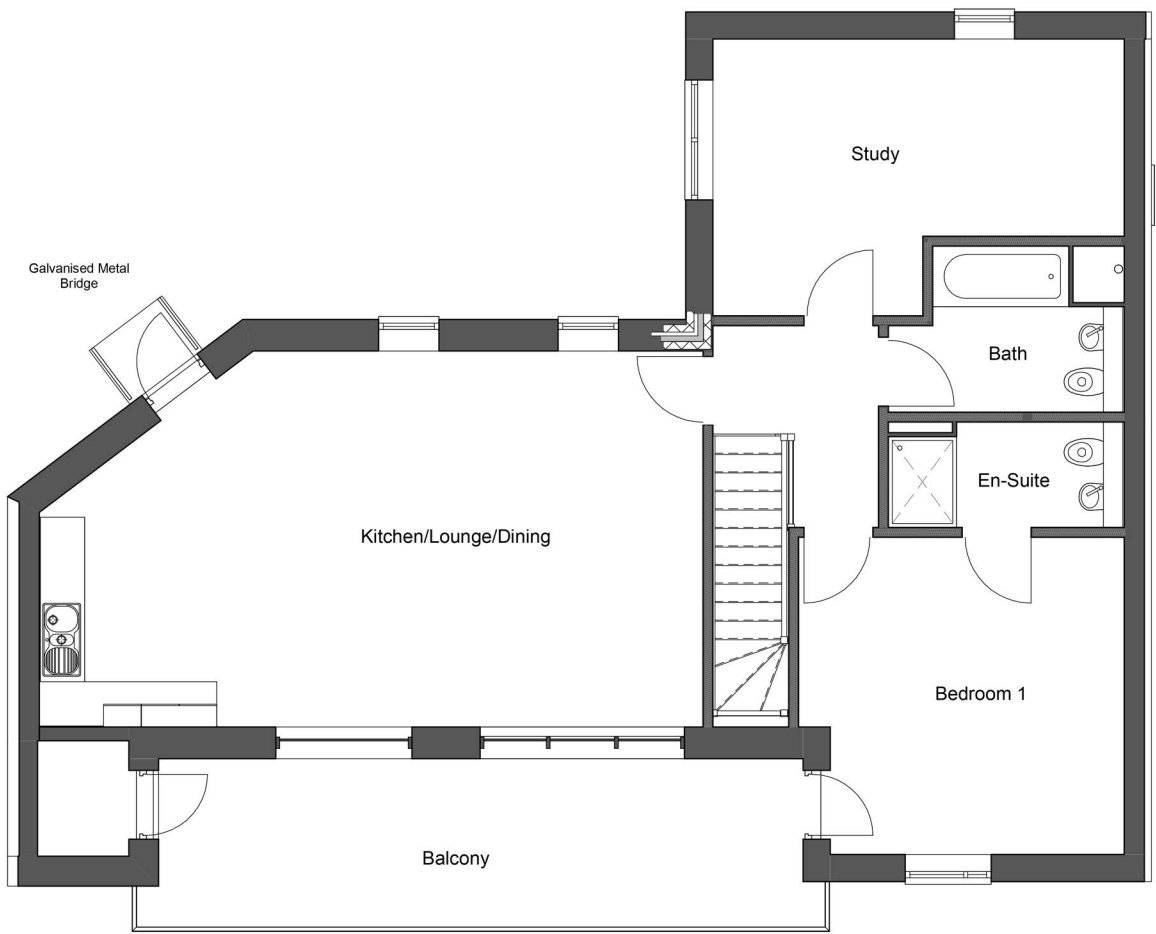


FIRST FLOOR




SOUTH ELEVATION

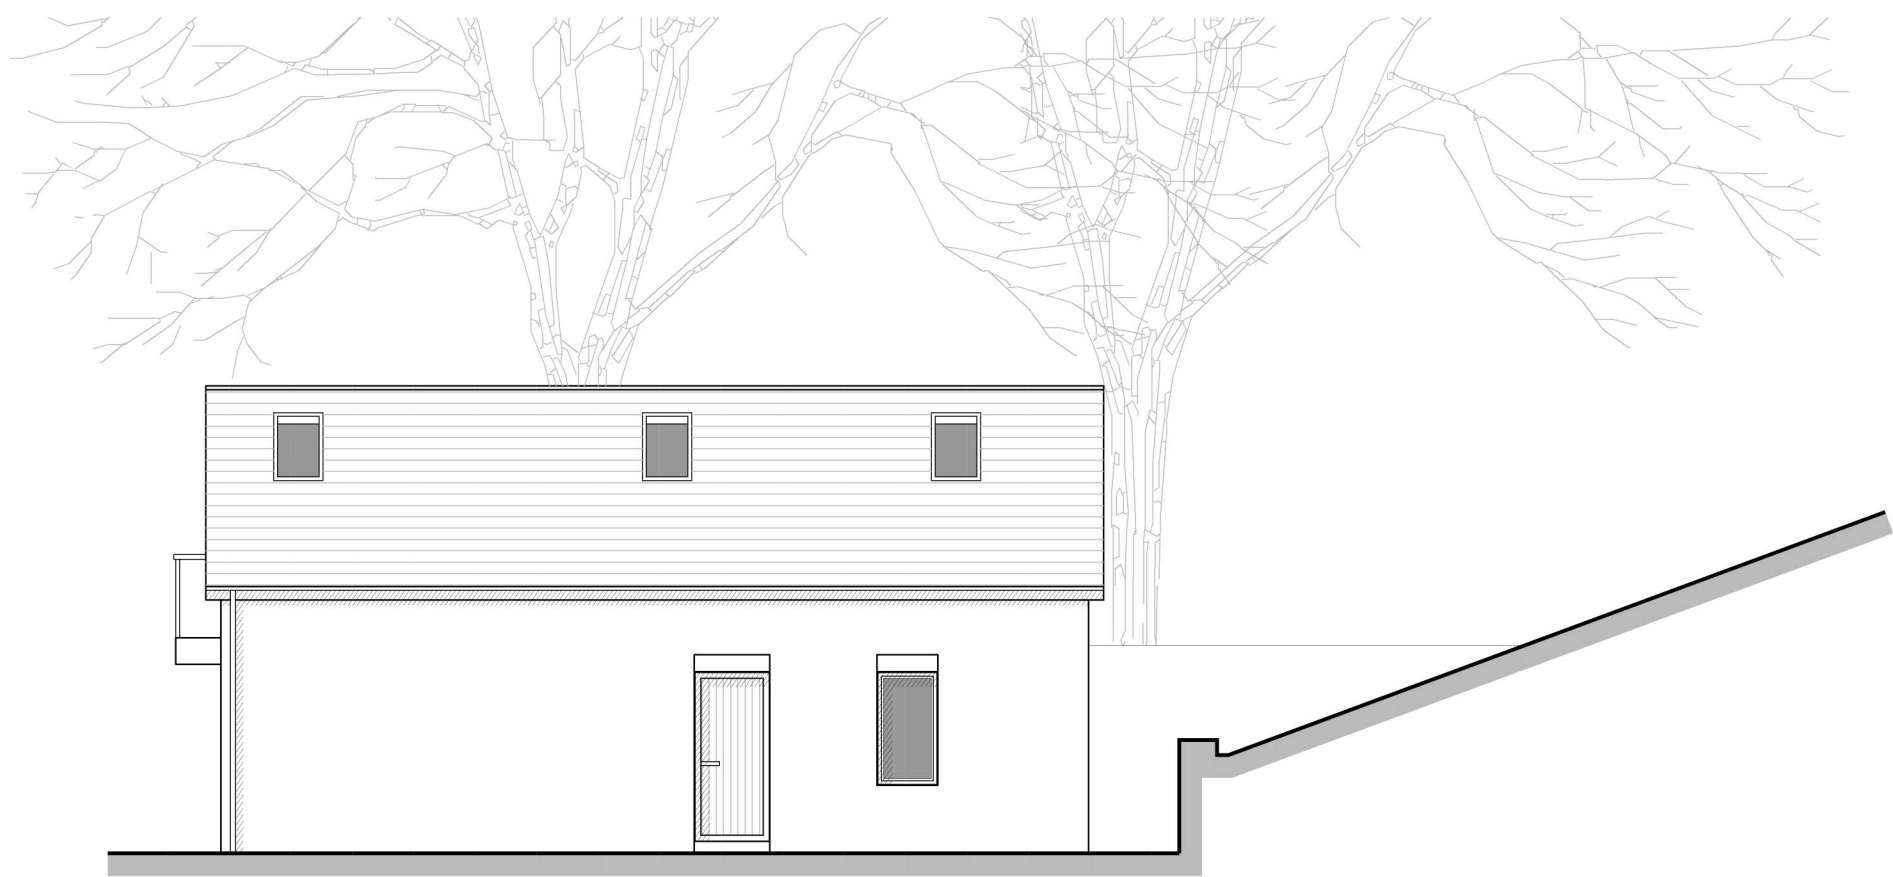


EAST ELEVATION

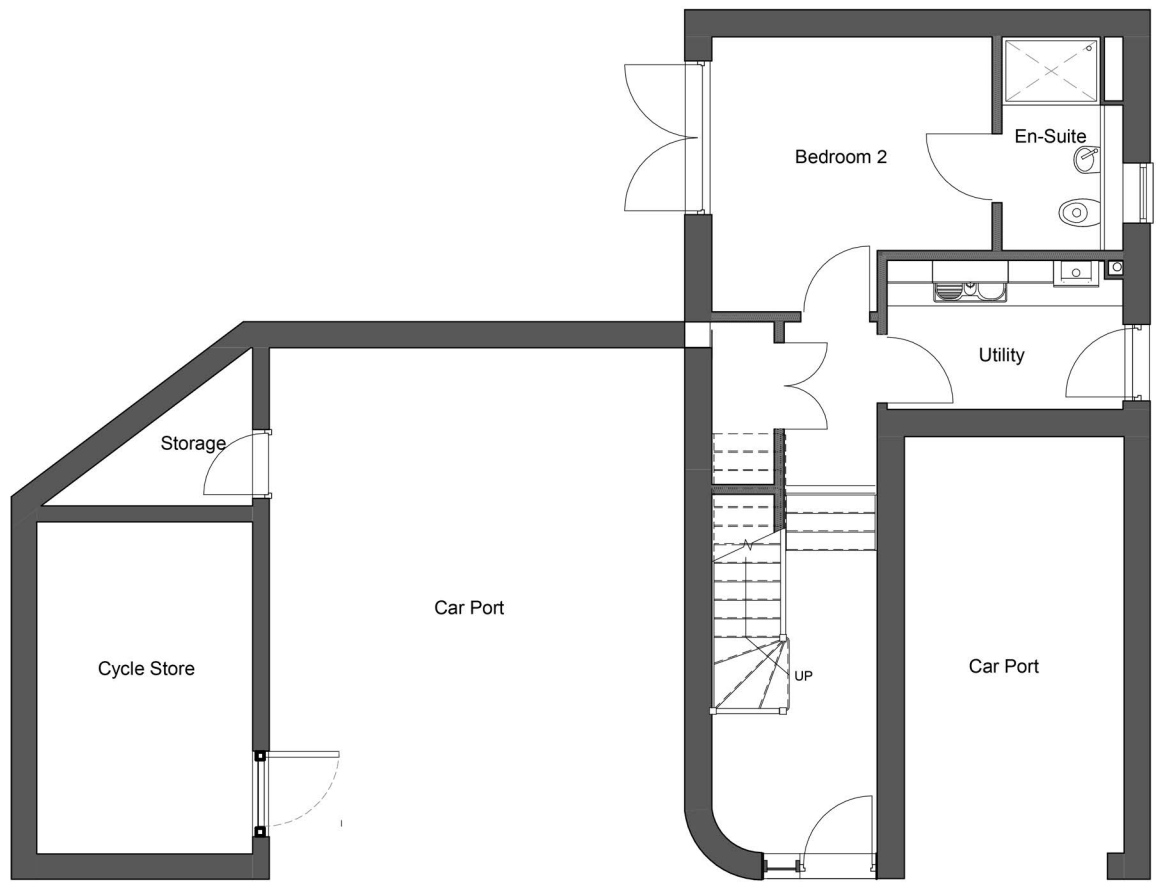

GROUND FLOOR

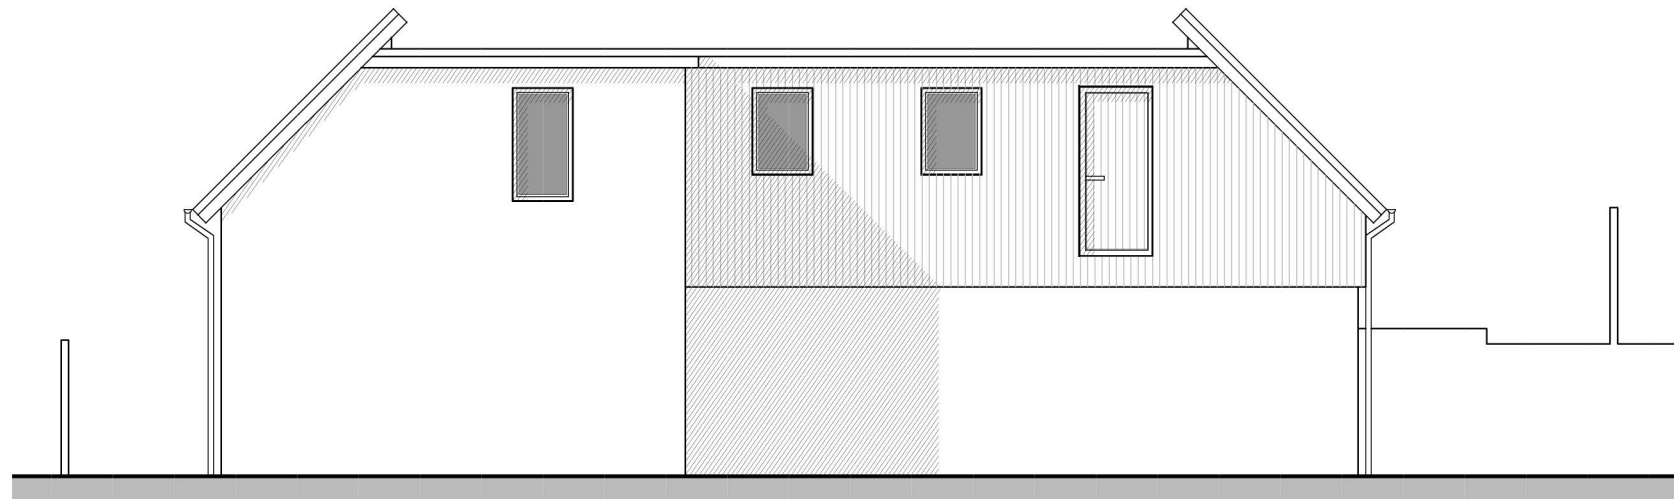

NORTH ELEVATION

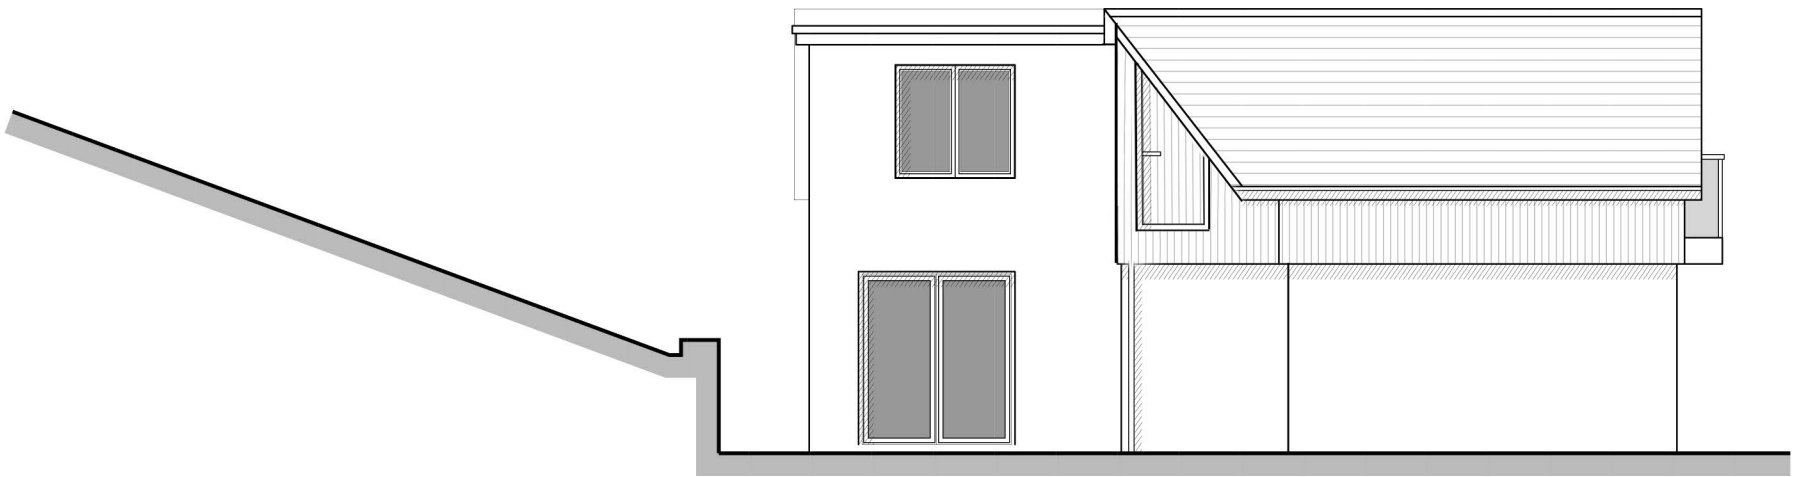

WEST ELEVATION

MATERIALS:

- Grey powder coated aluminium windows and doors
- Grey powder coated aluminium rainwater goods, fascias and soffits
- Grey slate roof tiles
- White render
- Timber cladding
- Obscure glass screening panels
- Glass balustrade guarding
- Grey single ply membrane flat roof system



chartered architects
and planning consultants

Lee Evans Partnership LLP,
Conterbury, St Johns Lane, Conterbury, Kent CT1 2DQ Tel: 01227 784444
London: 31-35 Kirby Street, London EC1N 8TE Tel: 0207 492 1744
email: architects@lee-evans.co.uk website: www.lee-evans.co.uk fax: 01227 819102

PROJECT
The Cottage, Sandgate

CLIENT ————— DATE
Kingston Homes 08/09/2020

DRAWING TITLE ————— DRN + CKD
PROPOSED GARAGE AND APARTMENT
PLANS AND ELEVATIONS LS GT

ISSUE STATUS ————— SCALE
For Planning 1:100 © A1

DRAWING NUMBER ————— REVISION
08379-A-L-(00)-X-0109 2nd

PLANNING