



IF IN DOUBT - ASK - DRAWING FOR PLANNING PURPOSES ONLY, NOT TO BE USED FOR CONSTRUCTION

Copyright © 2018 Rural Associates Ltd.
All rights reserved. No part of this drawing may be altered, traced, copied, electronically scanned, or photographed with out the consent of Rural Associates Ltd.
Neither may this drawing or part of it be used for any purpose other than for which it was issued without the consent of Rural Associates Ltd.

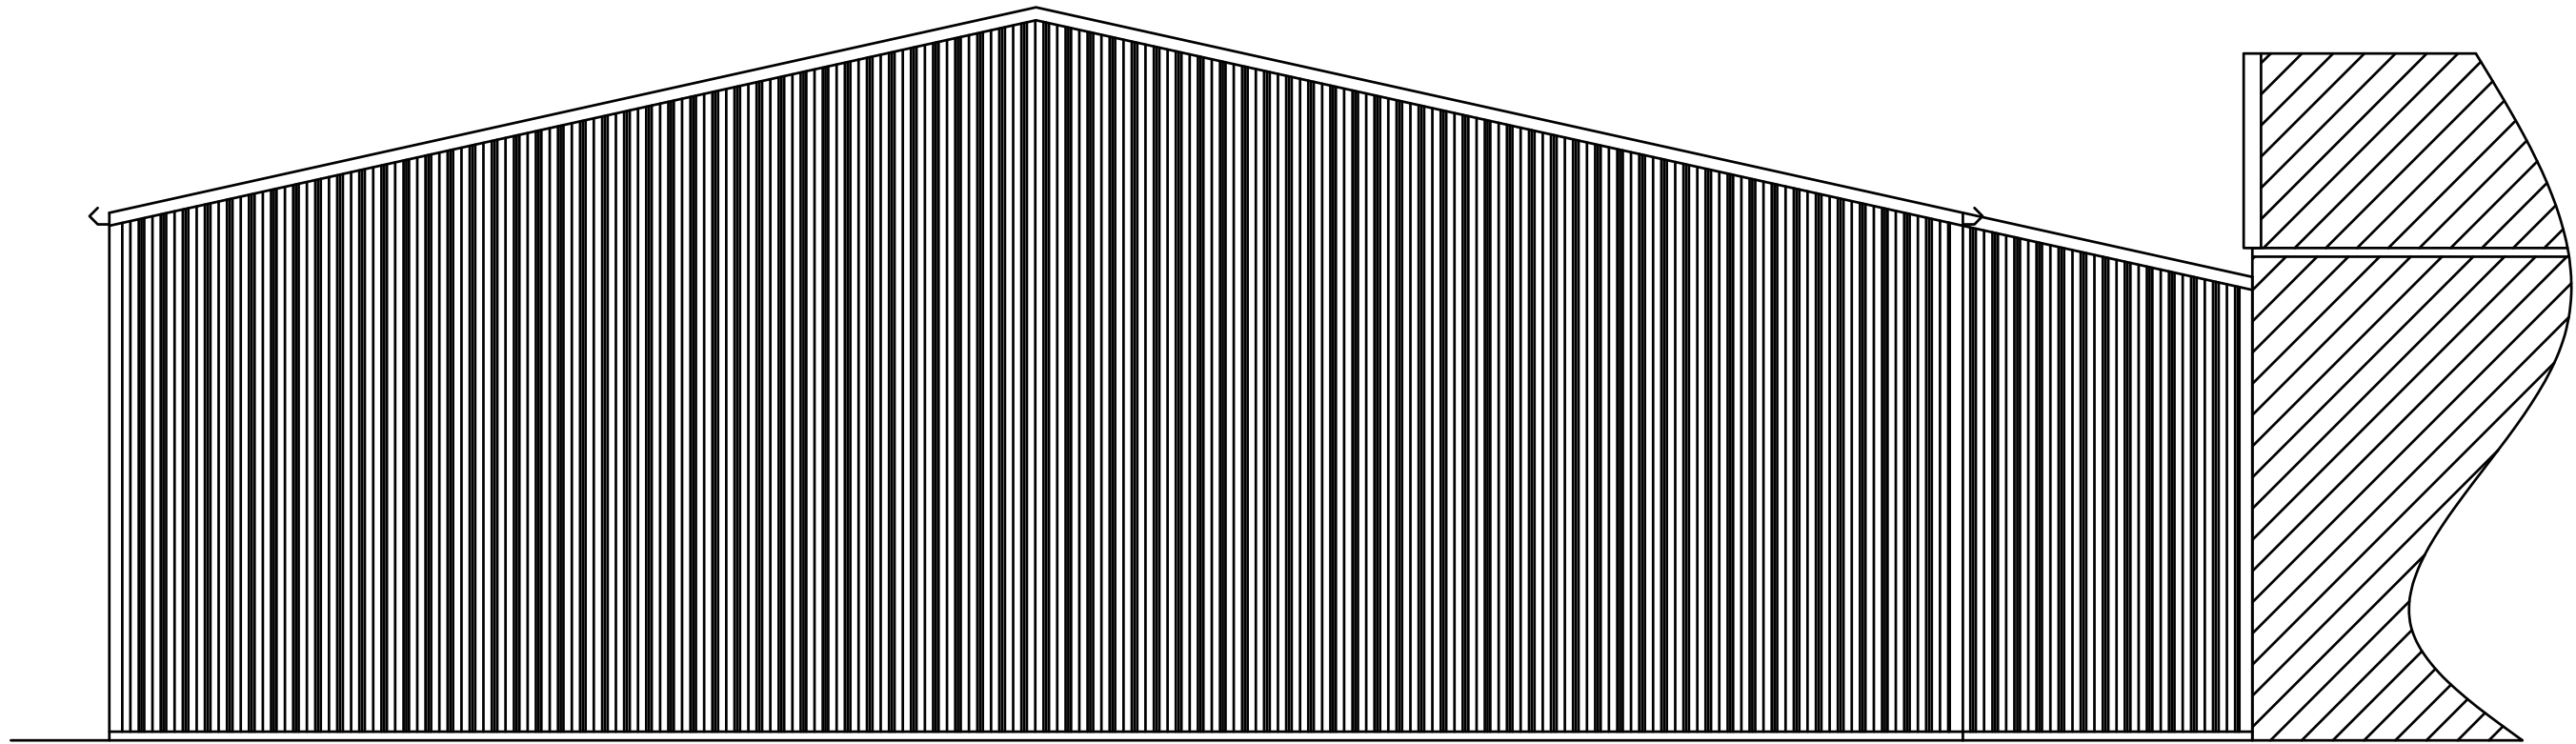


Proposed South West Elevation

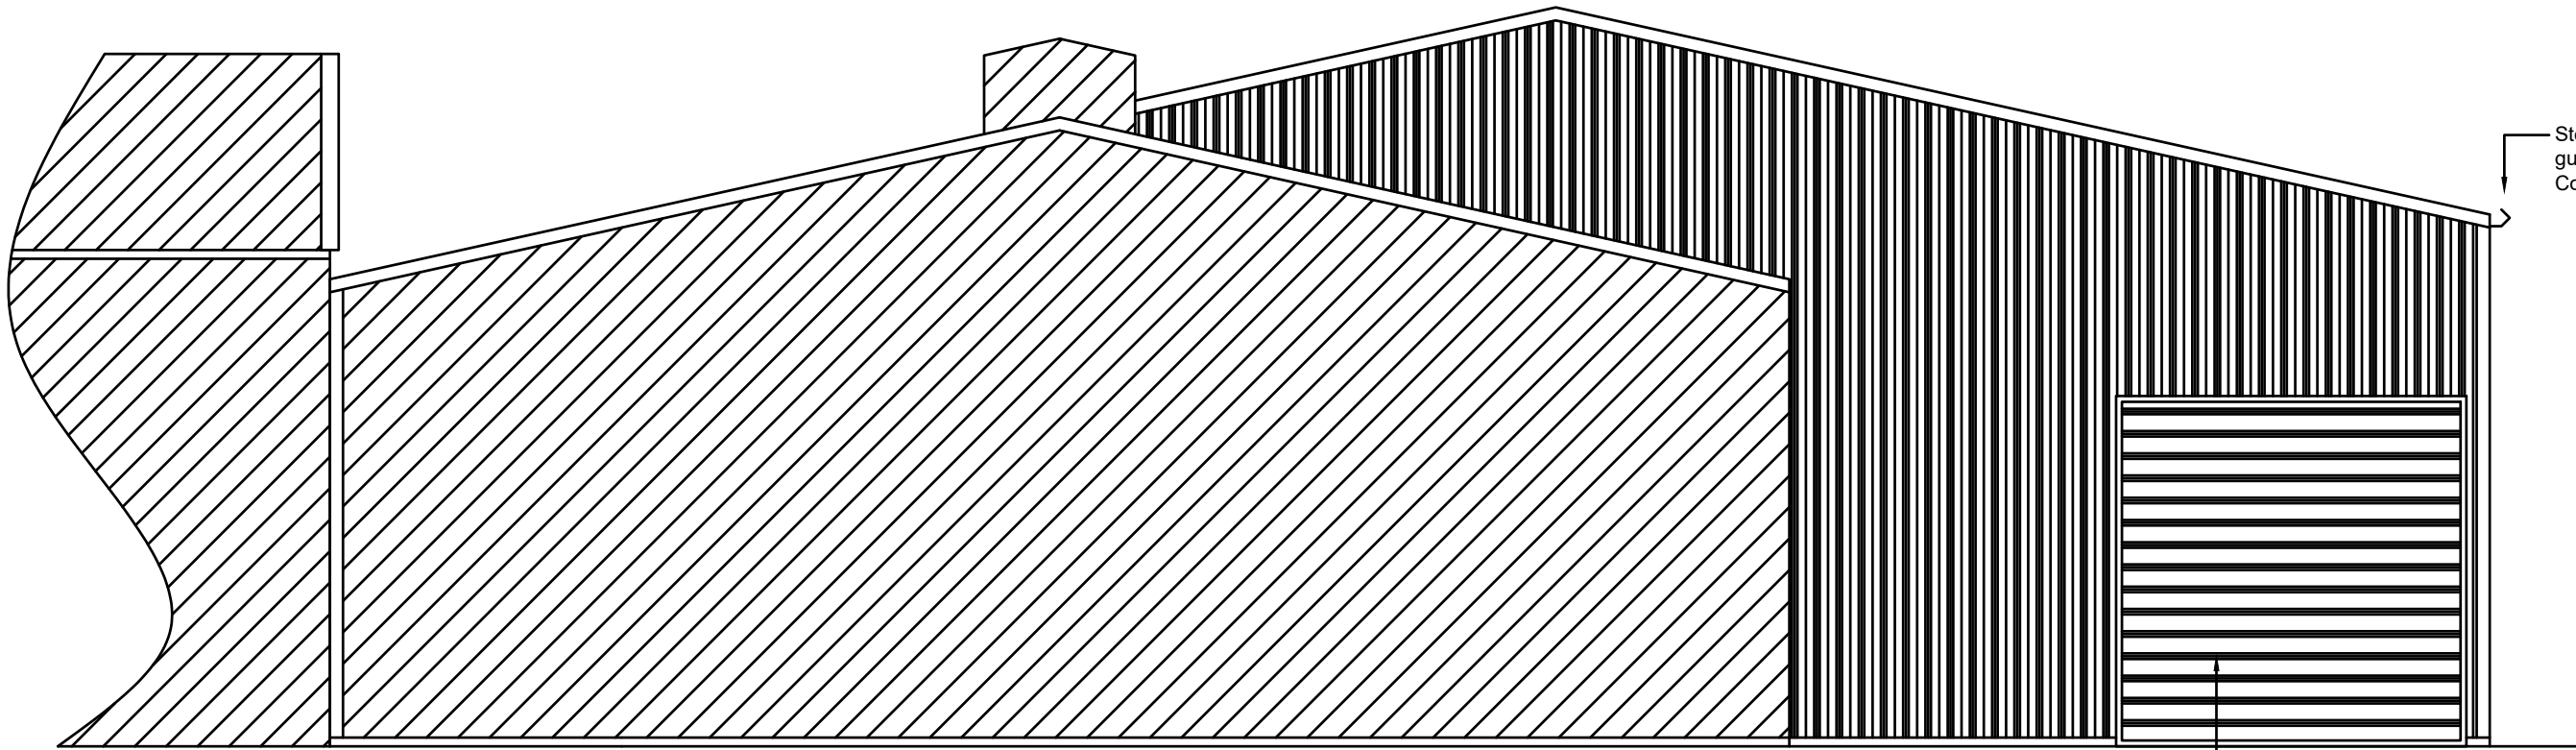

Proposed North East Elevation

Steel box profile gutter system.
Colour -

1 No galvanized steel roller shutter door 6m wide x 6m high.

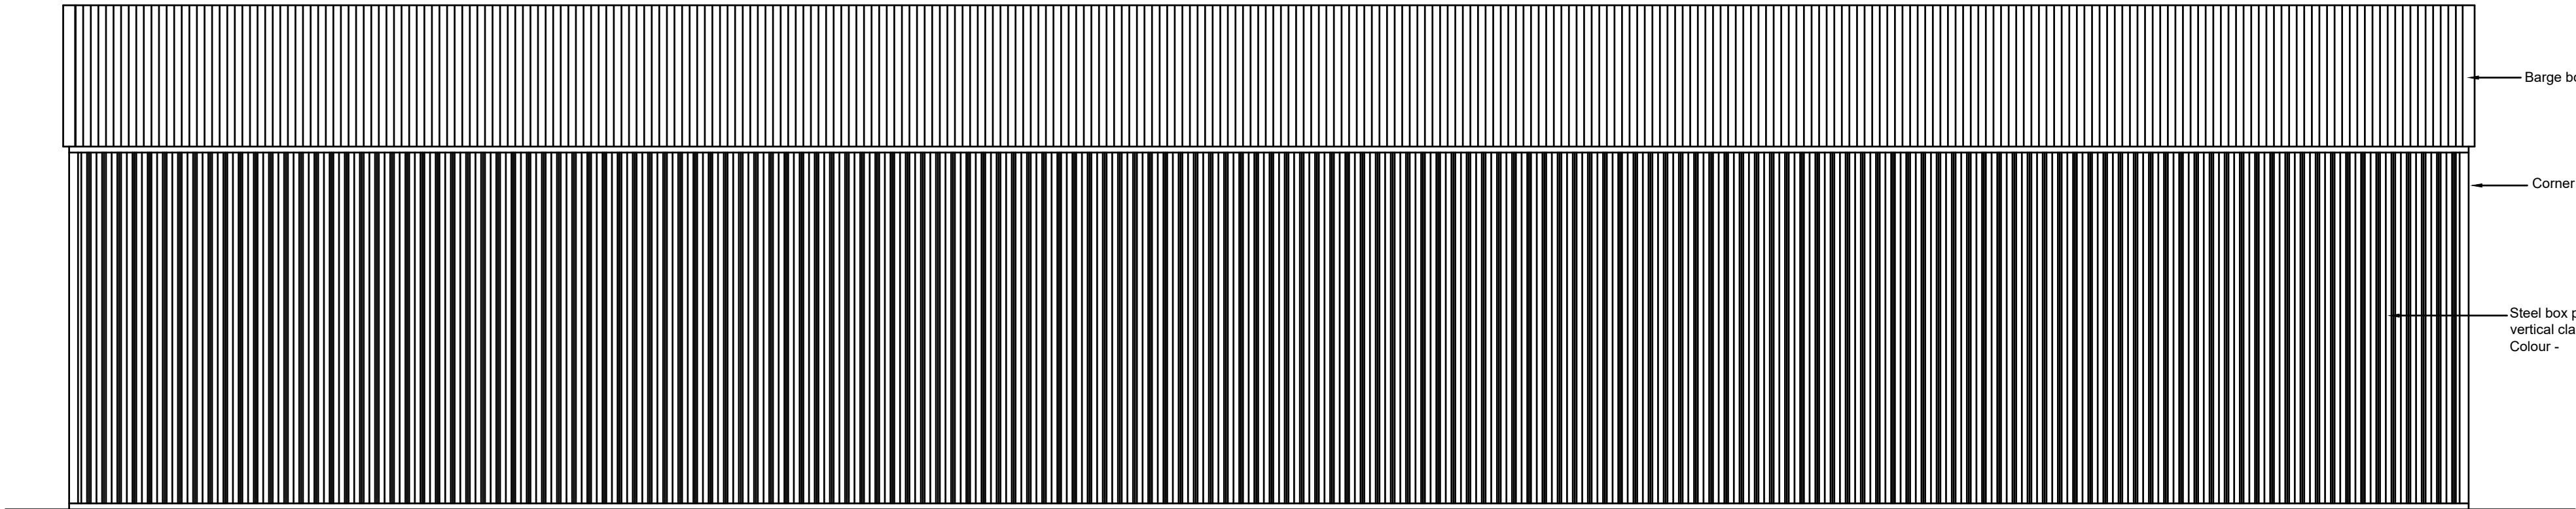


Proposed North West Elevation

Barge board

Corner trim

Steel box profile vertical cladding
Colour -

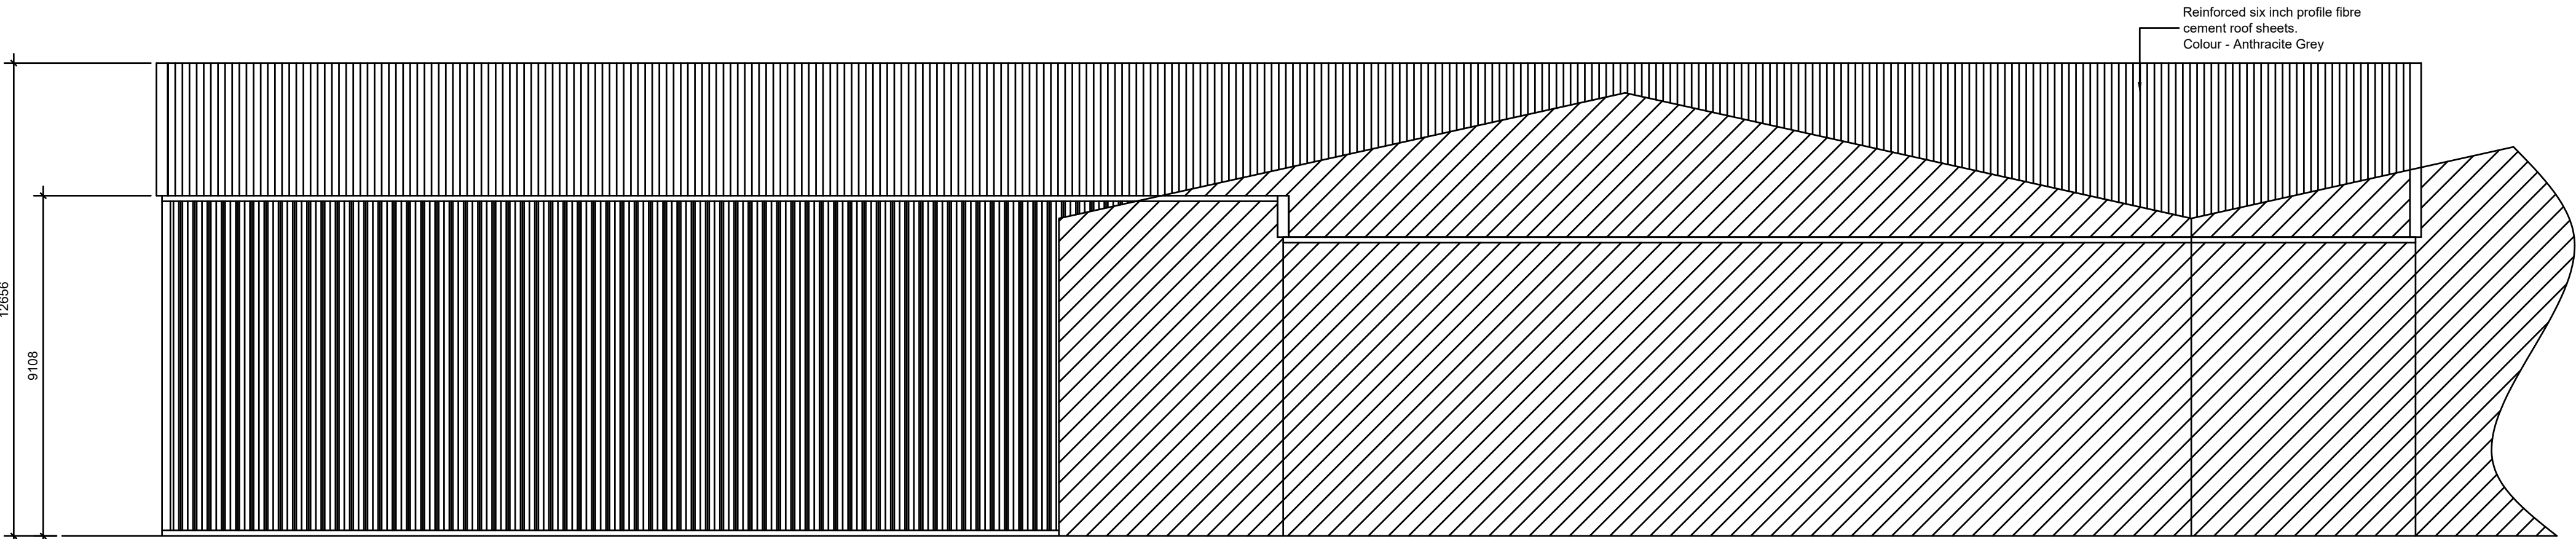

Proposed South East Elevation

Reinforced six inch profile fibre cement roof sheets.
Colour - Anthracite Grey

RURAL ASSOCIATES

Planning, Procurement, Project Co-ordination

Agricultural and Rural
Yapton Lodge, North End Road
Yapton, Nr Arundel
West Sussex, BN18 0DT
Tel 01243 555420 Mobile 07850 514093
E-mail ruralass@yaptonlodge.co.uk

CLIENT Mr R Bayly
St Johns Farm
Swanton Lane
Swingfield
Kent
CT15 7HG

DRAWING Proposed new

REV	DESCRIPTION	DATE	BY
Rev. 1	Sales Issue	02-09-20	M.T

SCALE	DRAWN
1 : 100 on A1	M.T.

DATE	DRAWING No.
02-09-20	RA / 706 / 100