
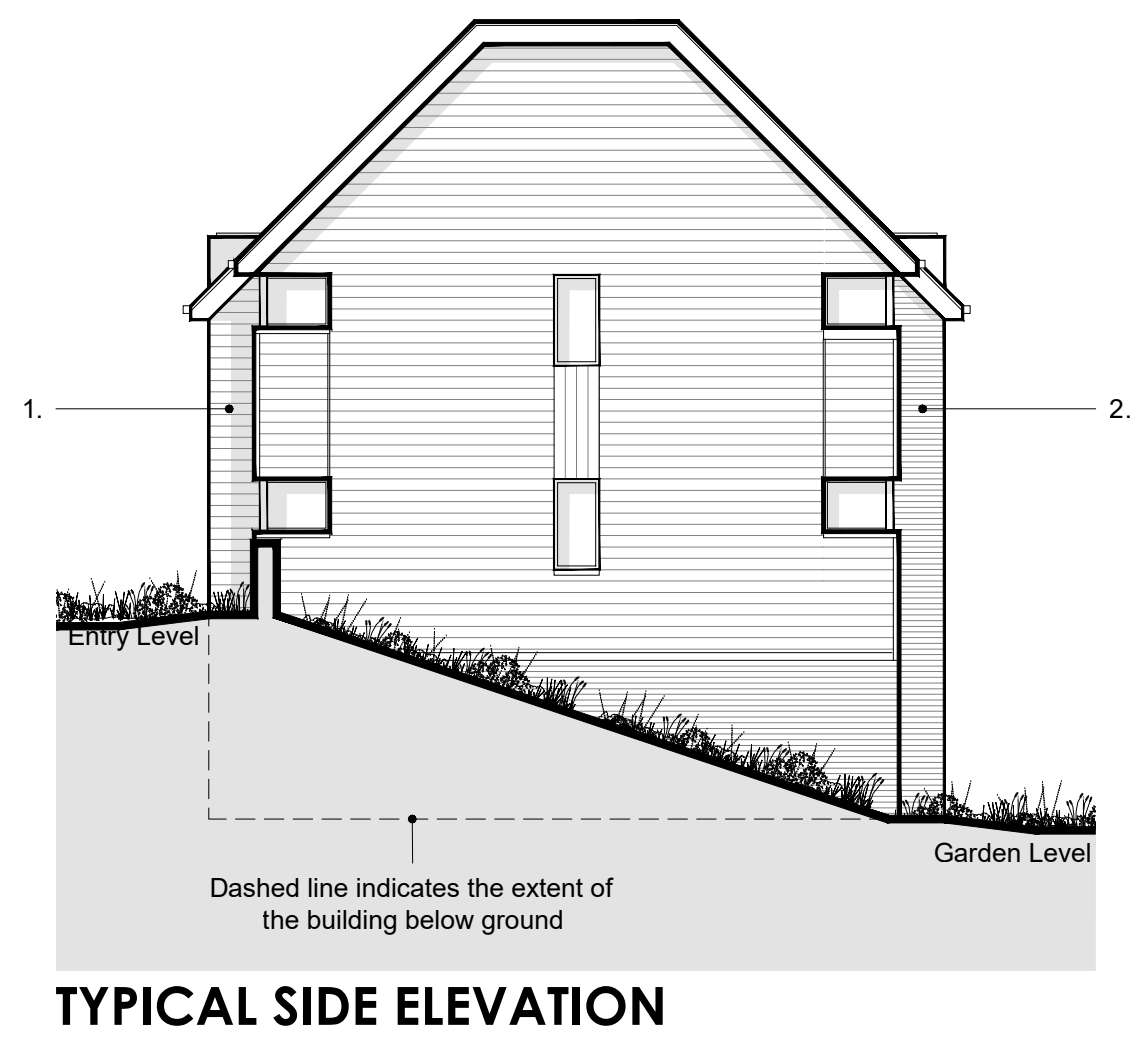
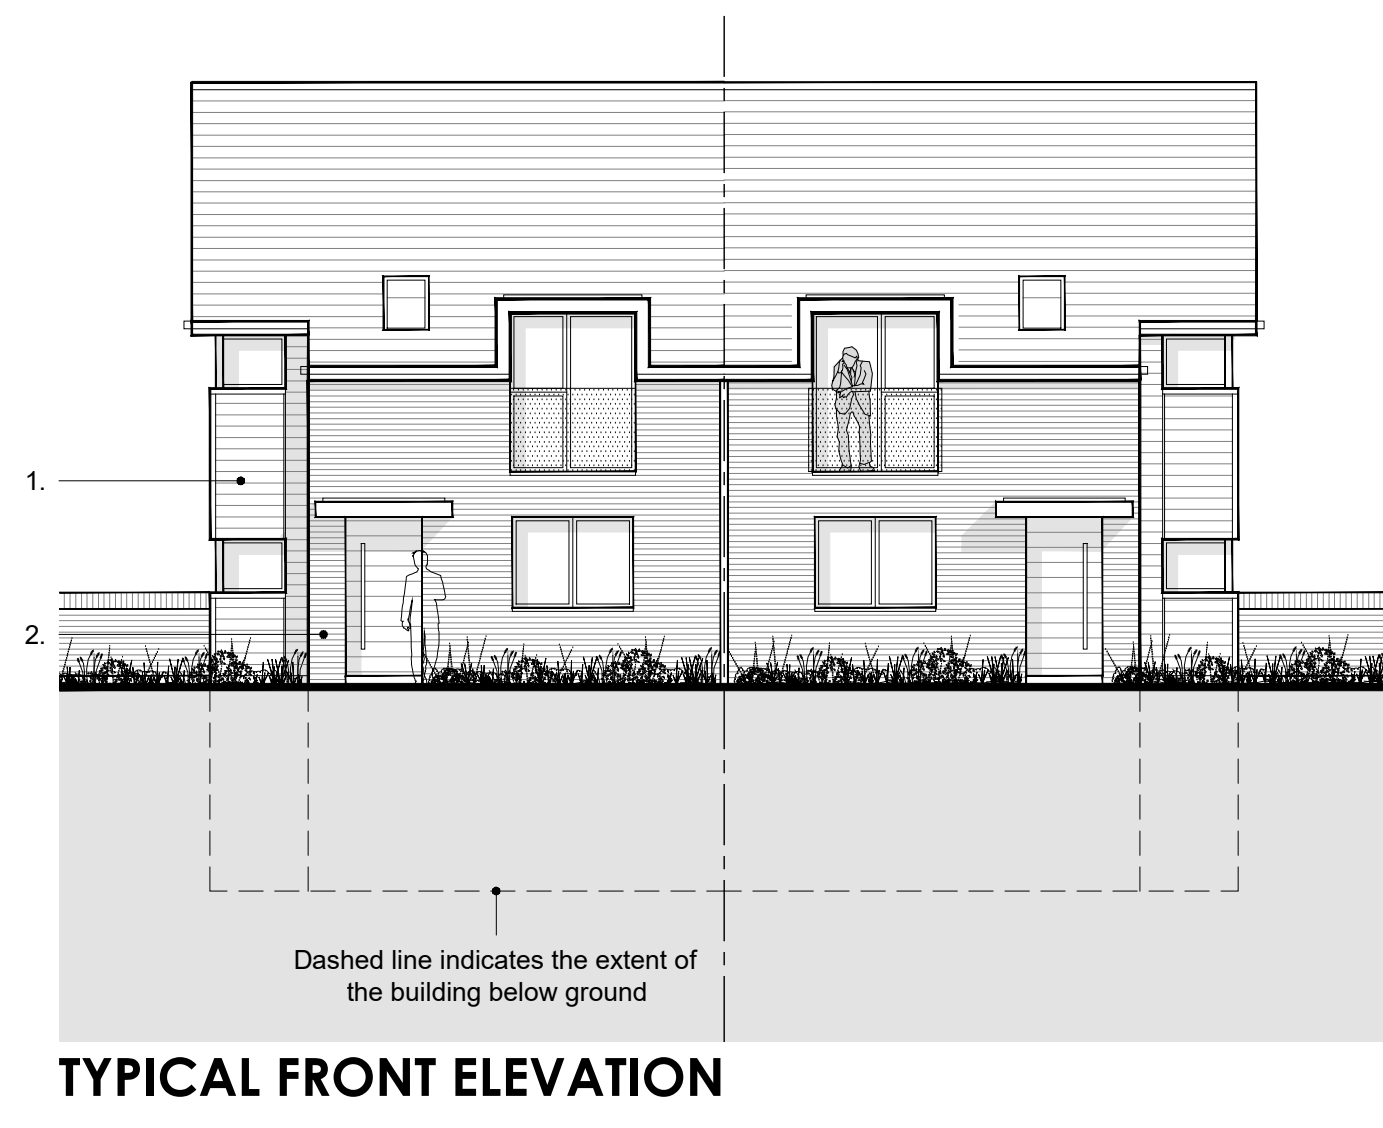
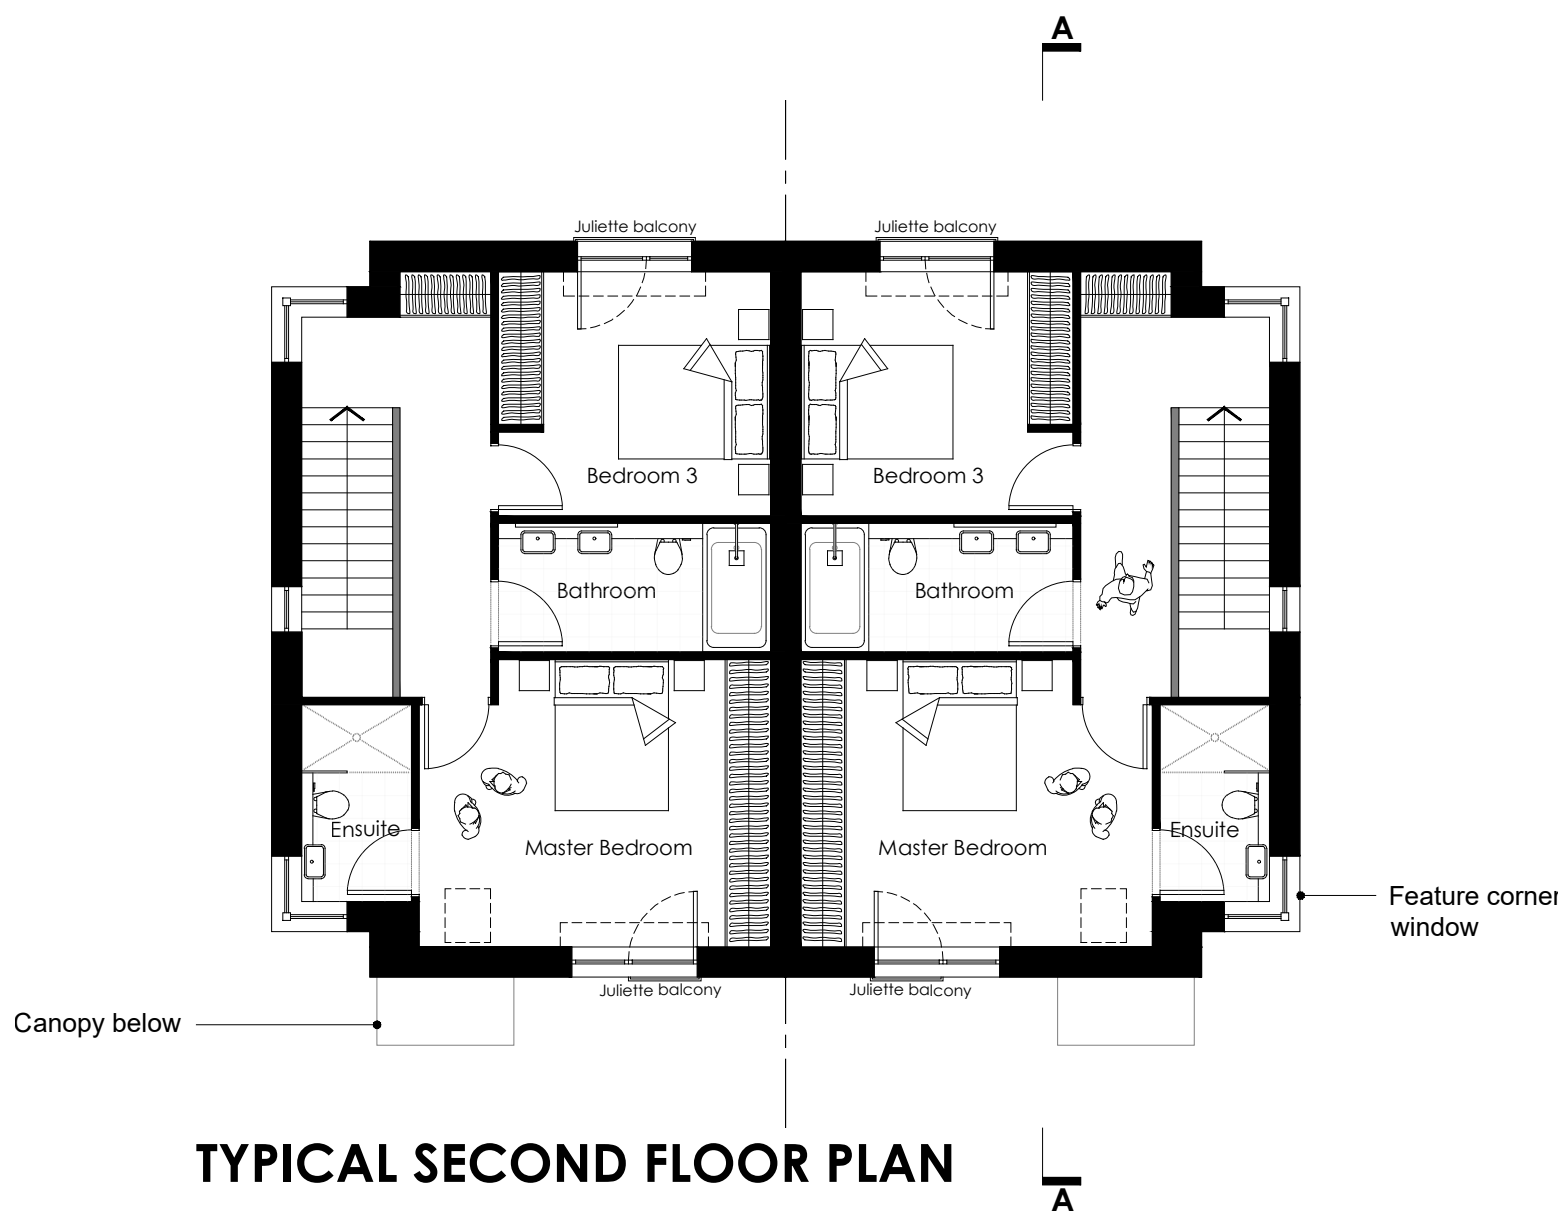
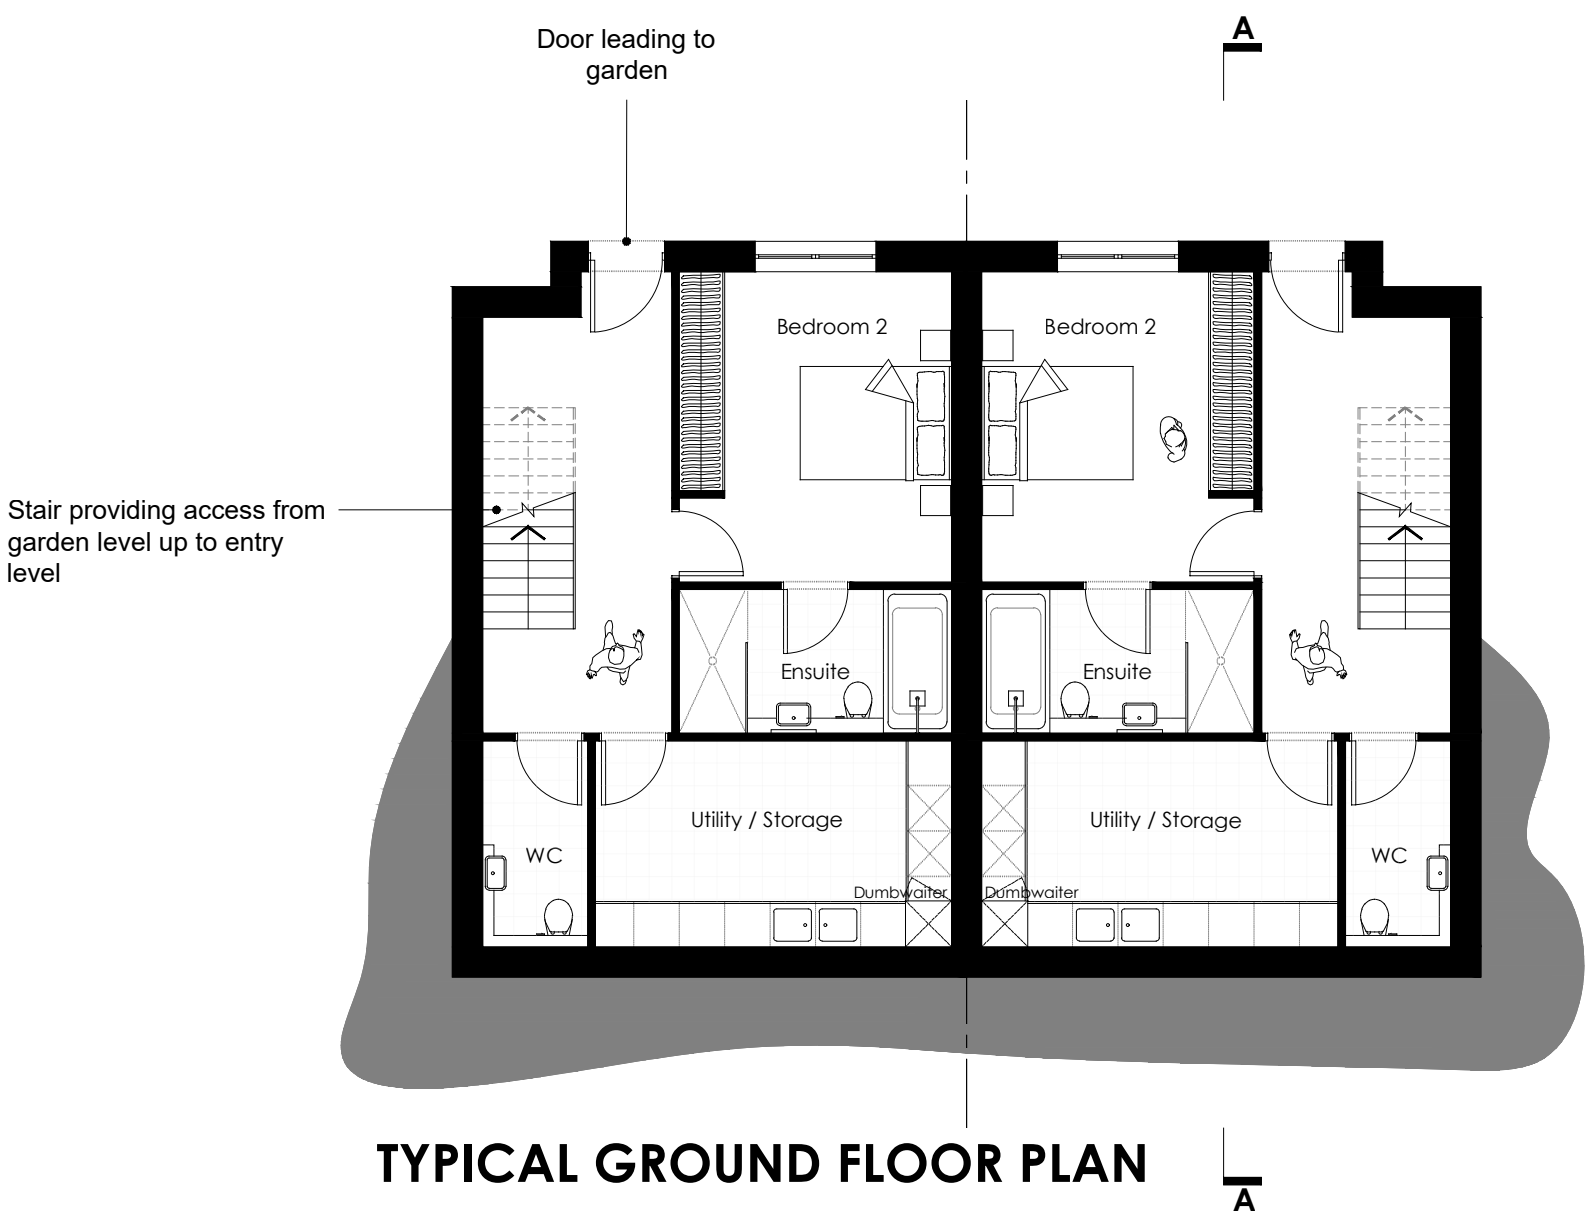
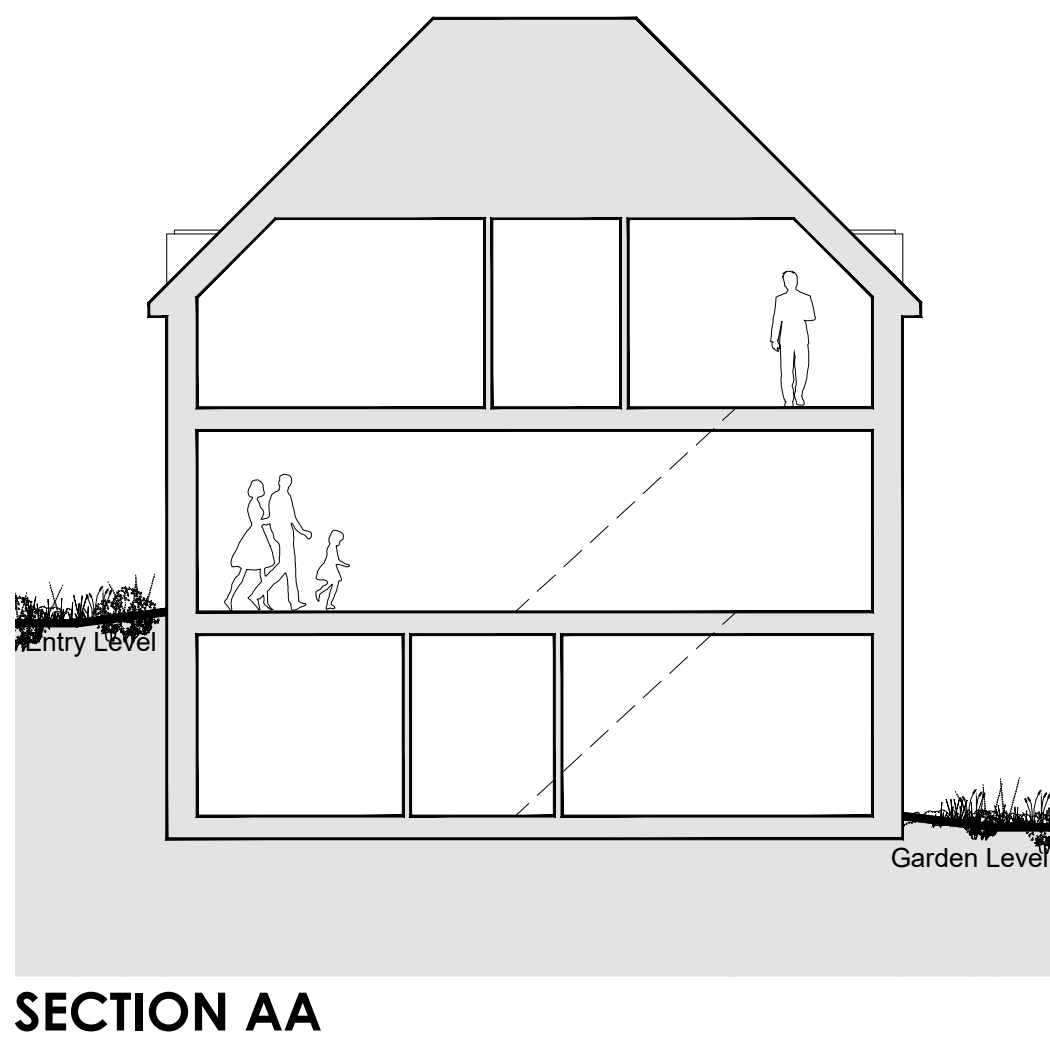
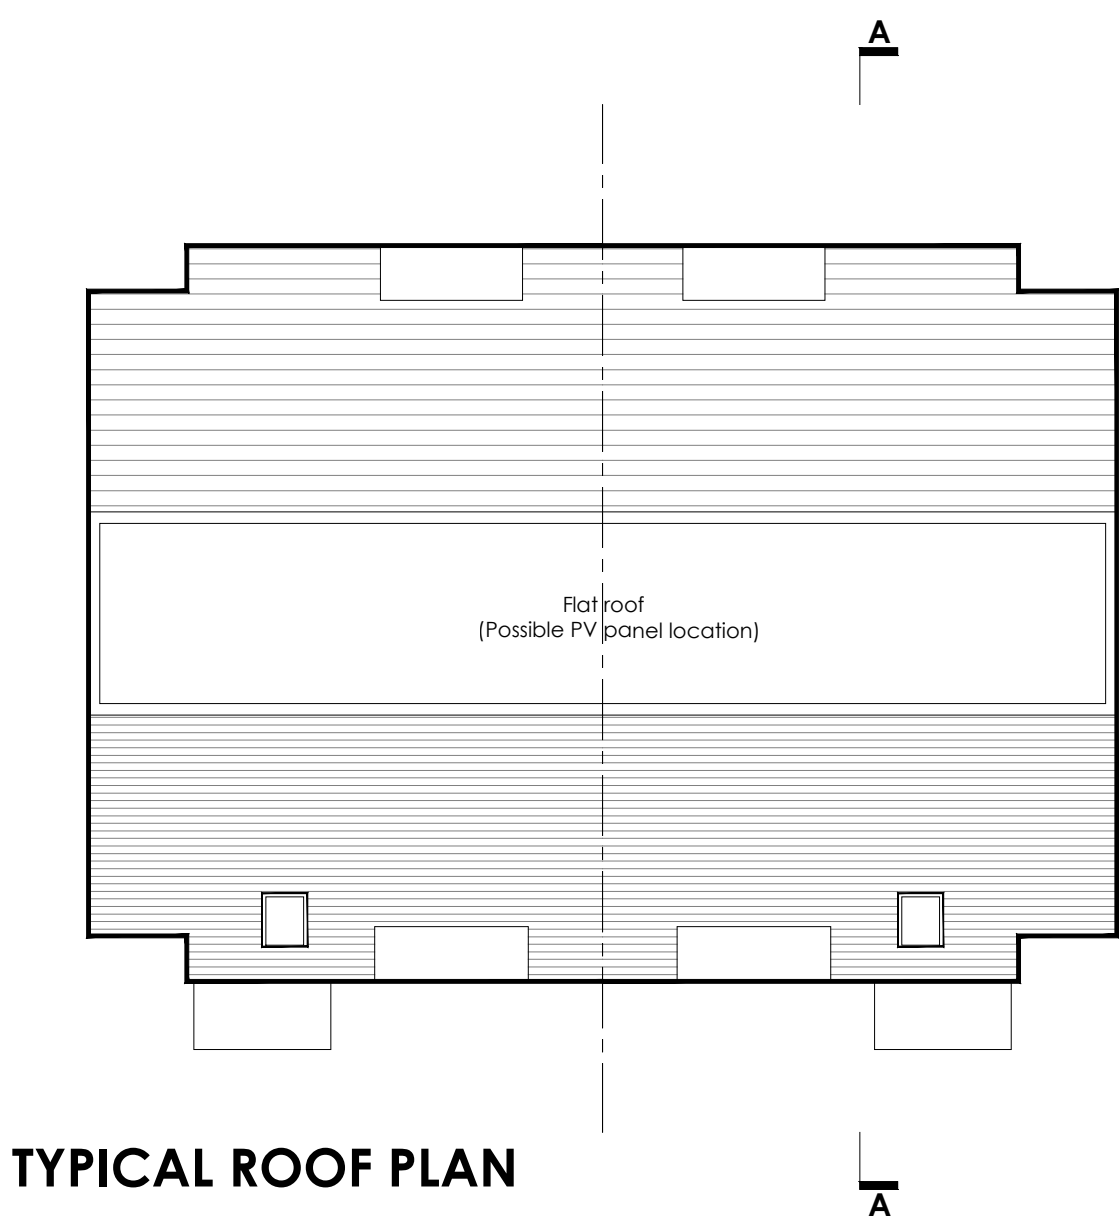


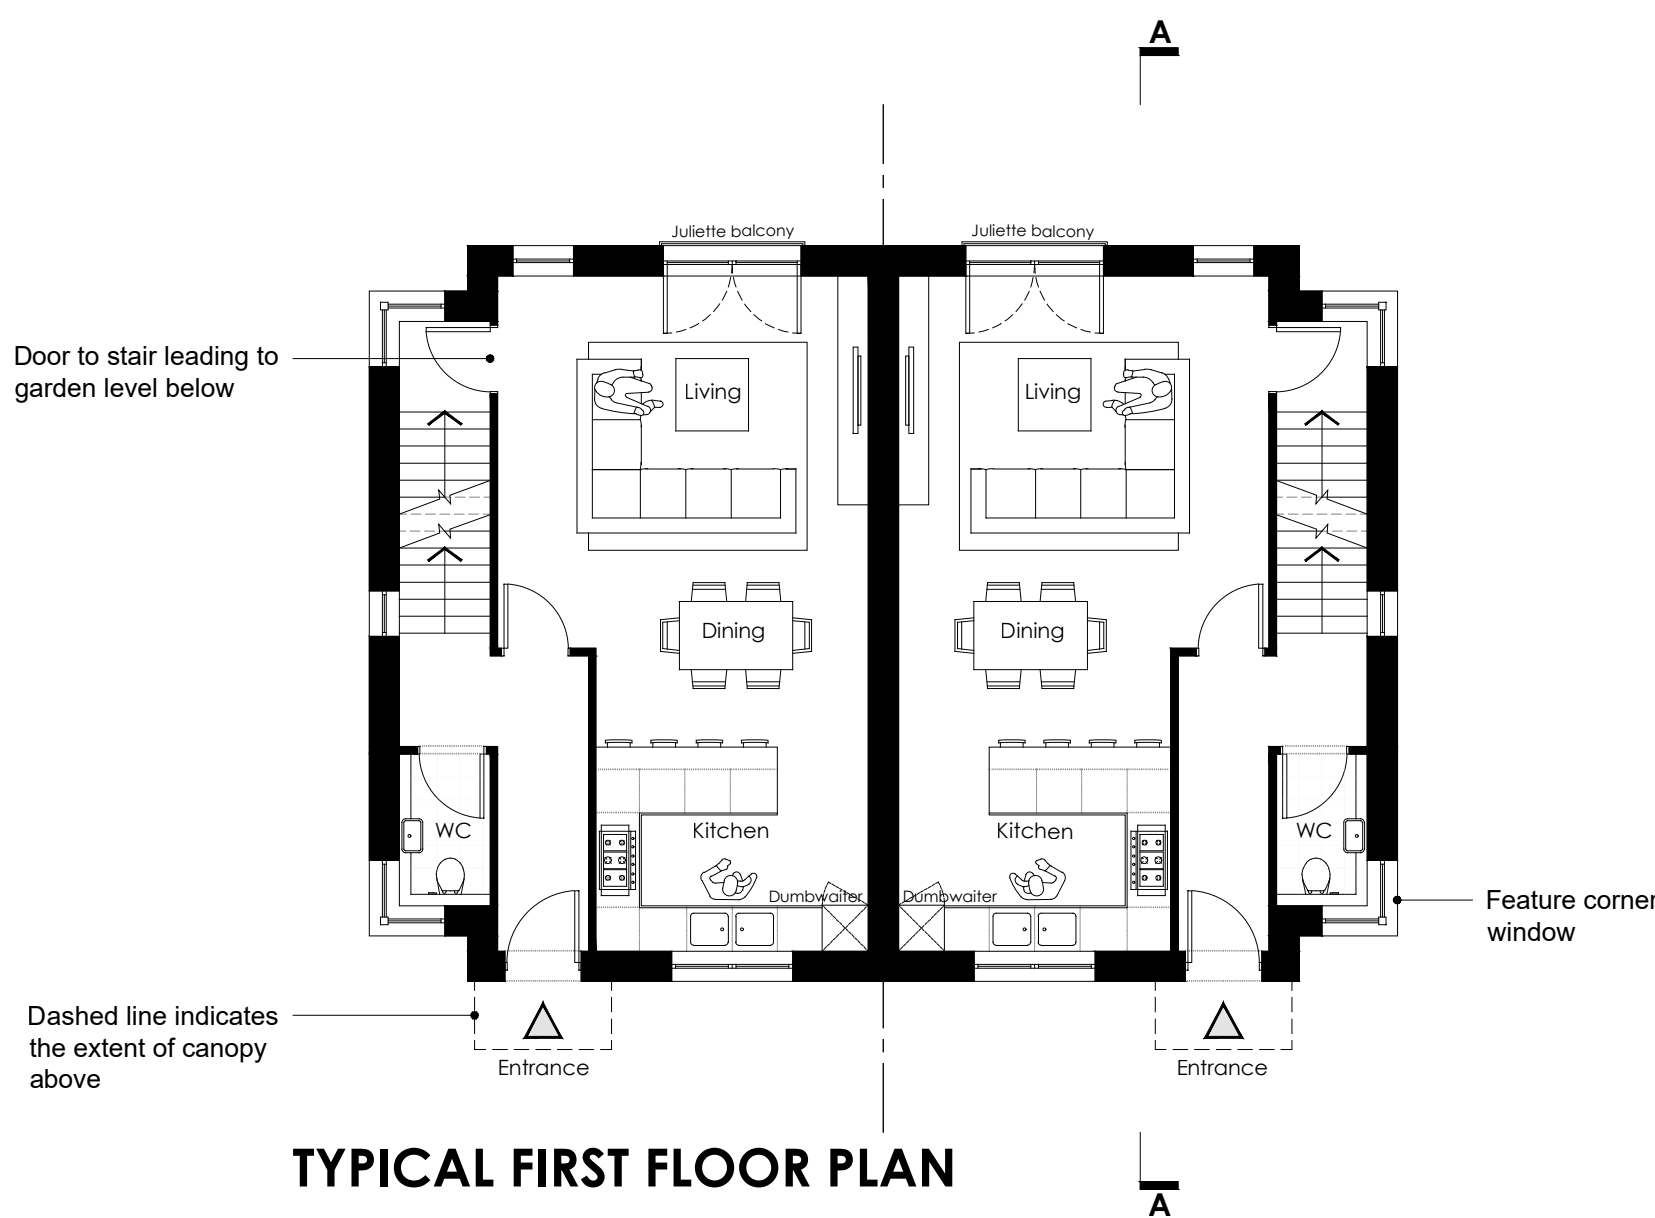

MATERIAL KEY

EXTERNAL WALLS:

- 1. Timber (larch or similar)
- 2. Red Multistock Brick

ROOF: Slate

WINDOWS: Black Metal

PLOT NUMBERS

Plots 7-12

Hollaway

London | 11a Acton Street | London | WC1X 8HG
T +44 (0) 20 7338 5623 | E london@hollawaystudio.co.uk | W www.hollawaystudio.co.uk

Kent | The Traveley Stables | Ramport Road | Hythe | Kent | CT21 5BG
T +44 (0)1303 260 515 | E kent@hollawaystudio.co.uk | W www.hollawaystudio.co.uk

Project | ALDER COURT, TANNERS HILL
SALTWOOD

Client | GSE DEVELOPMENTS LTD

Title | HOUSE TYPE C, GROUND FLOOR, FIRST FLOOR, ROOF PLAN & SECTION

Status | PLANNING

Scale | A1 | 1:100 **Date** | 07.10.2020 **Drawn** | AN **Chk'd** | MW

Project Number
18.057
Bm Number

Drawing Number
08

Revision

