

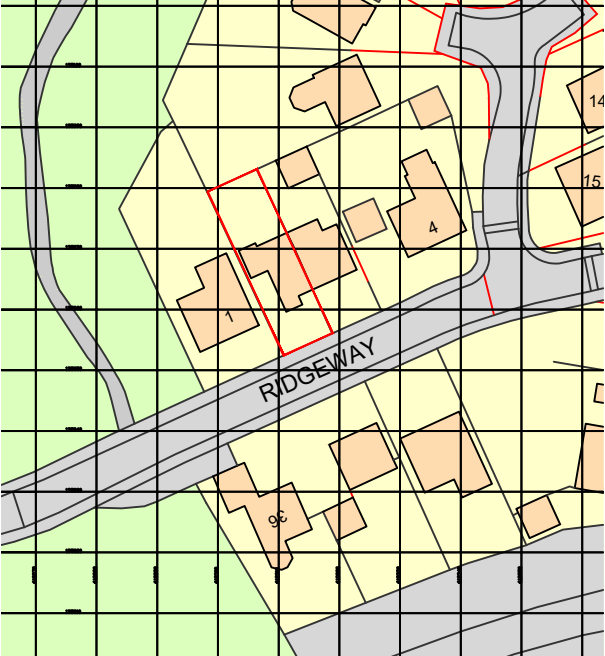
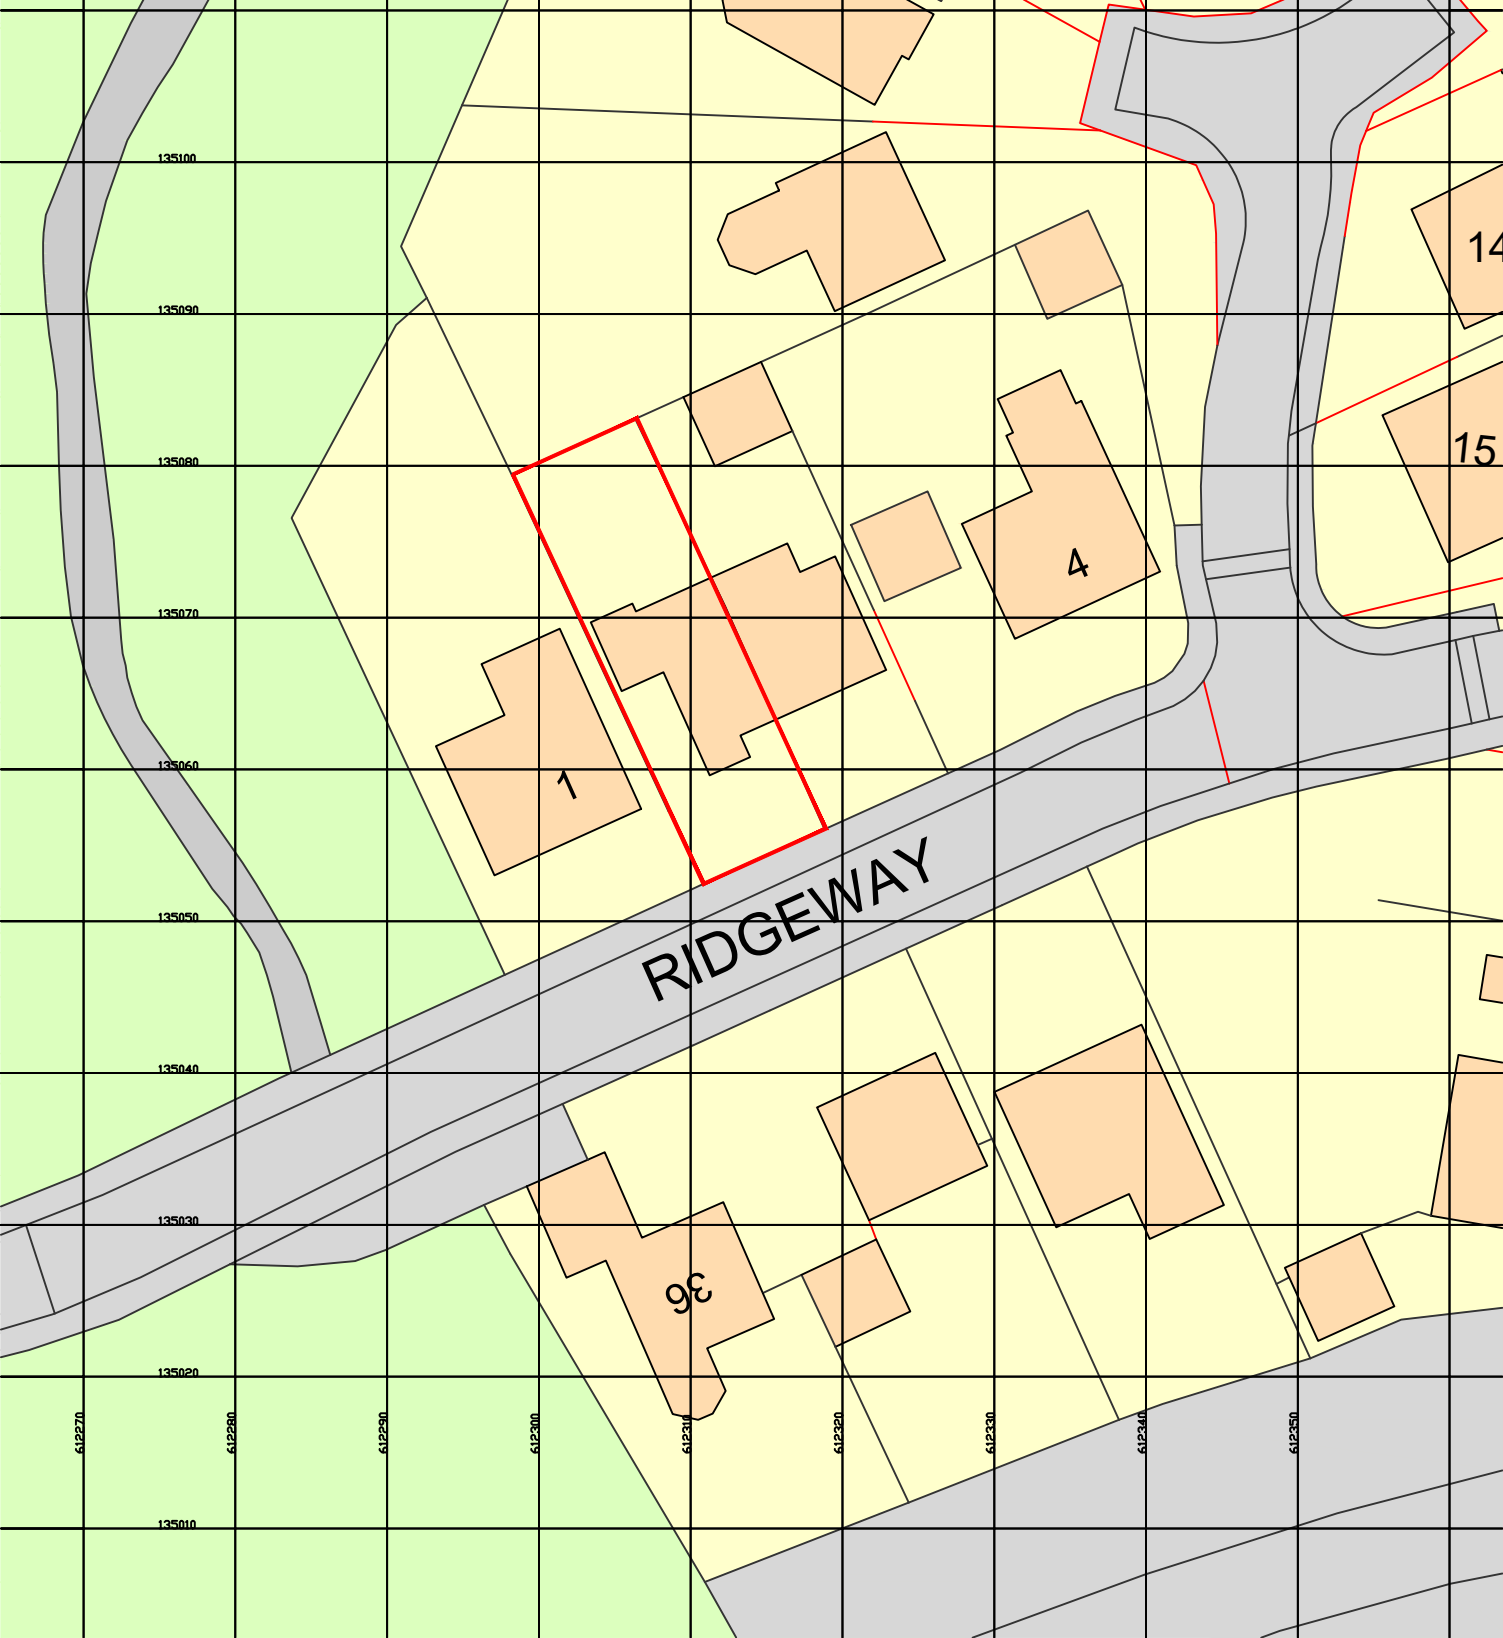


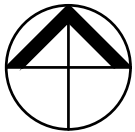

Site Plan 1:1250

 Site Application Boundary

Location Plan 1:500

 

Site & Location Plan

This drawing is the copyright of Eva Benito Architect Limited and should not be copied or reproduced without written consent

All dimensions are to be checked on site prior to fabrication and the Architect should be notified of any discrepancy

Do not scale from this drawing unless scale bars are shown

Revisions

Project
2 The Ridgeway
Lympe CT21 4PW
Client
Mr & Mrs Hines
Title
Site & Location Plan

Scale
1:500 / 1:1250

Paper size
A3

Date
Sep 2020

Drawn by
..

Eva Benito Architect
Dukes Lodge, 102 Stade Street, Hythe, Kent CT21 6DY
Telephone : 01303 261 761 email : benitoarchitect@aol.com

Drawing Number
20.21.300

Revision