


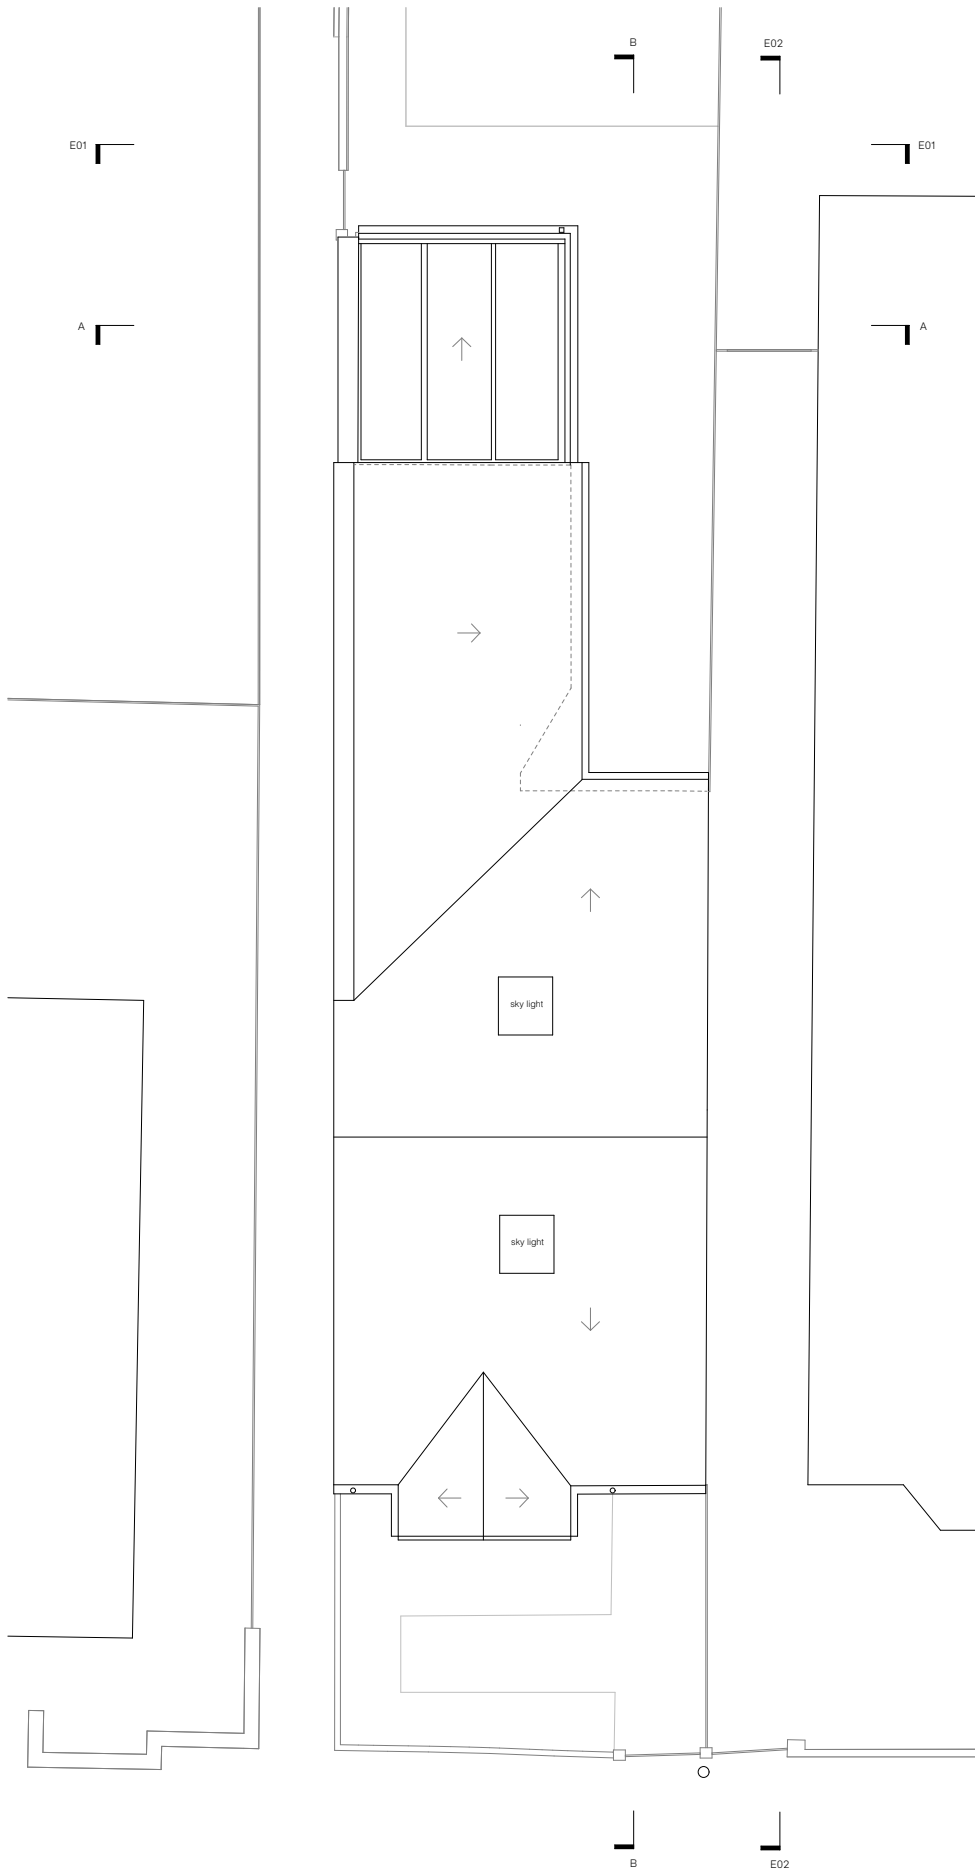

Existing building/ walls



General Notes:
Do not scale from drawings.
Discrepancies to be reported immediately to the Architect.
To be read in conjunction with all relevant Architects' and
Structural Engineers' drawings.
All existing site, tree and building information has been
compiled from different sources.
All dimensions to be checked on site.

Issue:
Householder Application

JONATHAN BURLOW

64 Albert Rd
Side Return Extension
Hythe, UK

64 Albert Road
Hythe, CT21 6BT

Jonathan Burlow Ltd
7 Corone Close, Folkestone, CT19 5LJ
www.jonathanburlow.co.uk

As Existing
Existing Roof Plan
Scale 1:100 @ A3

05/EX/004
CAD reference 011_64_Albert_rd.pln
Drawn by Jonathan Burlow on the 04/11/2020