





Proposed Front Elevation-1:100

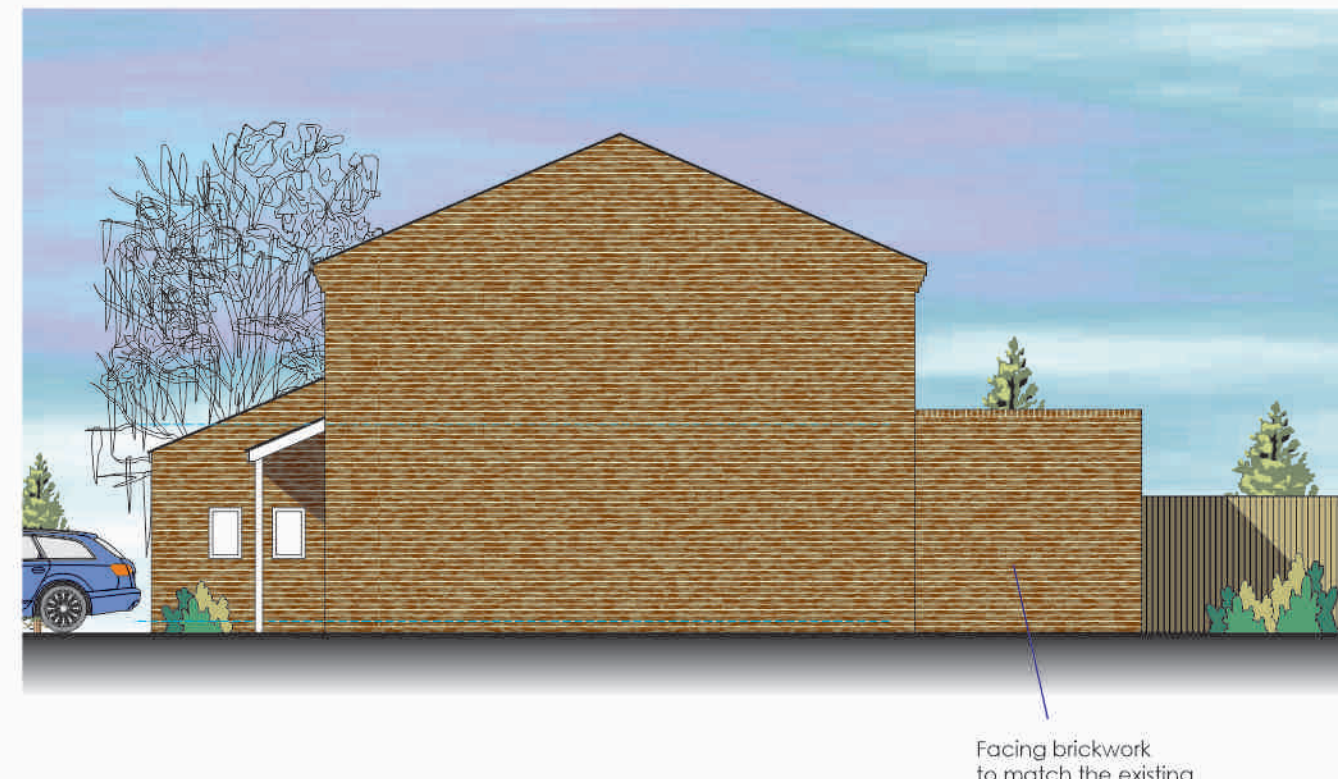

Proposed Side Elevation-1:100



Proposed Rear Elevation-1:100

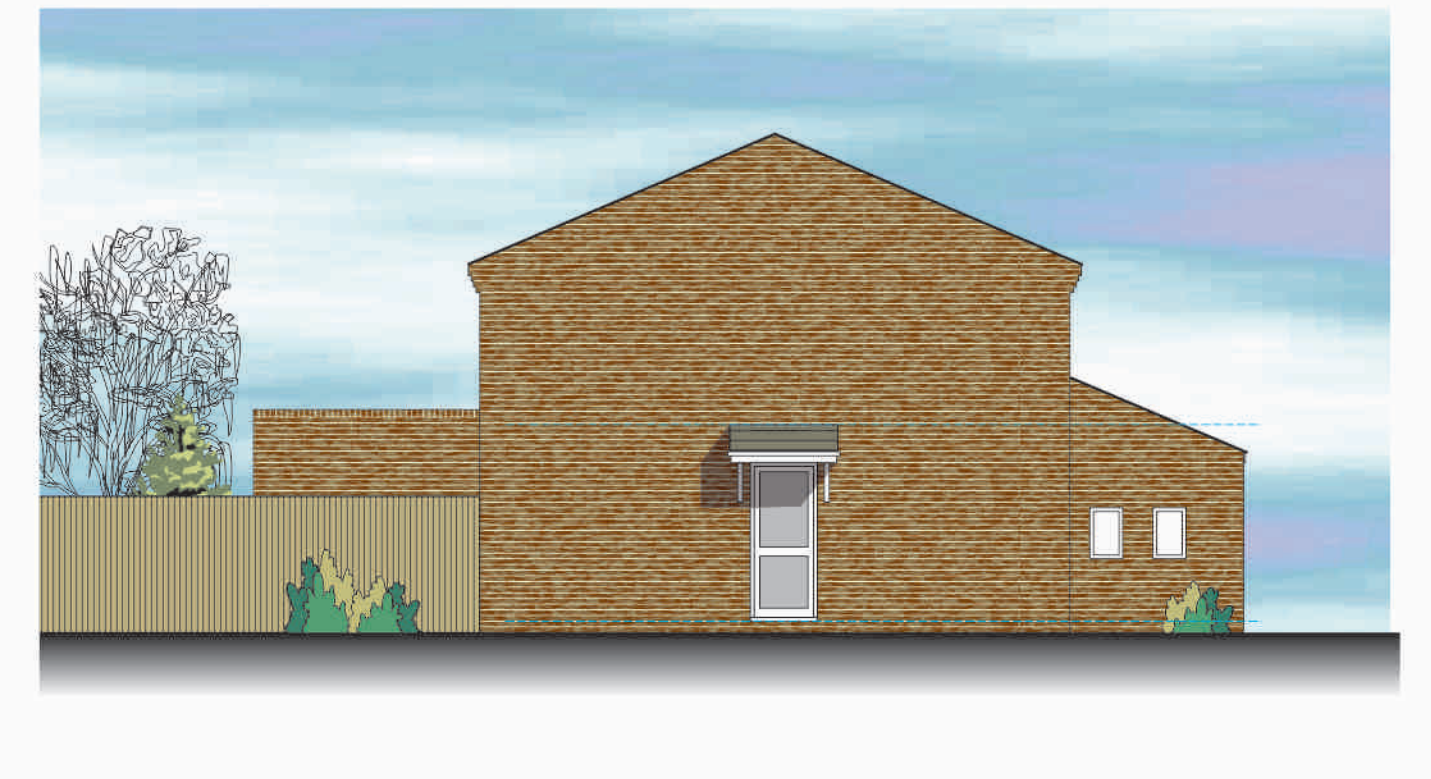

Proposed Side Elevation-1:100 VIEW FROM ADJOINING BUILDING



Existing Front Elevation-1:100



Existing Side Elevation-1:100



Existing Rear Elevation-1:100



REVISIONS	
SCALE: 1:50	DRAWN: RFW
DATE: November 2020	
TITLES: Existing and Proposed Elevations	
PROJECT: Proposed Extension and Alterations 48 Copperfields Lydd Kent TN29 9JT for: Mr Clive Claydon	
WARD + ASSOCIATES THE HOO WROTHAM ROAD MEOPHAM GRAVESEND KENT DA13 0HP T: 01474 814195 M: 07771 843940 E: admin@wardassociates.co.uk W: www.wardassociates.co.uk Skype User Name: rogerwardassociates	
3520.WD.03	