




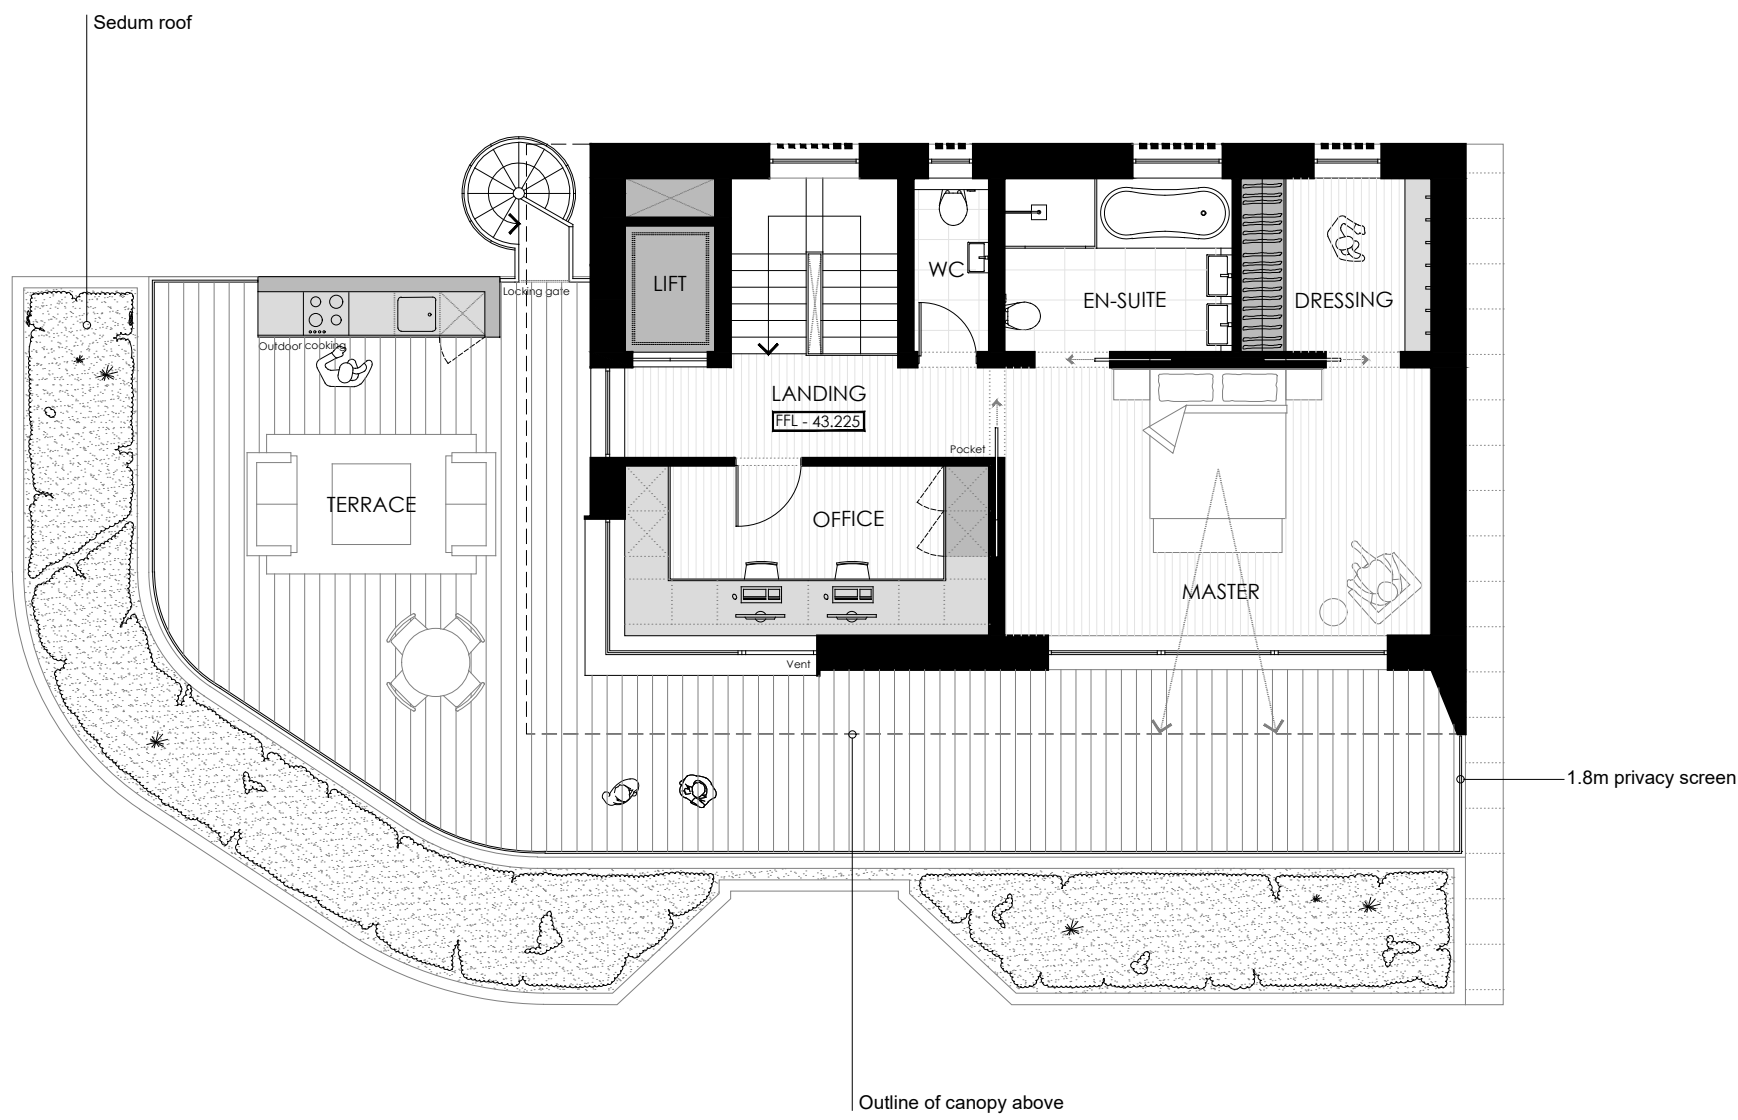


PROPOSED SECOND FLOOR PLAN 1:100 @ A1

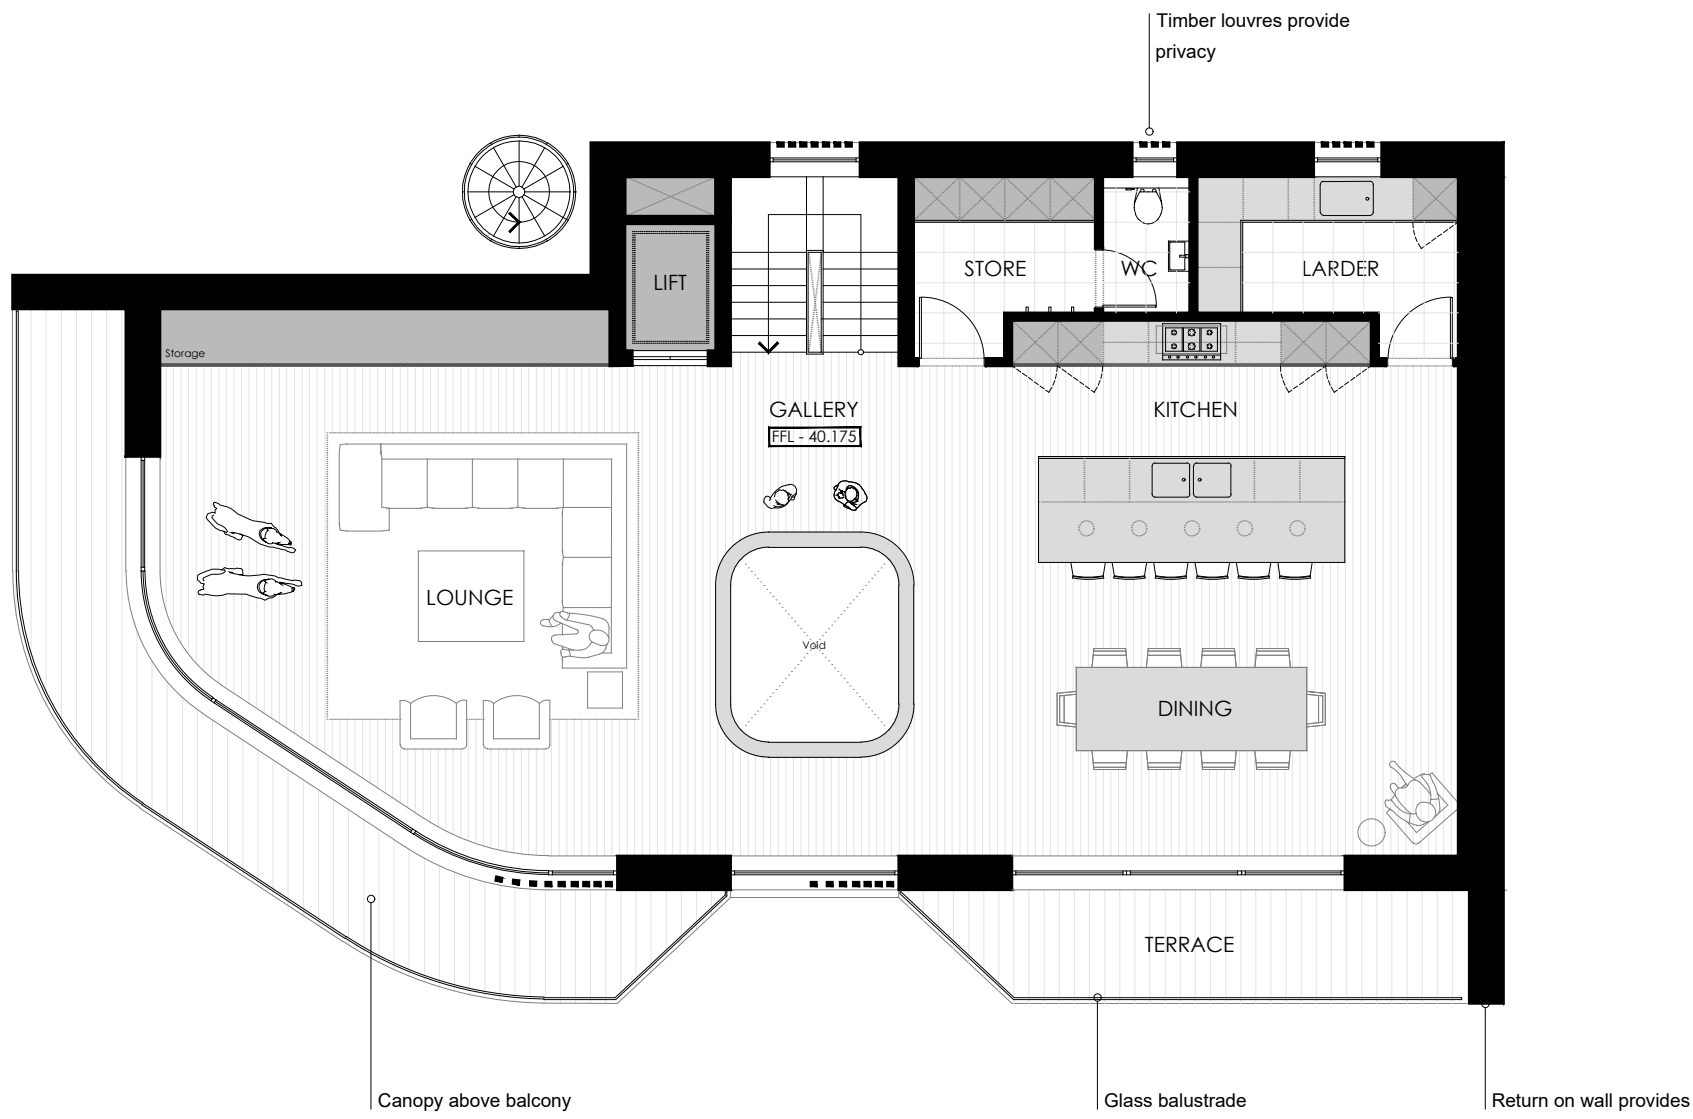


PROPOSED FIRST FLOOR PLAN 1:100 @ A1

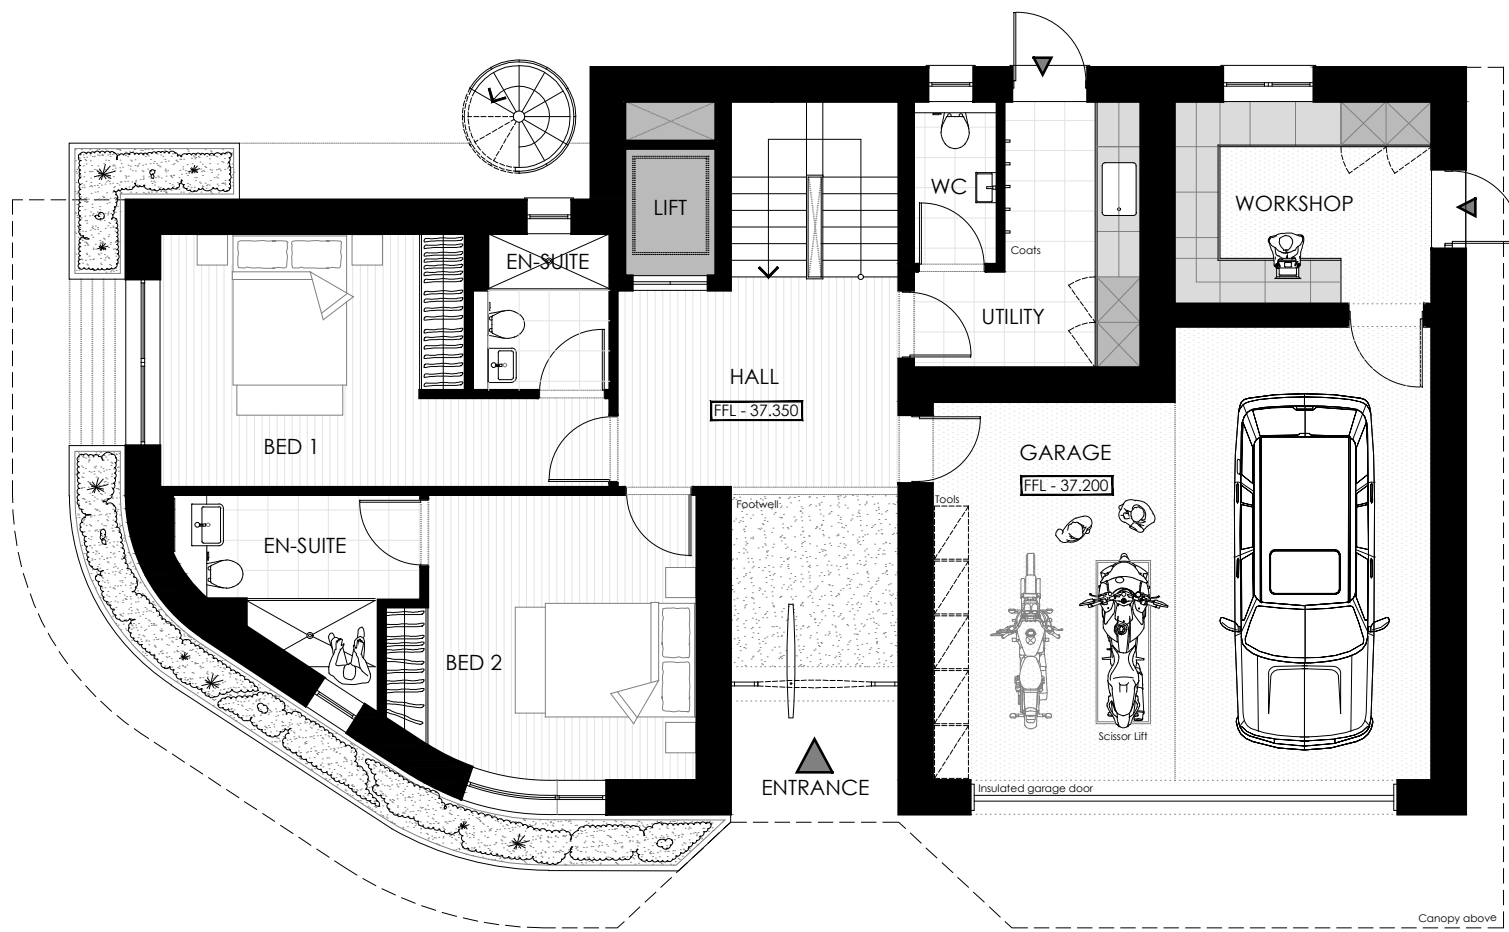

PROPOSED GROUND FLOOR PLAN 1:100 @ A1

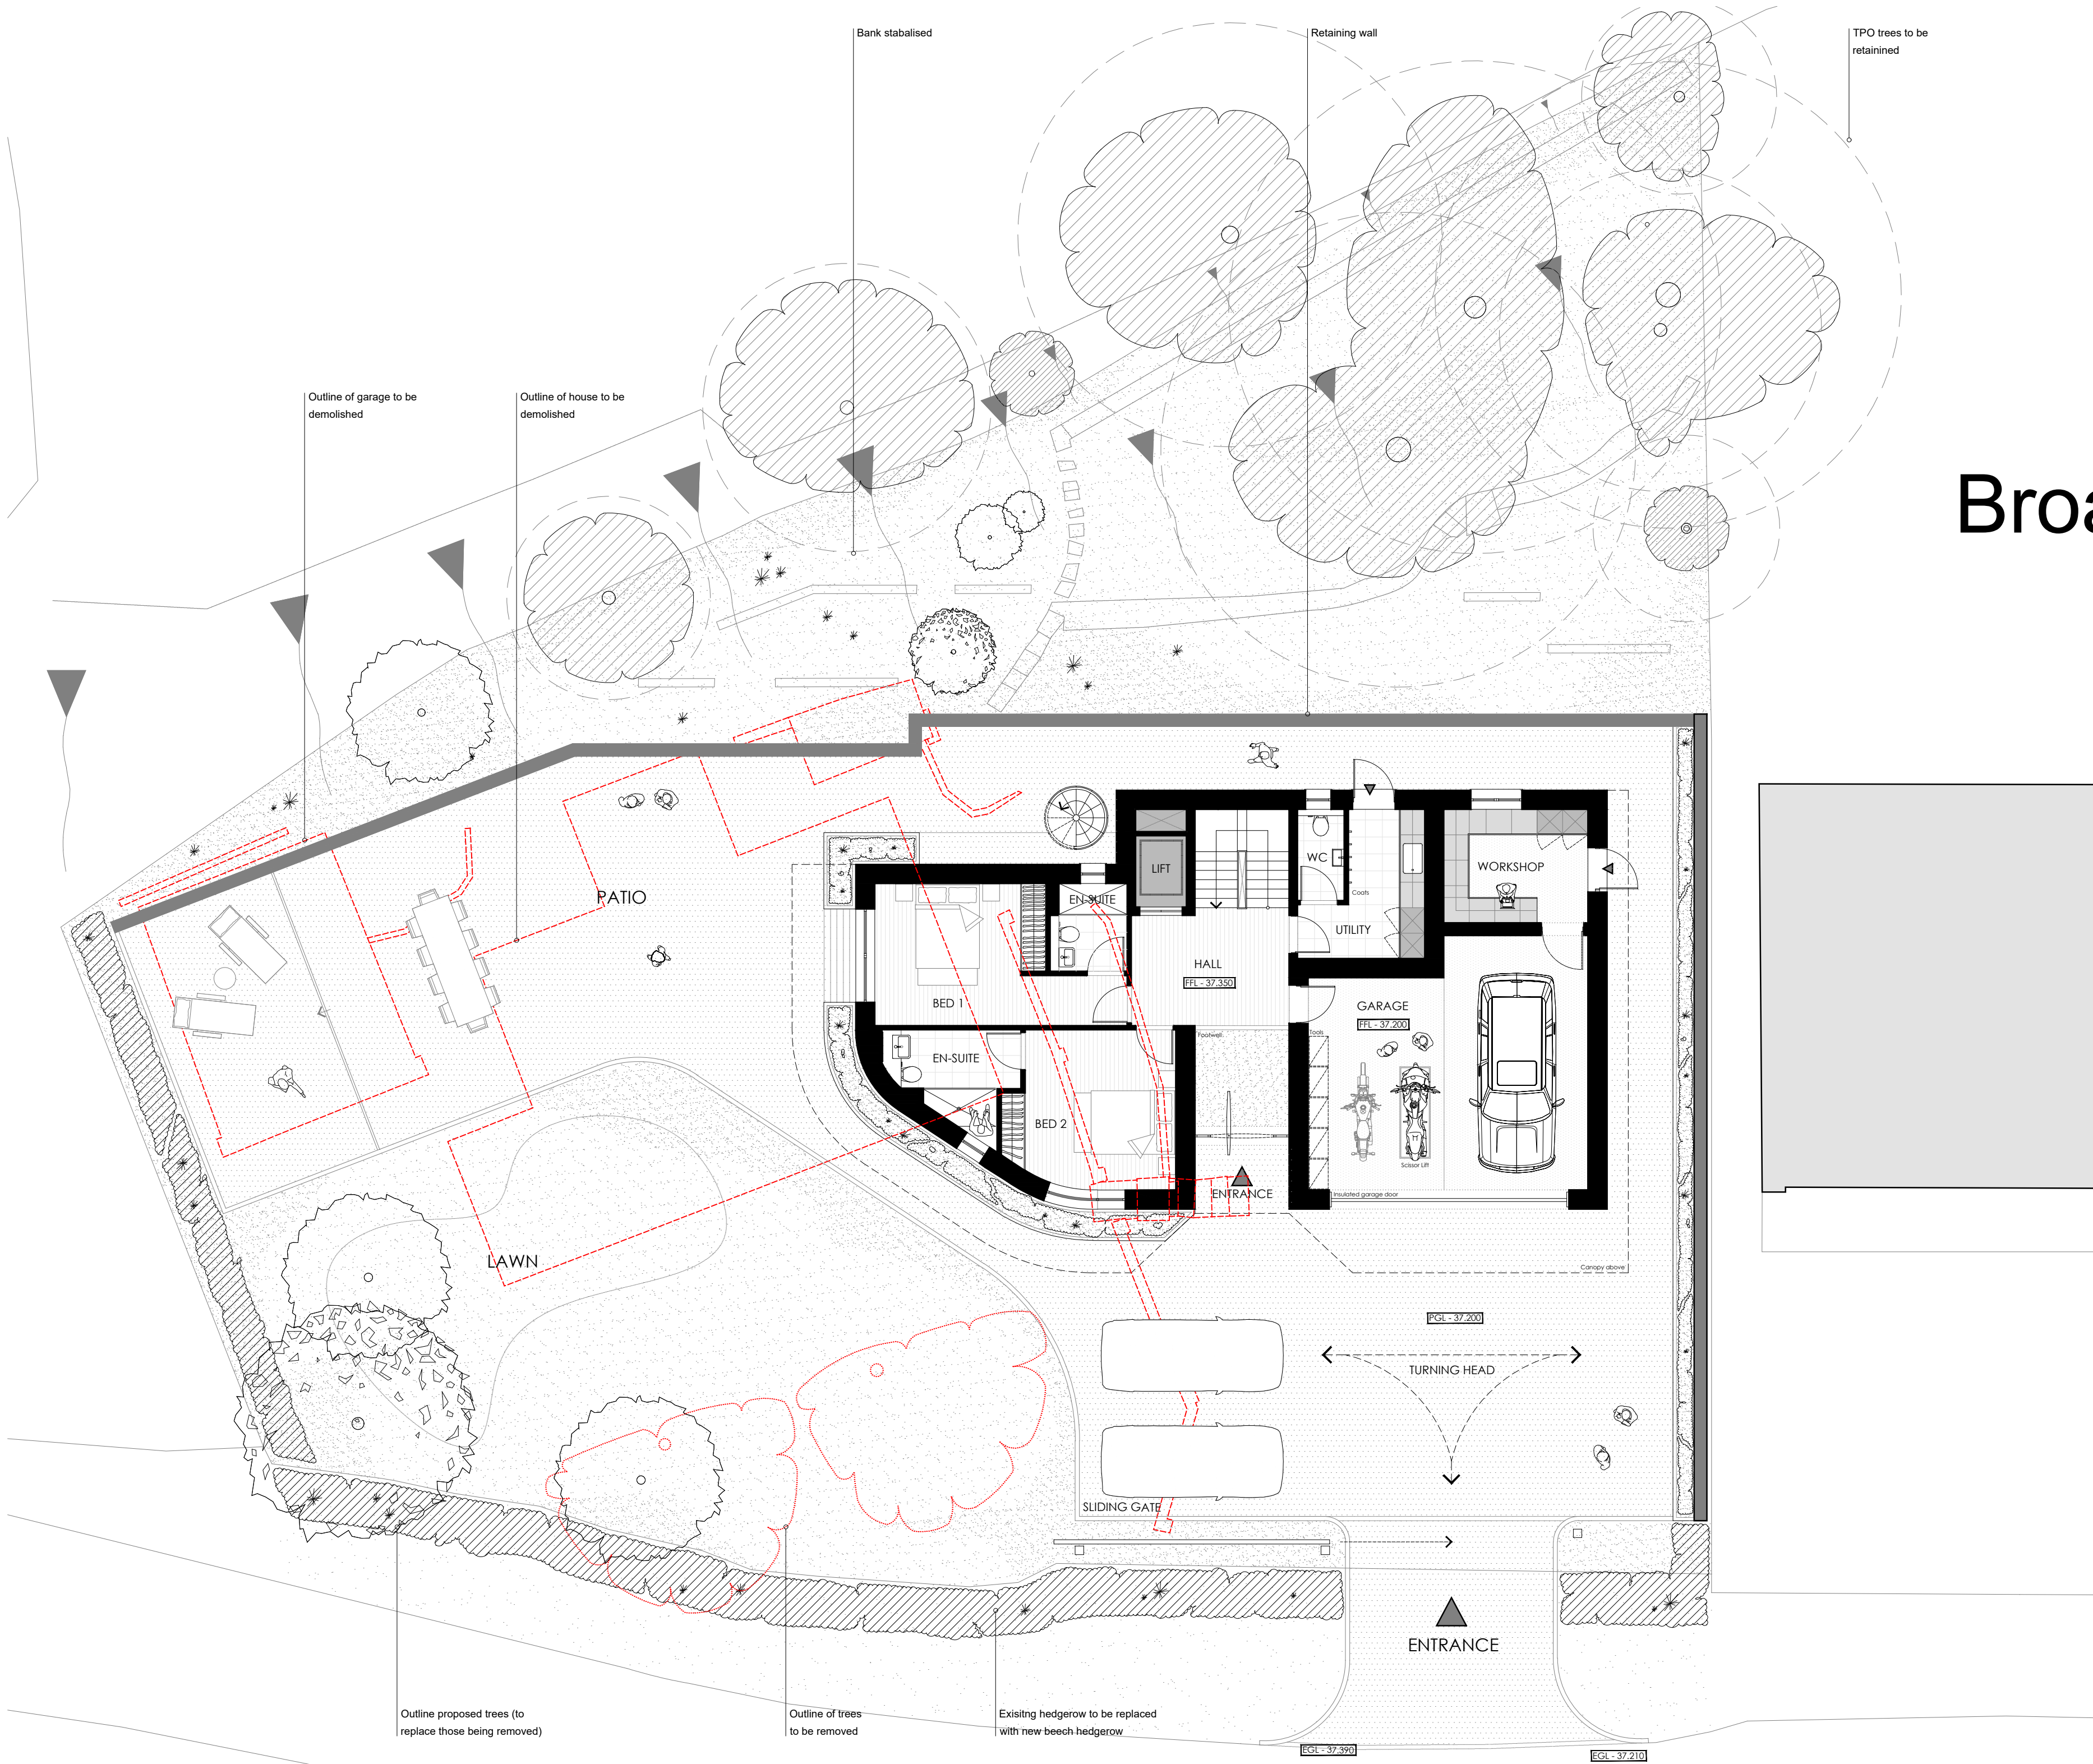

PROPOSED GROUND FLOOR MASTERPLAN 1:100 @ A1

 

EXISTING FOOTPRINT OF STRUCTURES:	130.4 SQM
PROPOSED FOOTPRINT ON SITE:	153.8 SQM
TOTAL INCREASE:	23.4 SQM

Broa

Hollaway

London | 10a Acton Street | London | WC1X 9NS
T +44 (0) 20 7938 5425 | E london@hollawaystudio.co.uk | W www.hollawaystudio.co.uk

Kent | The Tramway Stables | Rampton Road | Hythe | Kent | CT21 5NG
T +44 (0)1303 260 515 | E kent@hollawaystudio.co.uk | W www.hollawaystudio.co.uk

Project | COTTAGE IN THE DELL
CLIFF ROAD, HYTHE
Client | MR & MRS PREISTLEY
Title | PROPOSED FLOOR PLANS
Status | PLANNING

Scale@A1 | 1:100 Date | 16.03.20 Drawn | BL Chk'd | MW

Project Number
20.011
Bim Number

Drawing Number
003
Revision