



Rear Elevation




Left Elevation

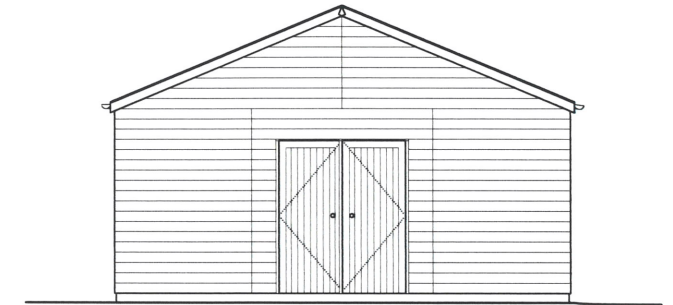


Front Elevation

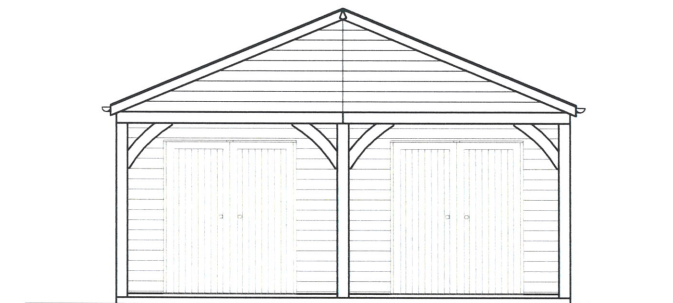

Right Elevation

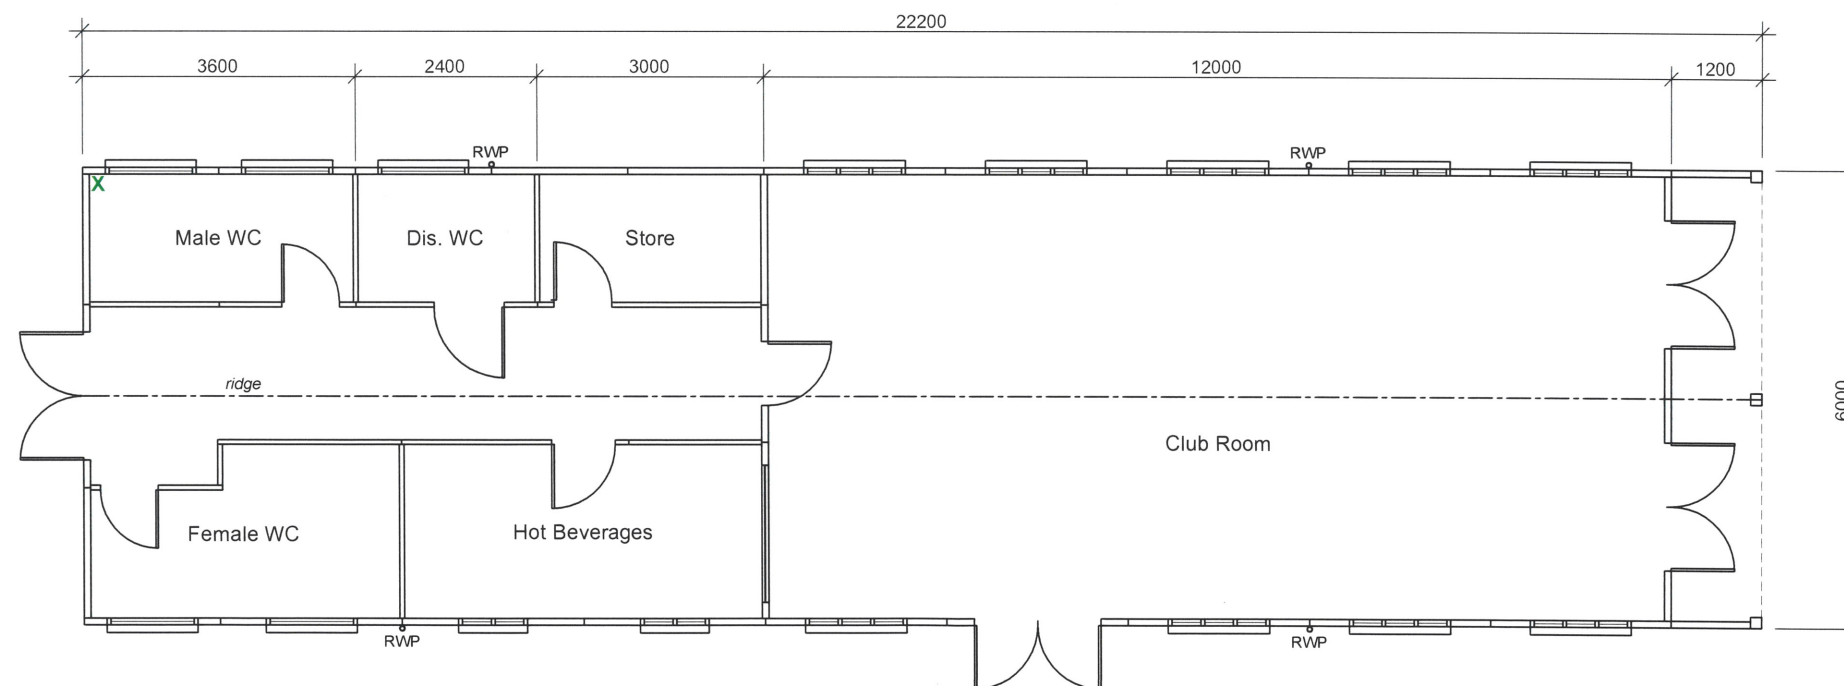

Plan

 

SHEET 1: SECTION, LOCATION PLAN, SITE PLAN, TECHNICAL SPECIFICATION.

SHEET 2: PLAN AND ELEVATIONS.

PASSMORES
ESTD 1909
High Street, Strood, Rochester, Kent. ME2 4DR
Tel: 01634 290033 info@passmores.co.uk
Fax: 01634 290084 www.passmores.co.uk

Customer
St Mary in the Marsh Village Hall
The Glebe Field, Four Vents Road,
St Mary in the Marsh,
Kent. TN29 0BW.

Description
22.20m x 6.00m
Club Range Building
Sheet 2

Rev	Description	Date
Date	Scale	Drawn
02.07.2018	1:100 @ A3	J.M.D
Checked		
Drawing No	Rev	
50-70969-SHEET2	-	

© This drawing is copyright protected.
Solely for Passmore building use.
Ref: 862-2
16-05-17