

NOTES:

Do Not Scale.

Report all discrepancies, errors and omissions.

Verify all dimensions on site before commencing any work on site or preparing shop drawings.

All materials, components and workmanship are to comply with the relevant British Standards, Codes of Practice, and appropriate manufacturers recommendations that from time to time shall apply.


For all specialist work, see relevant drawings.

This drawing and design are copyright of Clague LLP
Registration number OC335948.

Rev	Date	Description
-----	------	-------------



Existing Side Elevation
scale 1:100 @ A1

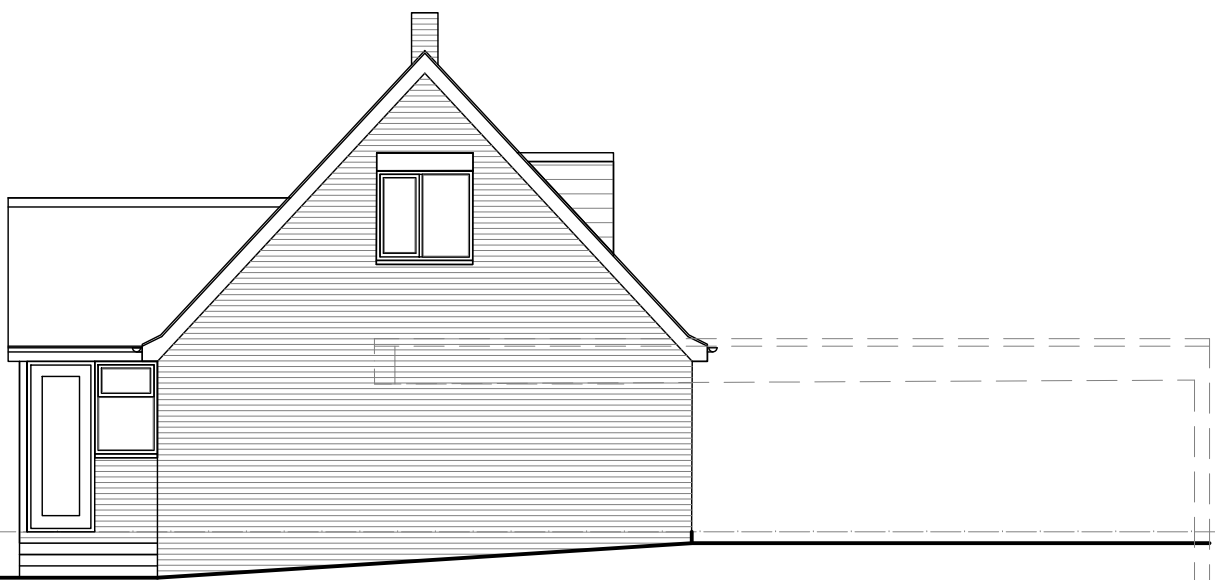


Existing Side Elevation
scale 1:100 @ A1




Existing Frntont Elevation
scale 1:100 @ A1




Existing Reasr Elevation
scale 1:100 @ A1

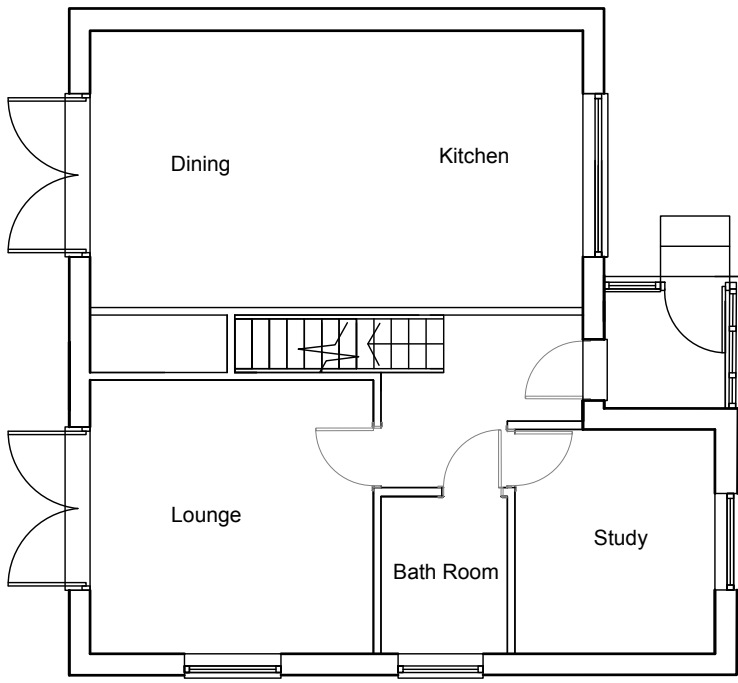



Existing Ground Floor Plan
scale 1:100 @ A1

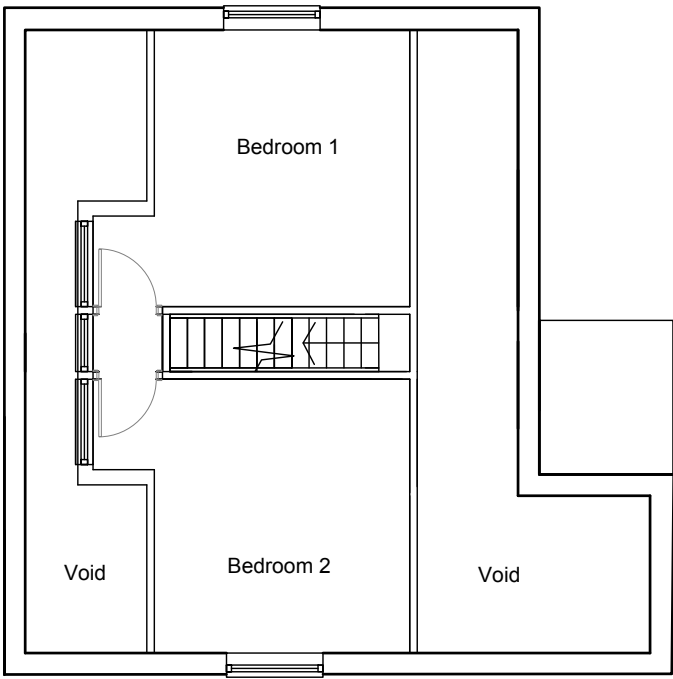

Existing First Floor Plan
scale 1:100 @ A1

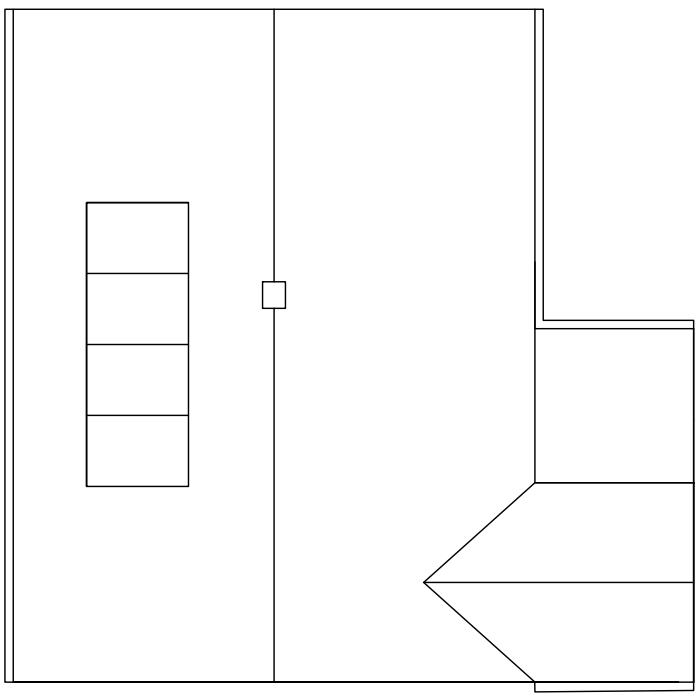


Existing Roof Plan
scale 1:100 @ A1

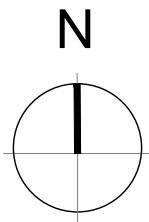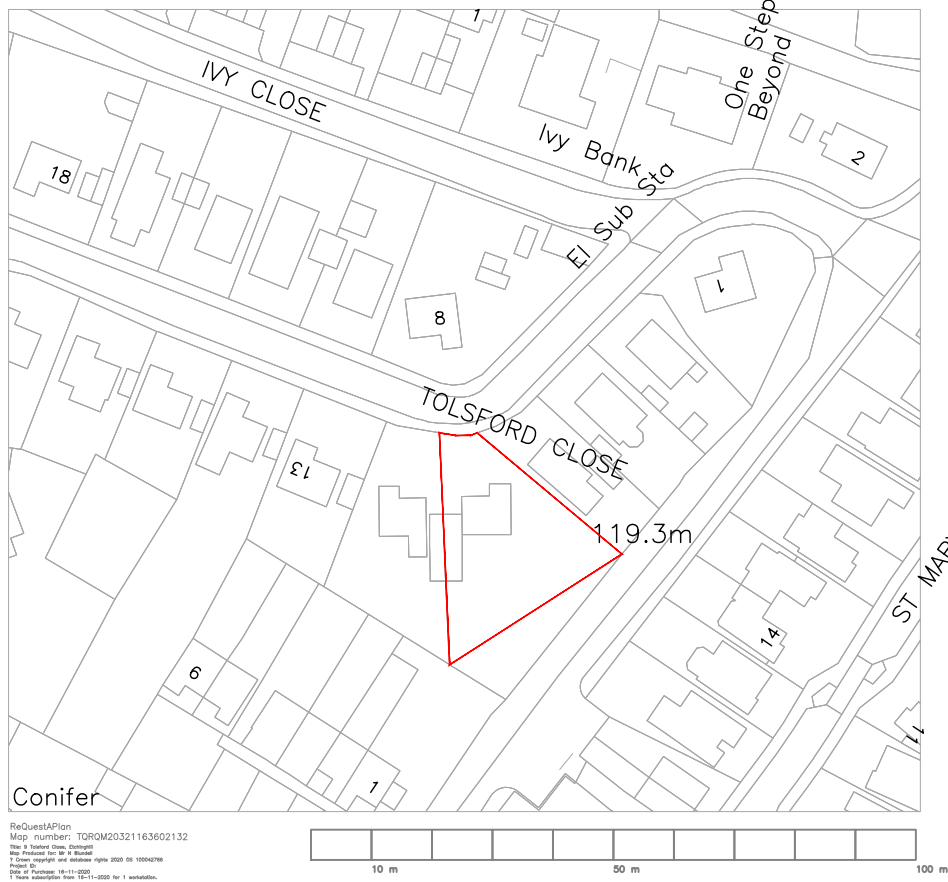


Existing Site Plan
scale 1:100 @ A1

Scale 1:100

 

Scale 1:1250

 

Project Title	
Proposed First Floor Extension	
Mr & Mrs N Blundell	
9 Tolsford Close	
Etchinghill	
Kent	
CT18 8BU	
Drawing Description	
Existing Site Plan, Floor Plans & Elevations	
Scale	Drawn by
1:100 & 1:1250 @ A1	KE
Date	Checked by
November 2020	

CLAGUE ARCHITECTS

62 Burgate, Canterbury Kent CT1 2BH	01227 762060	
1 Kinsbourne Court, Luton Road, Harpenden, Hertfordshire AL5 3BL	01582 765102	
8, Disney Street London SE1 1JF	0203 597 6112	
CANTERBURY	LONDON	HARPENDEN
Drawing Number	Revision	