




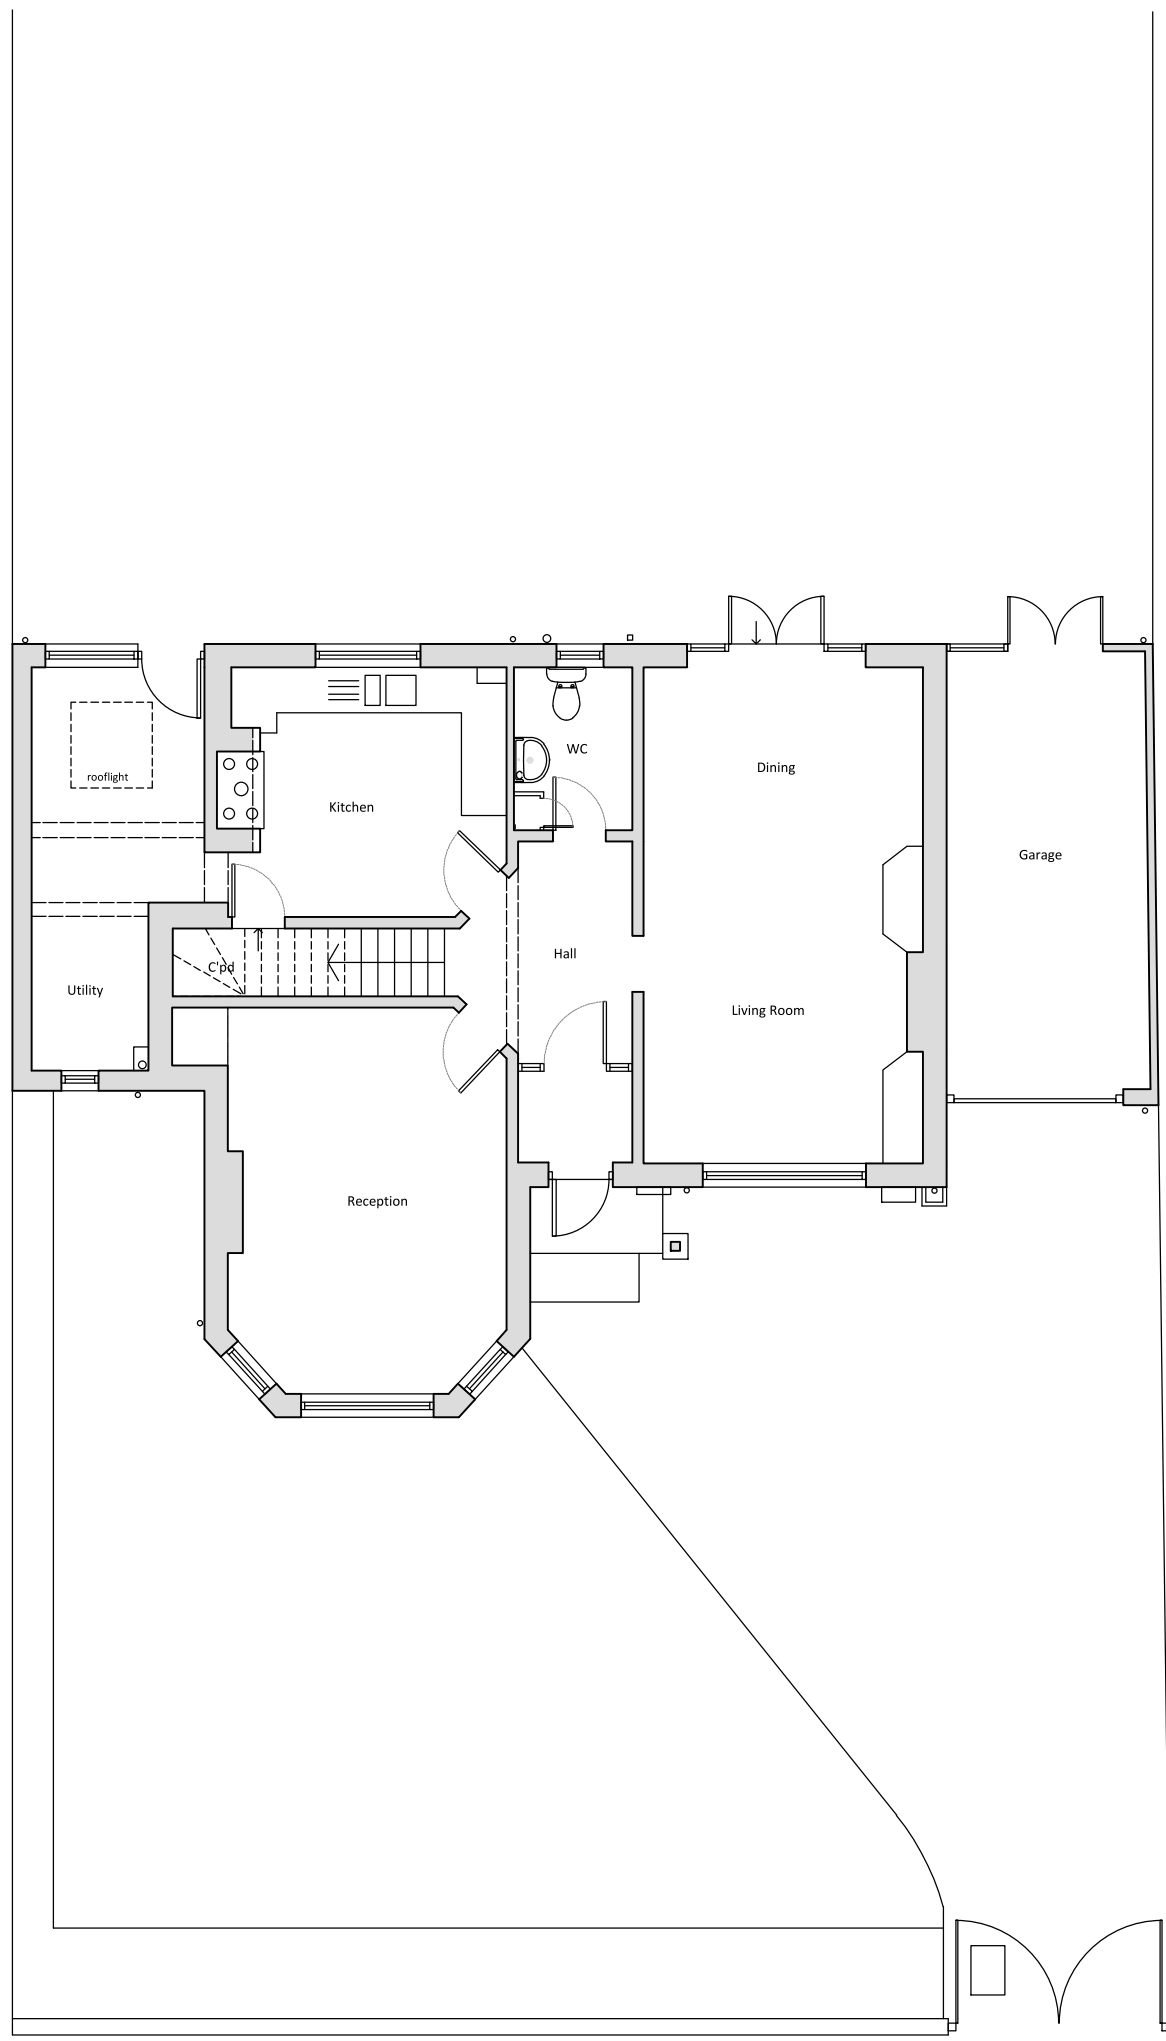


Existing Ground Floor Plan

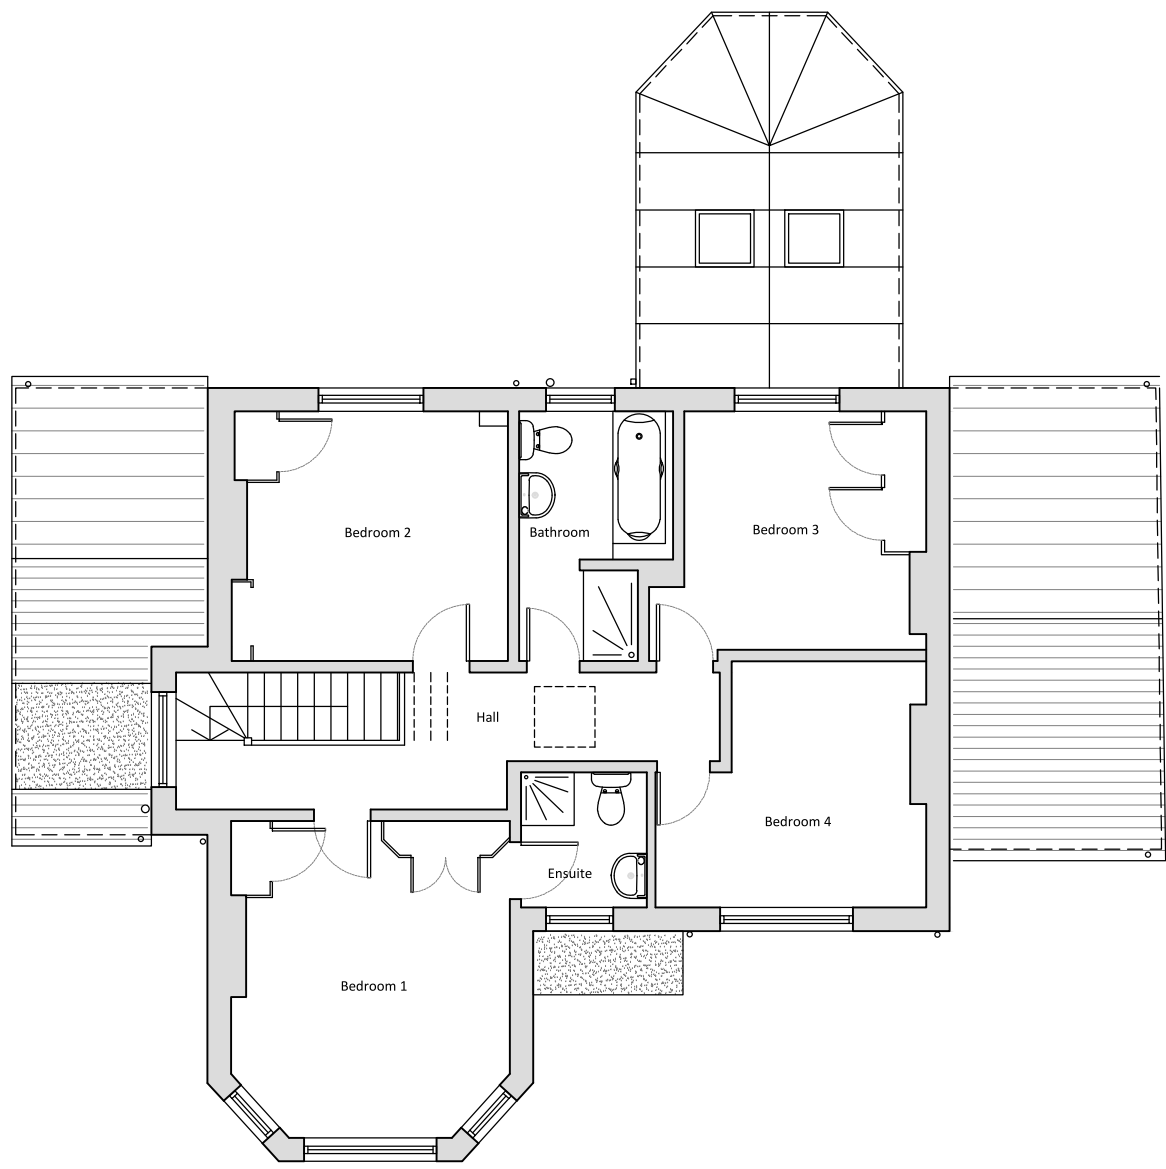

Existing First Floor Plan

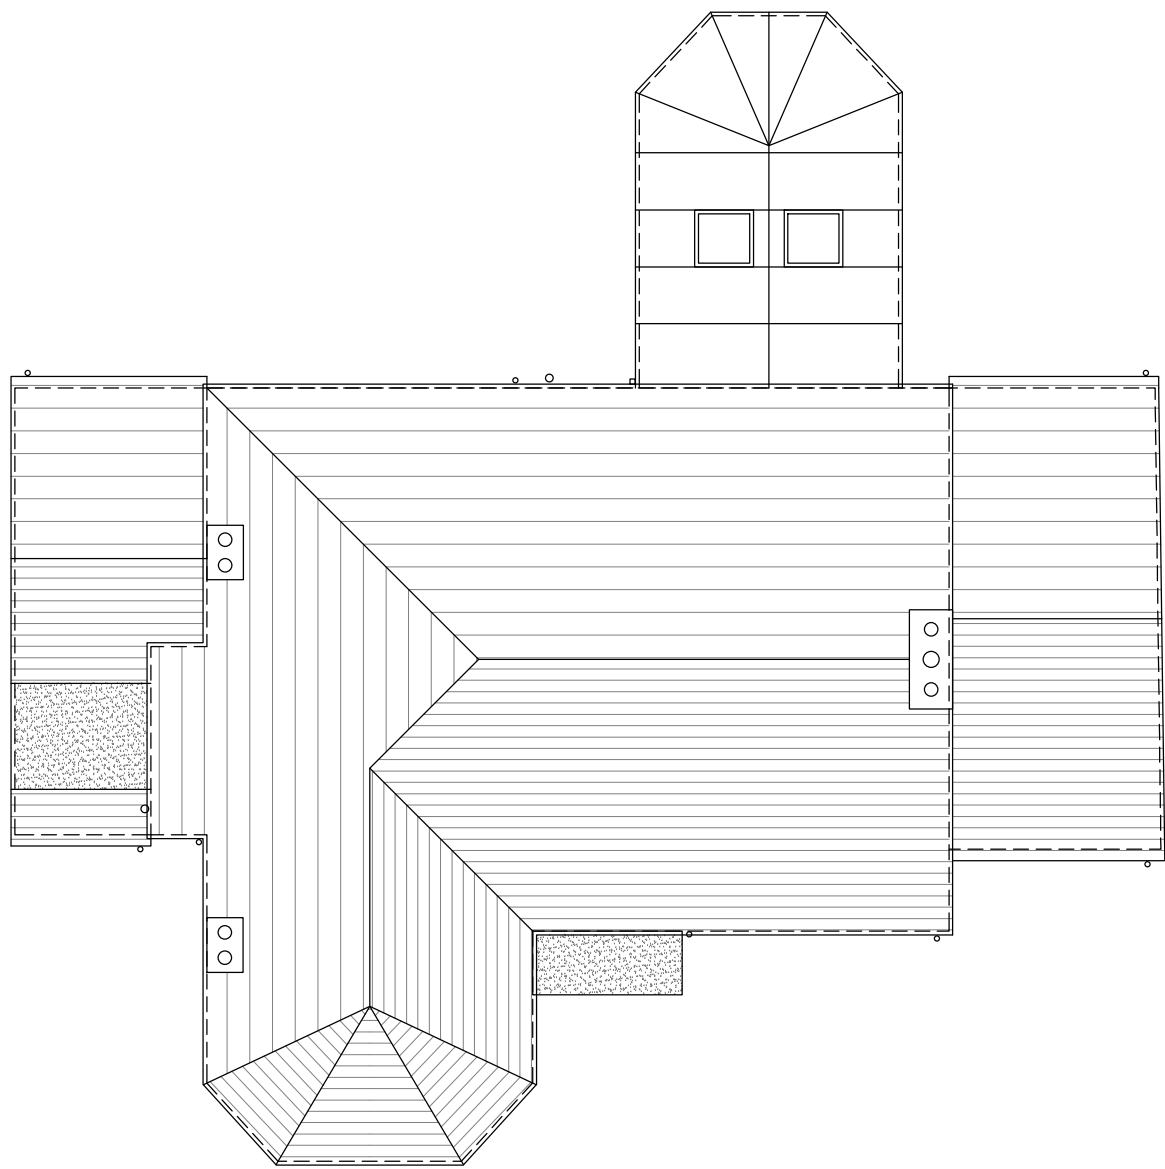

Existing Roof Plan

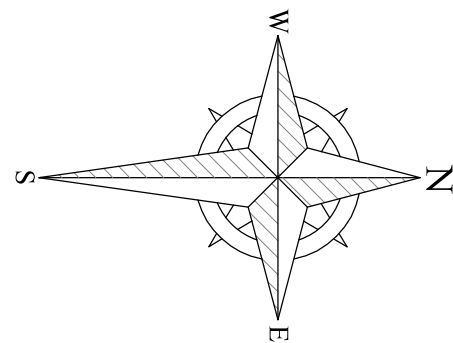

Existing East Facing Elevation



Existing West Facing Elevation




Existing North Facing Elevation



Existing South Facing Elevation

Notes:
Do not scale.
Report all errors, omissions and discrepancies.
Verify all dimensions on site before commencing any work or preparing specialist drawings.
All materials, components and workmanship are to comply with the relevant British Standards, Codes of Practice and appropriate manufacturers recommendations.
This drawing and design are copyright of Martello Building Consultancy.

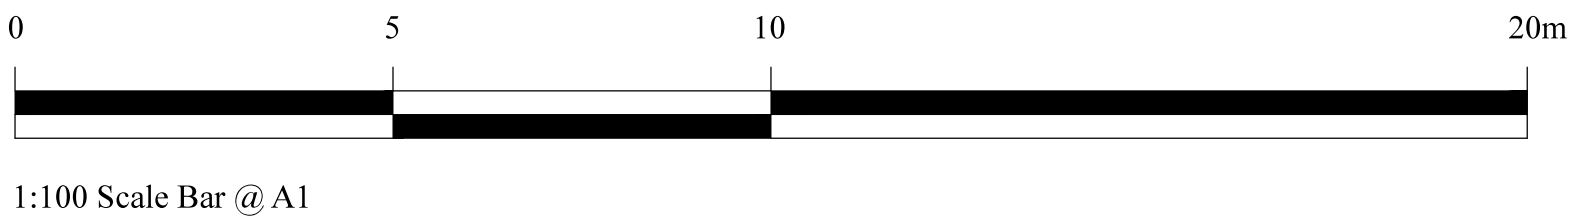

Client:
Mr & Mrs Durant
35 Castle Road
Hythe
Kent
CT21 5HL

Drawing title:
Proposed Domestic Extension
Existing Floor Plans & Elevations

Date: July 2014	Scale: 1:100 @ A1	Revision:	Drawing Number: 2134 / 002
---------------------------	-----------------------------	------------------	--------------------------------------