



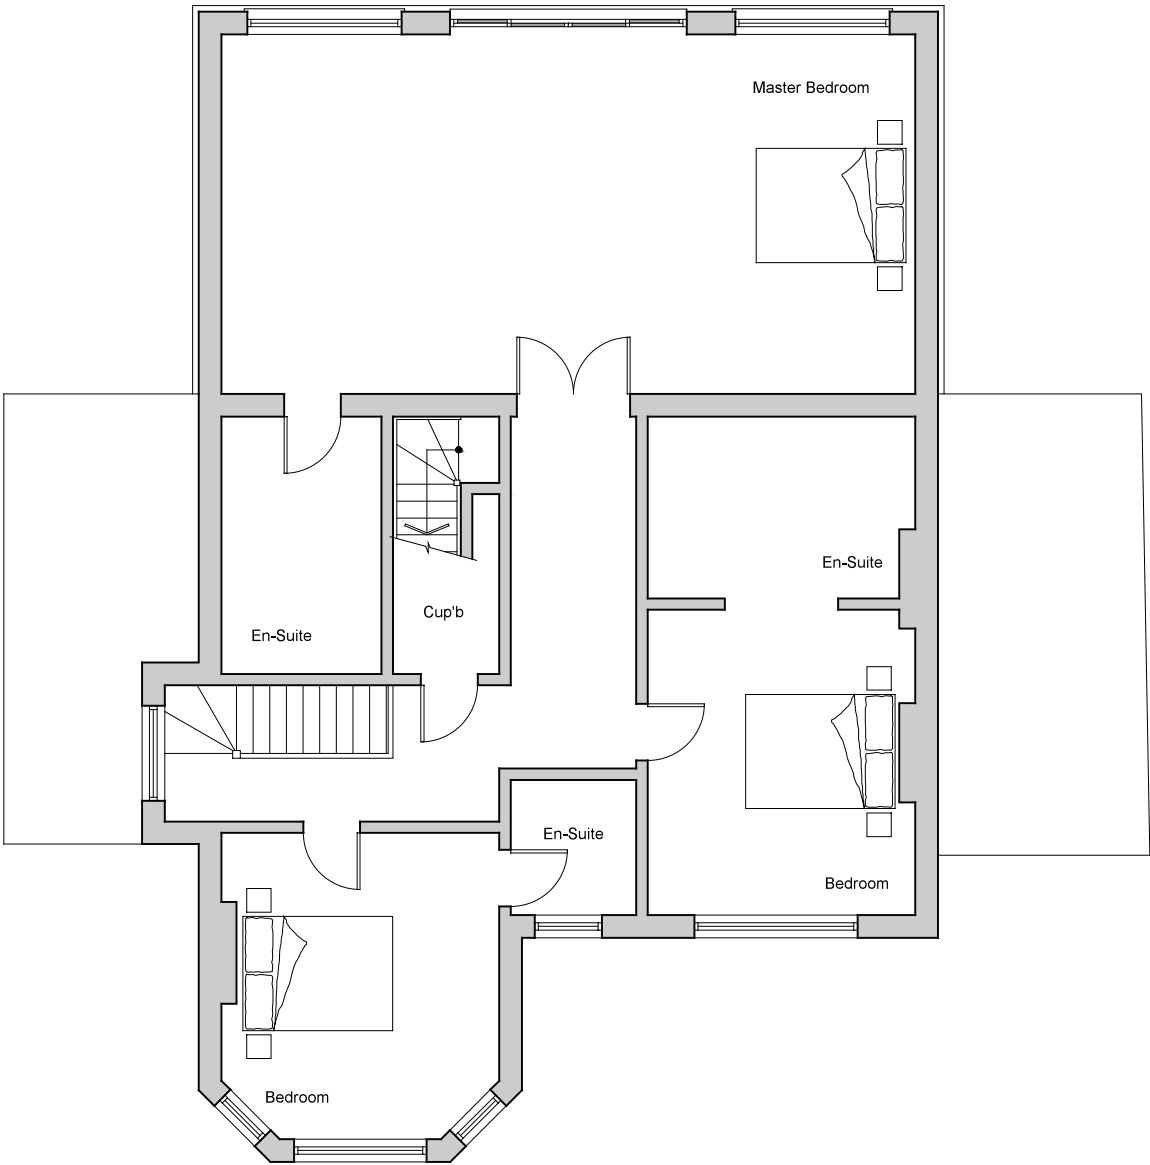

Proposed First Floor Plan @ 1:100

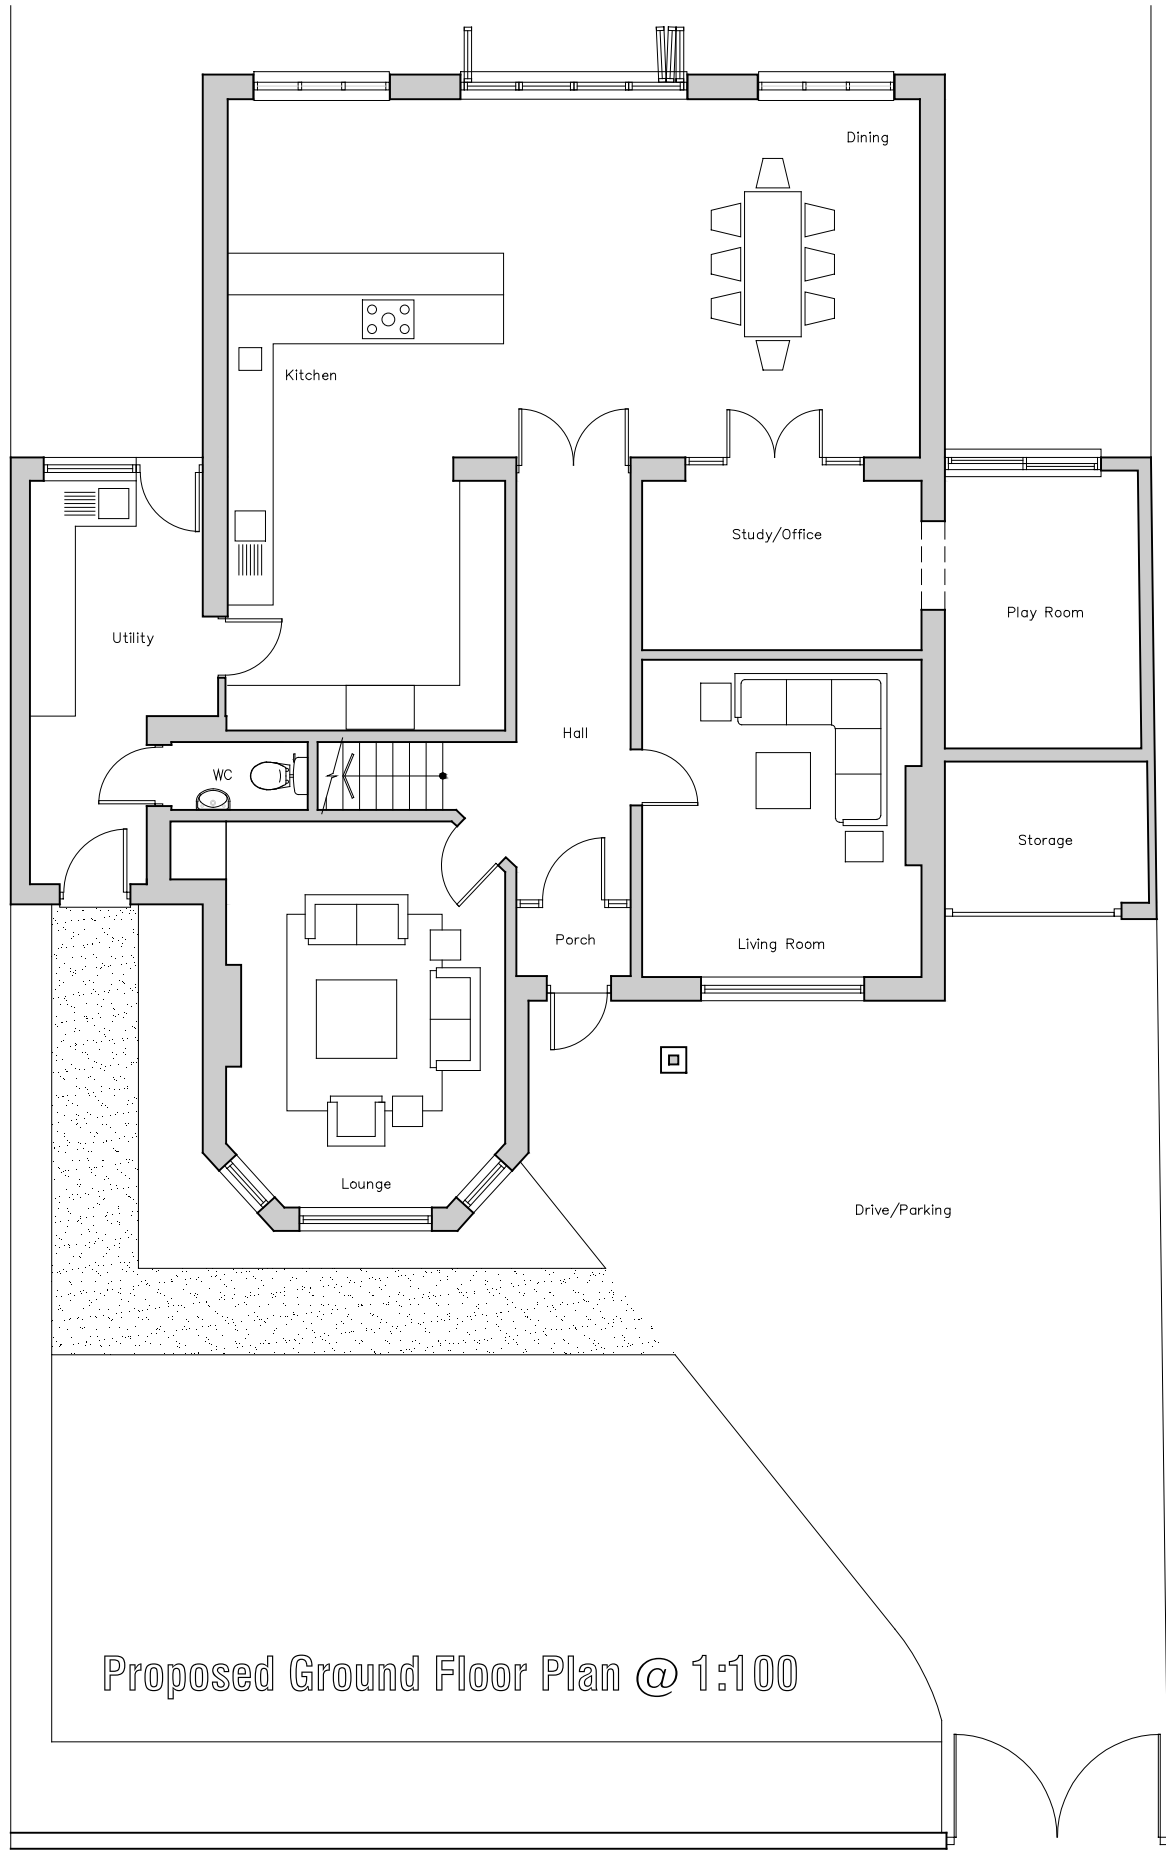

1 IS EQUAL TO 1 METRE OR 1000MM

External Material Schedule

Roofs:
Natural Slate Tile .

Walls:
Faced Brickwork Painted.

Windows and Doors:
White Upvc Framed Windows and Doors.

Rainwater Goods:
Black Upvc Gutters and Downpipes

35 Castle Road, Hythe, Kent CT21 5HY		revisions	project 35 Castle Road, Hythe, Kent CT21 5HY New Internal Balcony within Roof				Mr. D. Beeching, BA (Hons), Dip Arch. Architectural Design 1 Pottingfield Road Rye, East Sussex, TN31 7BL. tel 01797 225782 Mob 07903 311351	
This drawing is the copyright of Mr D. Beeching and should not be copied or reproduced without written consent All dimensions are to be checked on site prior to fabrication and the Architect notified of any discrepancy. Do not scale from this drawing.			client Mr and Mrs Durrant					
			title Proposed Ground Floor and First Floor Plan				drawing no 20.05.02	rev
			scale @A3 1:100	date 26.09.20	drawn ddb	chk'd		