


The copyright of this drawing remains the property of Urban Surveying & Design Limited and it may not be reproduced without the express permission of Urban Surveying & Design Limited.
Use figured dimensions in preference to scaled dimensions. Verify all dimensions on site and advise Urban Surveying and Design Limited of any discrepancies before commencing works on site.

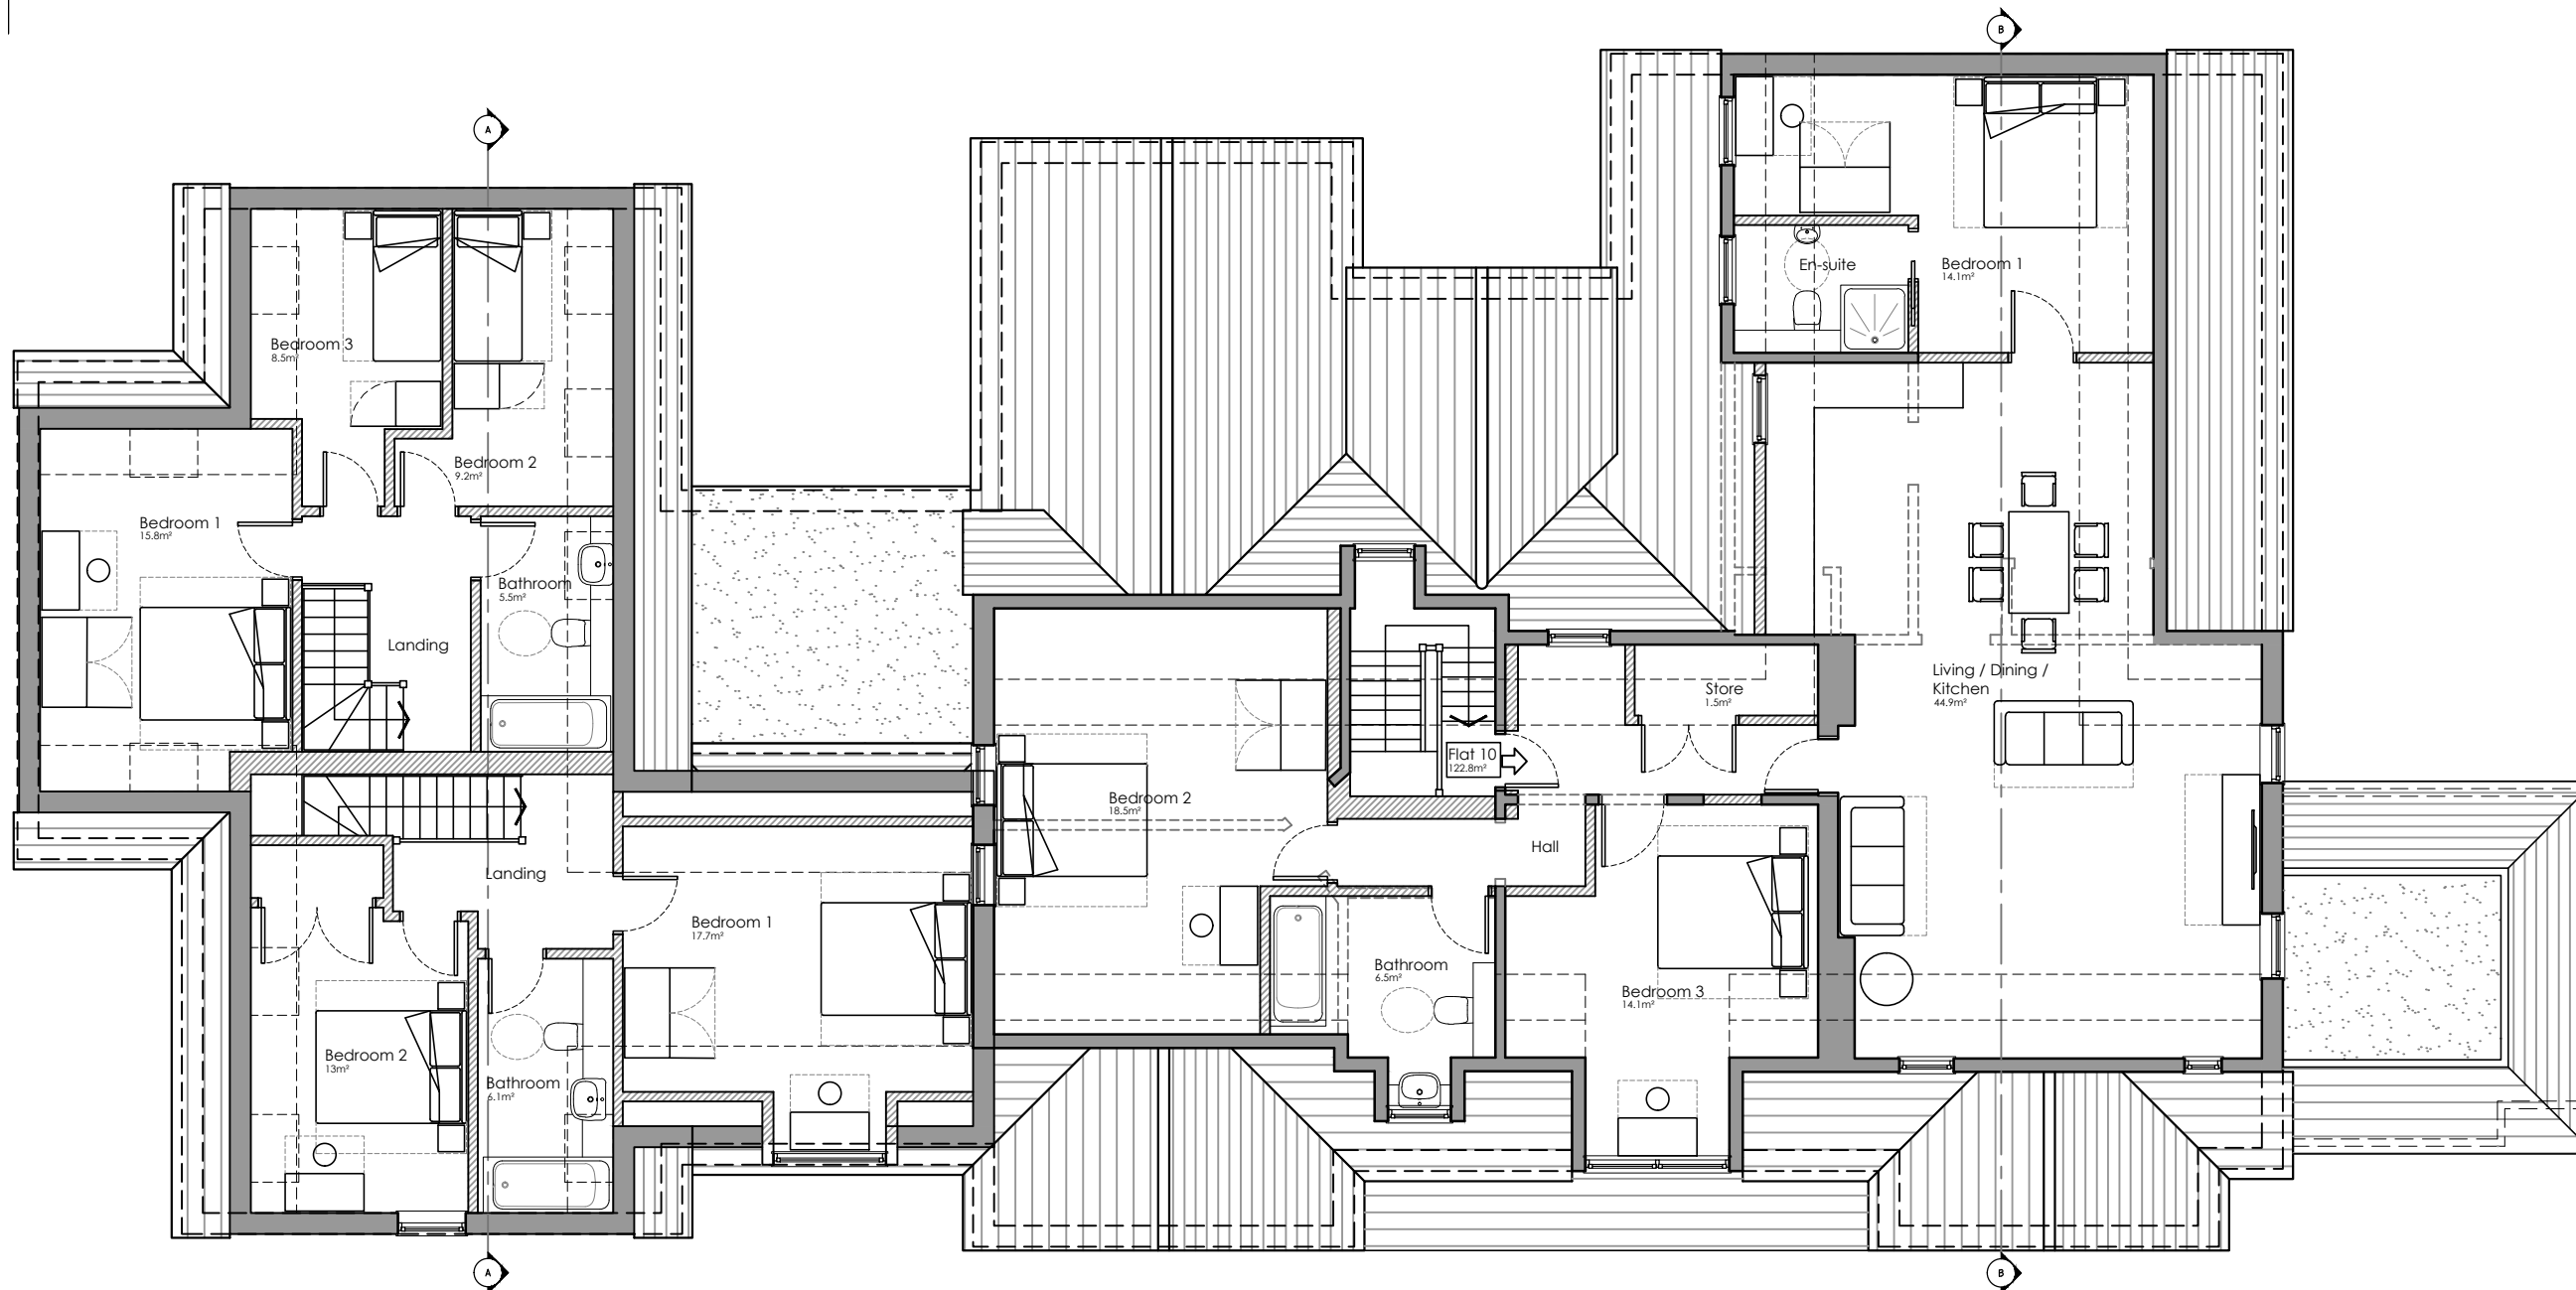


Accommodation Schedule

Flat 1	Ground Floor	111.9m ²	3 bed 6 Person
Flat 2	First Floor	90.3m ²	3 bed 4 Person
Flat 3	First Floor	102.3m ²	3 bed 5 Person
Flat 4	Ground Floor	70.3m ²	2 bed 3 Person
Flat 5	Ground Floor	65.5m ²	2 bed 3 Person
Flat 6	Ground Floor	56.6m ²	2 bed 3 Person
Flat 7	First Floor	82.6m ²	3 bed 4 Person
Flat 8	First Floor	62.9m ²	2 bed 3 Person
Flat 9	First Floor	60.2m ²	2 bed 3 Person
Flat 10	Second Floor	122.8m ²	3 bed 6 Person


EXISTING
WALLS



PROPOSED
WALLS

 

PROPOSED
DEMOLITION

 

Urban Surveying & Design
• Chartered Building Surveyors • Architecture •



The Old Bakery, 22 Church Street,
St. Peters, Broadstairs, Kent, CT10 2TT

Tel: 01843 867507
E-mail: info@urban-surveying.com
Website: www.urban-surveying.com

Client Details:
Ms. J Barham

Project Details:
Cedar House, 93 Seabrook Road,
Hythe, Kent, CT21 5QP

Drawing Title:
Proposed
Second Floor Plan

Planning Application

Scale: 1:100 @ A3	Date: Oct 2020	Drawn By: SJA
----------------------	-------------------	------------------

Drawing No.: 20.1633.PL104	Revision: /
-------------------------------	----------------