



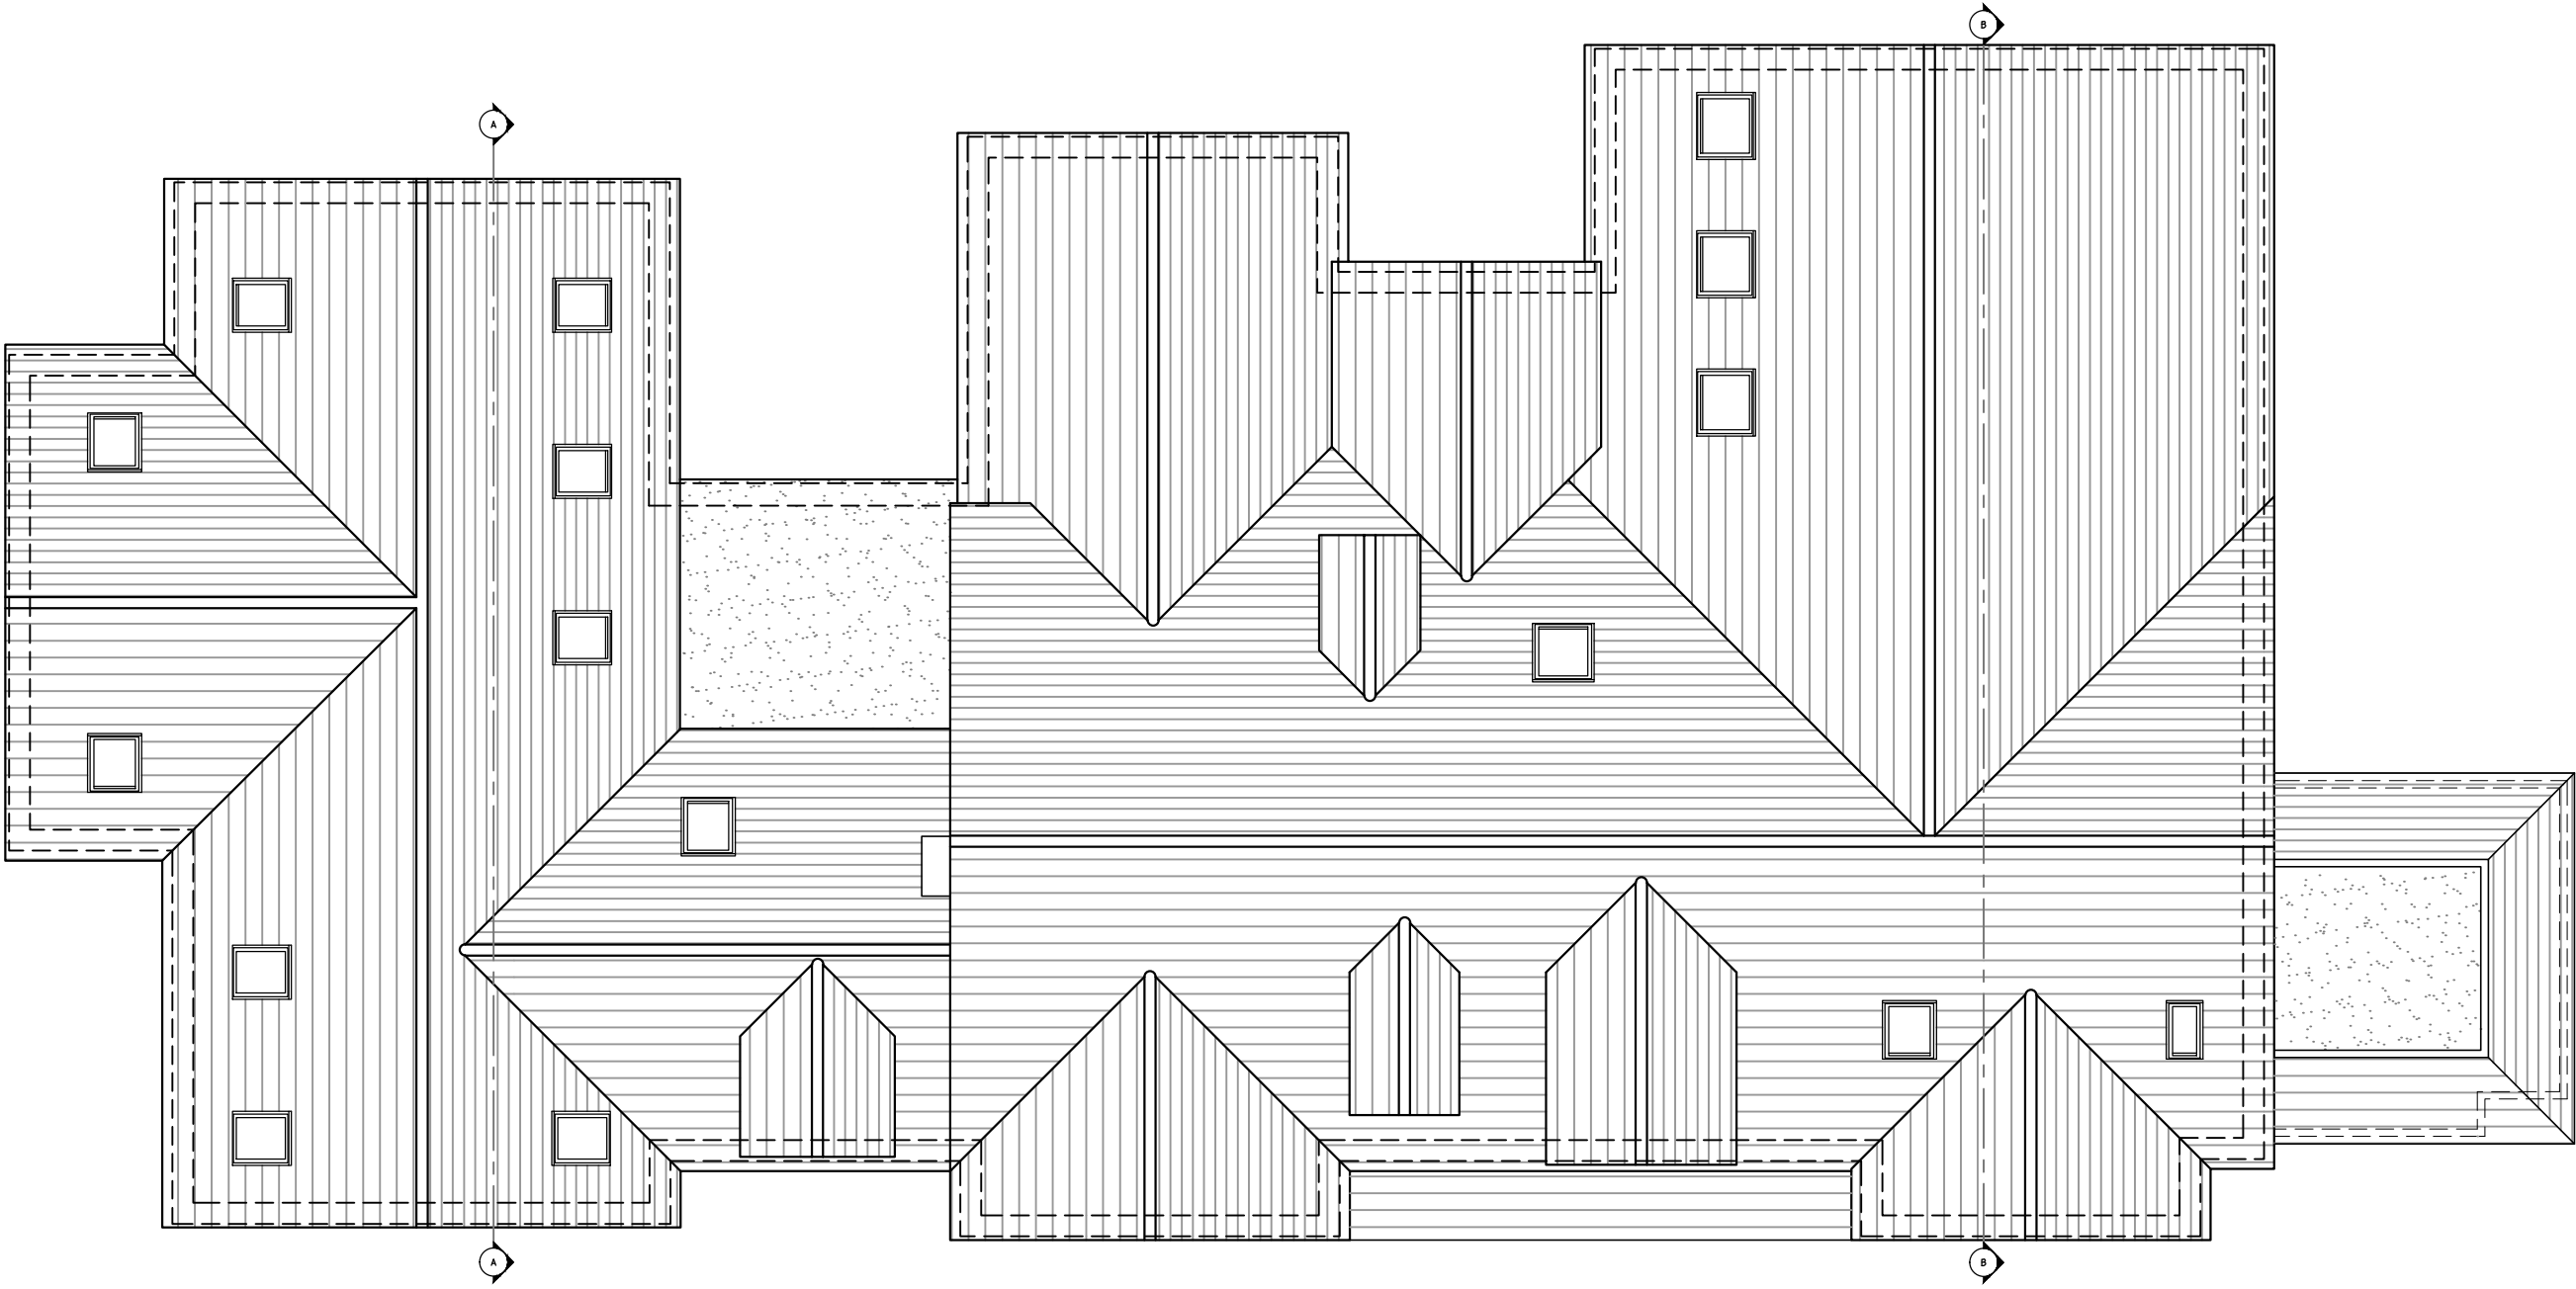

Accommodation Schedule

Flat 1	Ground Floor	111.9m ²	3 bed 6 Person
Flat 2	First Floor	90.3m ²	3 bed 4 Person
Flat 3	First Floor	102.3m ²	3 bed 5 Person
Flat 4	Ground Floor	70.3m ²	2 bed 3 Person
Flat 5	Ground Floor	65.5m ²	2 bed 3 Person
Flat 6	Ground Floor	56.6m ²	2 bed 3 Person
Flat 7	First Floor	82.6m ²	3 bed 4 Person
Flat 8	First Floor	62.9m ²	2 bed 3 Person
Flat 9	First Floor	60.2m ²	2 bed 3 Person
Flat 10	Second Floor	122.8m ²	3 bed 6 Person

 

Urban Surveying & Design
Chartered Building Surveyors • Architecture •



The Old Bakery, 22 Church Street,
St. Peters, Broadstairs, Kent, CT10 2TT
Tel: 01843 867507
E-mail: info@urban-surveying.com
Website: www.urban-surveying.com

Client Details:
Ms. J Barham

Project Details:
Cedar House, 93 Seabrook Road,
Hythe, Kent, CT21 5QP

Drawing Title:
Proposed
Roof Plan

Planning Application

Scale: 1:100 @ A3	Date: Oct 2020	Drawn By: SJA
----------------------	-------------------	------------------

Drawing No.: 20.1633.PL105	Revision: /
-------------------------------	----------------