
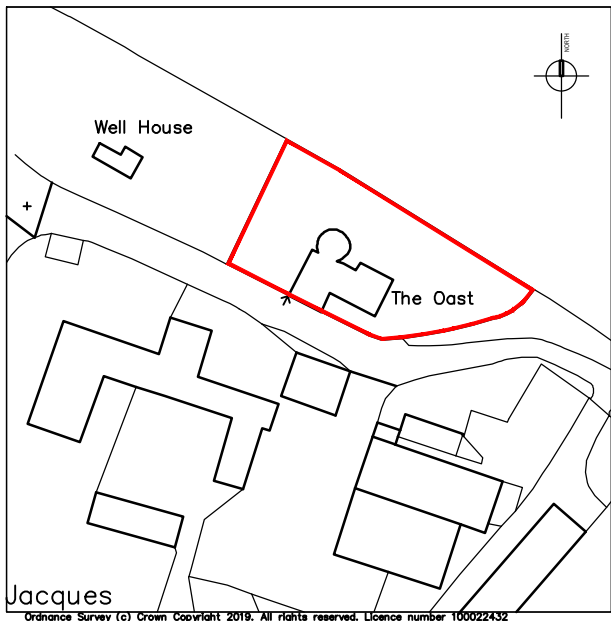


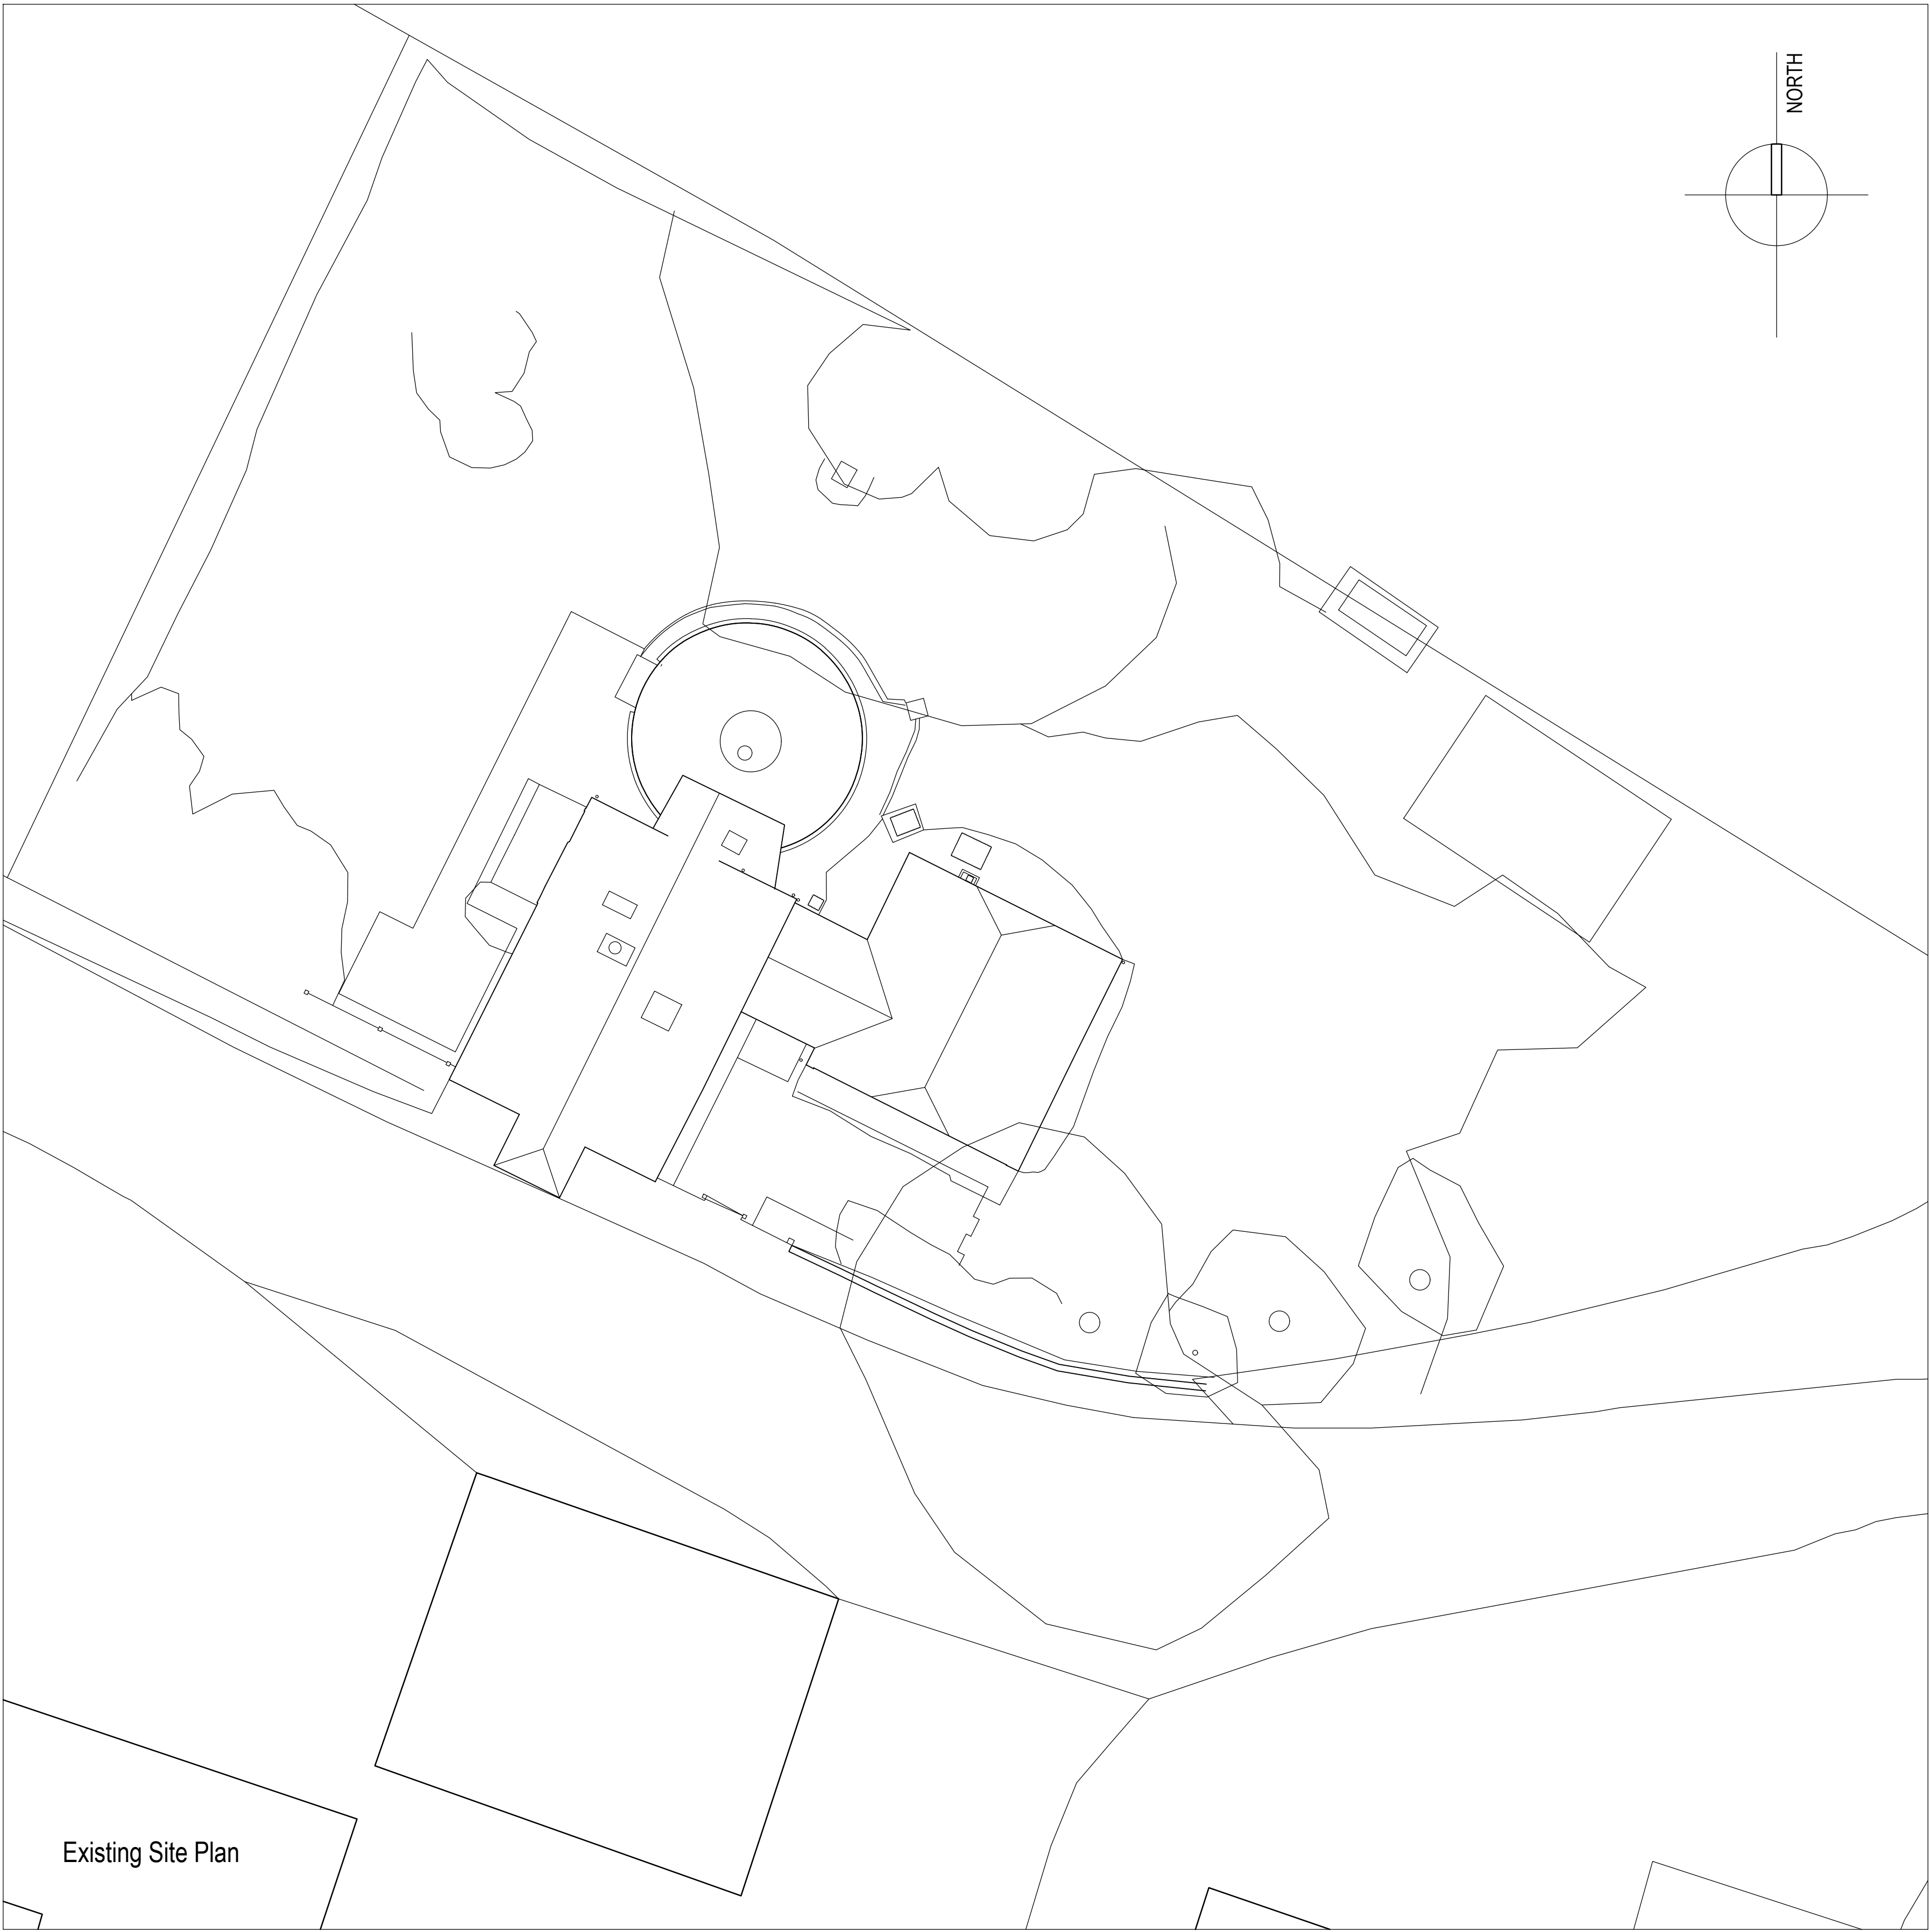

Location Plan 1:1250

| Rev. | Description | Int. | Date |
|------|-------------|------|------|
|      |             |      |      |
|      |             |      |      |
Client

Mr & Mrs Jones

Job Title

Proposed Extension  
Jacques Court, Bladbean

CDP

CDP Architecture Ltd

22-23 North Lane, Canterbury

Kent, CT2 7EE

Tel: 01227 458181      Fax: 01227 451543

info@thinkcdp.com    www.thinkcdp.com

Drawing Title

Existing Site Plan  
& Location Plan

|            |        |                      |
|------------|--------|----------------------|
| Scale @ A1 | 1:100  | Preliminary/Comment  |
| Drawn      | MW     | Planning             |
| Date       | Nov 19 | Building Regulations |
| Checked    |        | Tender               |
|            |        | Construction         |
|            |        | As built             |

793 : P01