

Do not scale from drawings - scale bars have been provided for planning purposes only.
If a setting out dimension is required, please ask. When working with existing structures and services, any contractor is to check/ make own survey record against what is presented in these documents - in particular when below ground items are exposed. Drawings to be read in conjunction with any written specifications, schedules and specialist consultants design information.

Prince & Gisbey Architects owns the copyright of this drawing, which must not be reproduced in the whole or part without the written permission of Prince & Gisbey Architects.



Status:
PLANNING


Revision	Date
B Issued for planning submission.	01.12.2020



Photo 03
View of south elevation



Photo 04
View of kitchen garden area

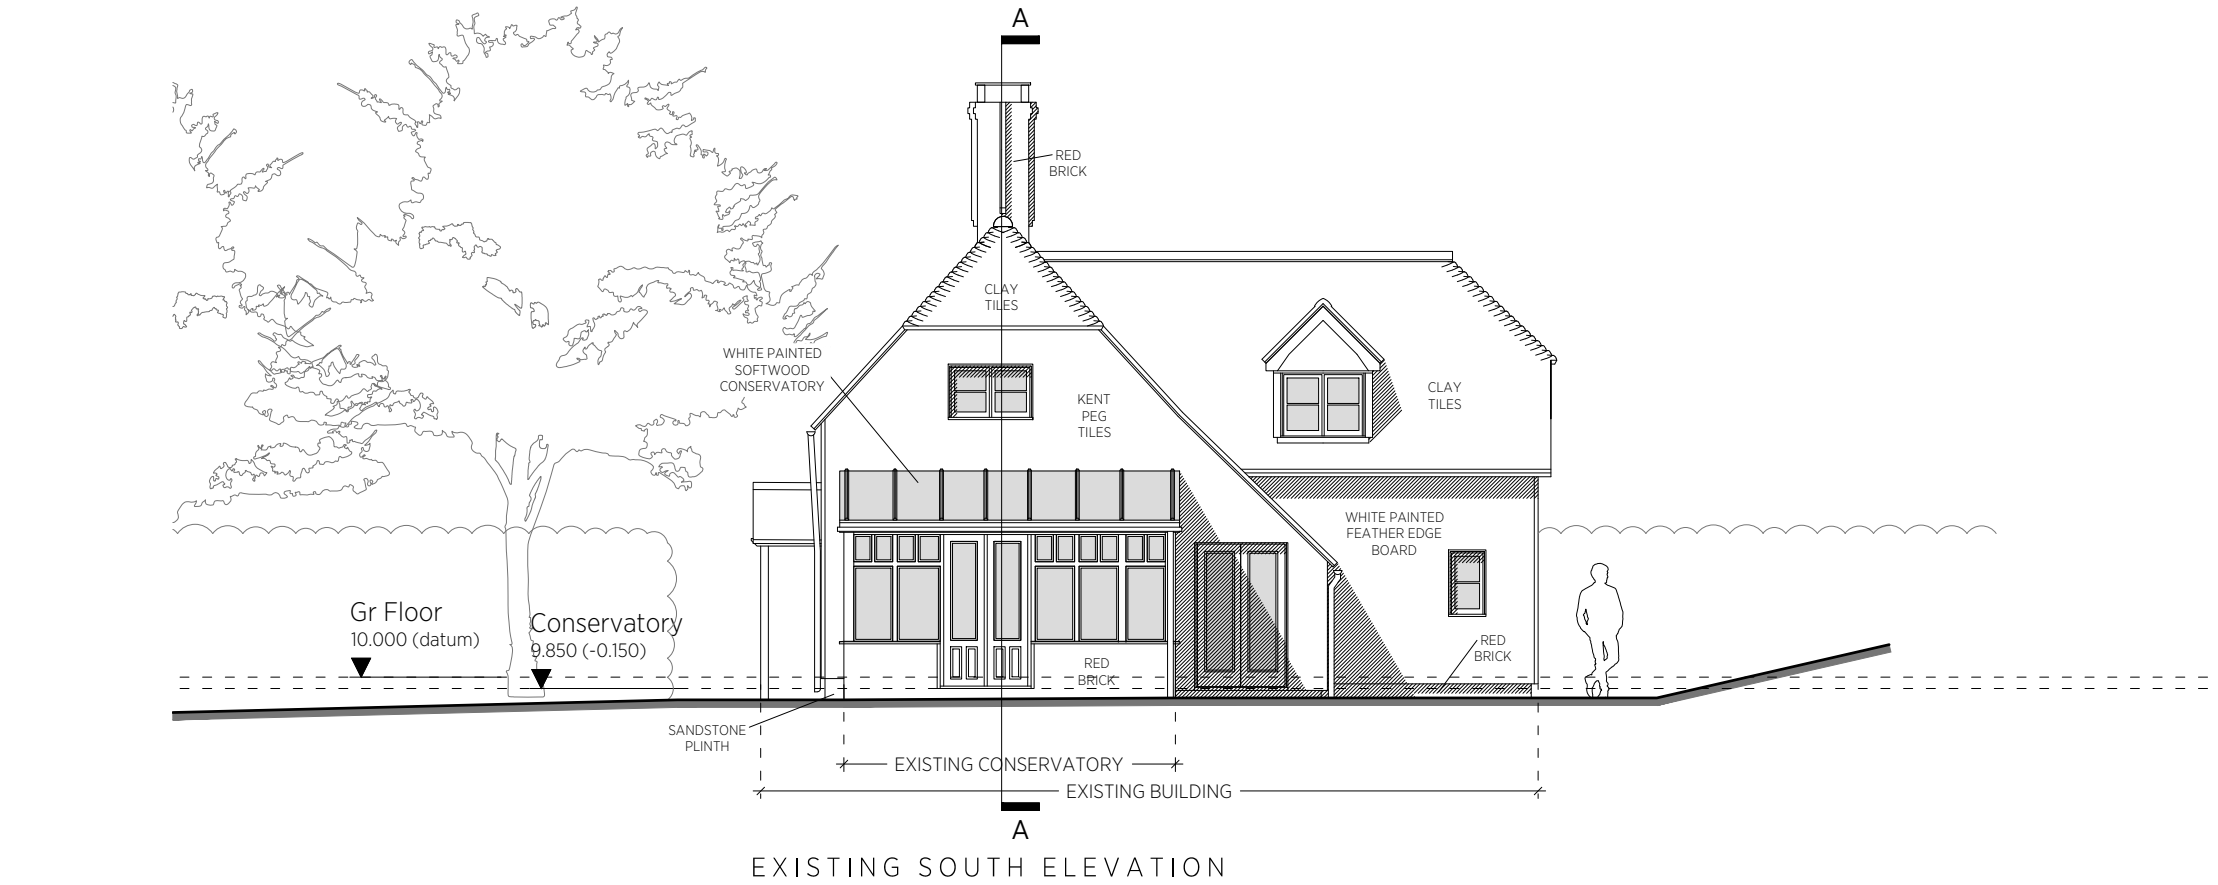

prince&gisbey architects
RIBA Chartered Practice

enquiry@pandgarch.co.uk | www.pandgarch.co.uk | 1 Dene Cottages, Canterbury, Kent, CT3 1NU
T: 07764 495 301 or 07970 625 236 | Prince & Gisbey Architects Ltd (co no: 12064082)

Project_Drawing Title:	Project_Drawing No:	Revision:
MAGPIE COTTAGE FROGHOLT, FOLKESTONE for: MR JESSUP	256_PL_121	B
Existing South and East Elevation	Scale 1:100 @ A3 Date November 2020 Drwn Chkd BP MG	Originally printed at A3