




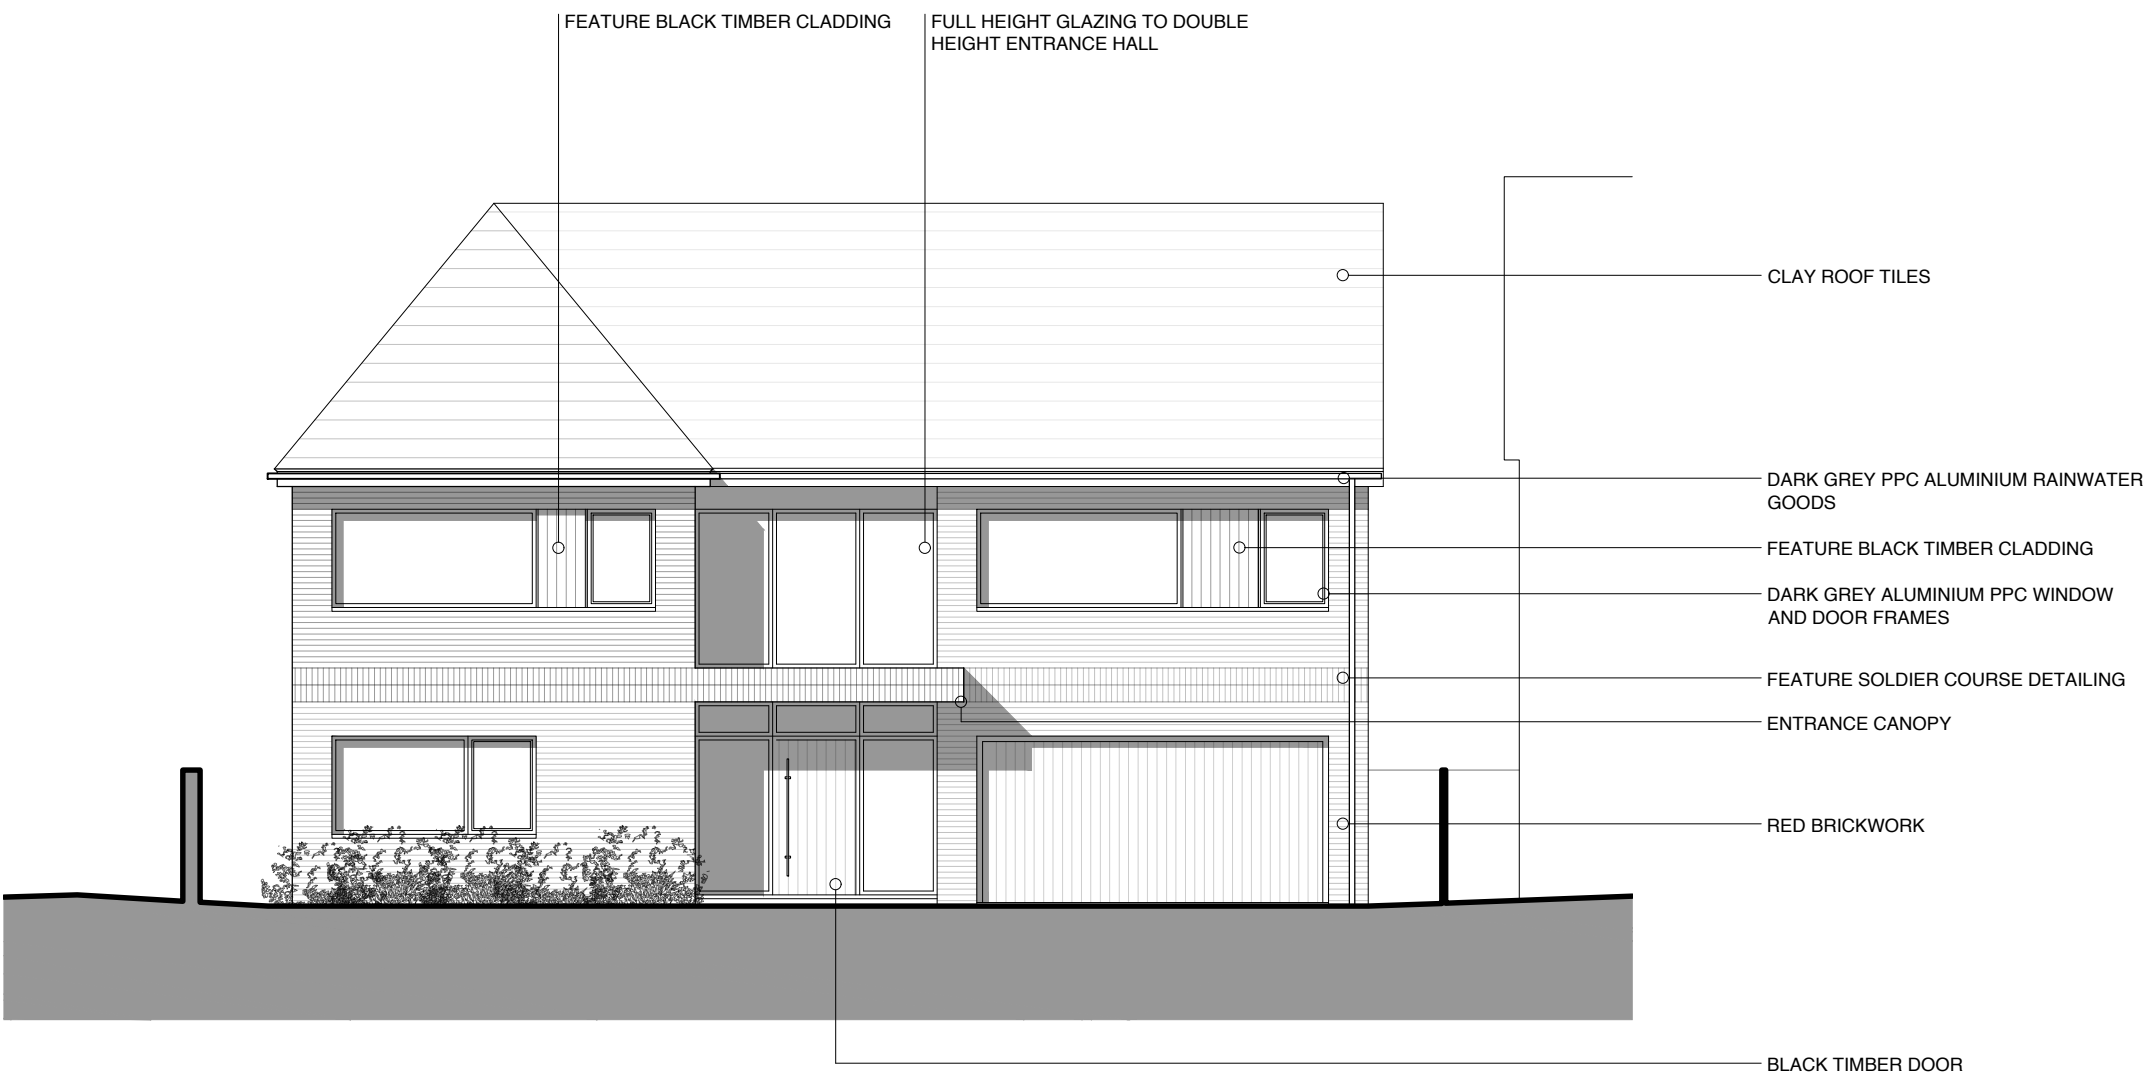


PROPOSED FRONT ELEVATION

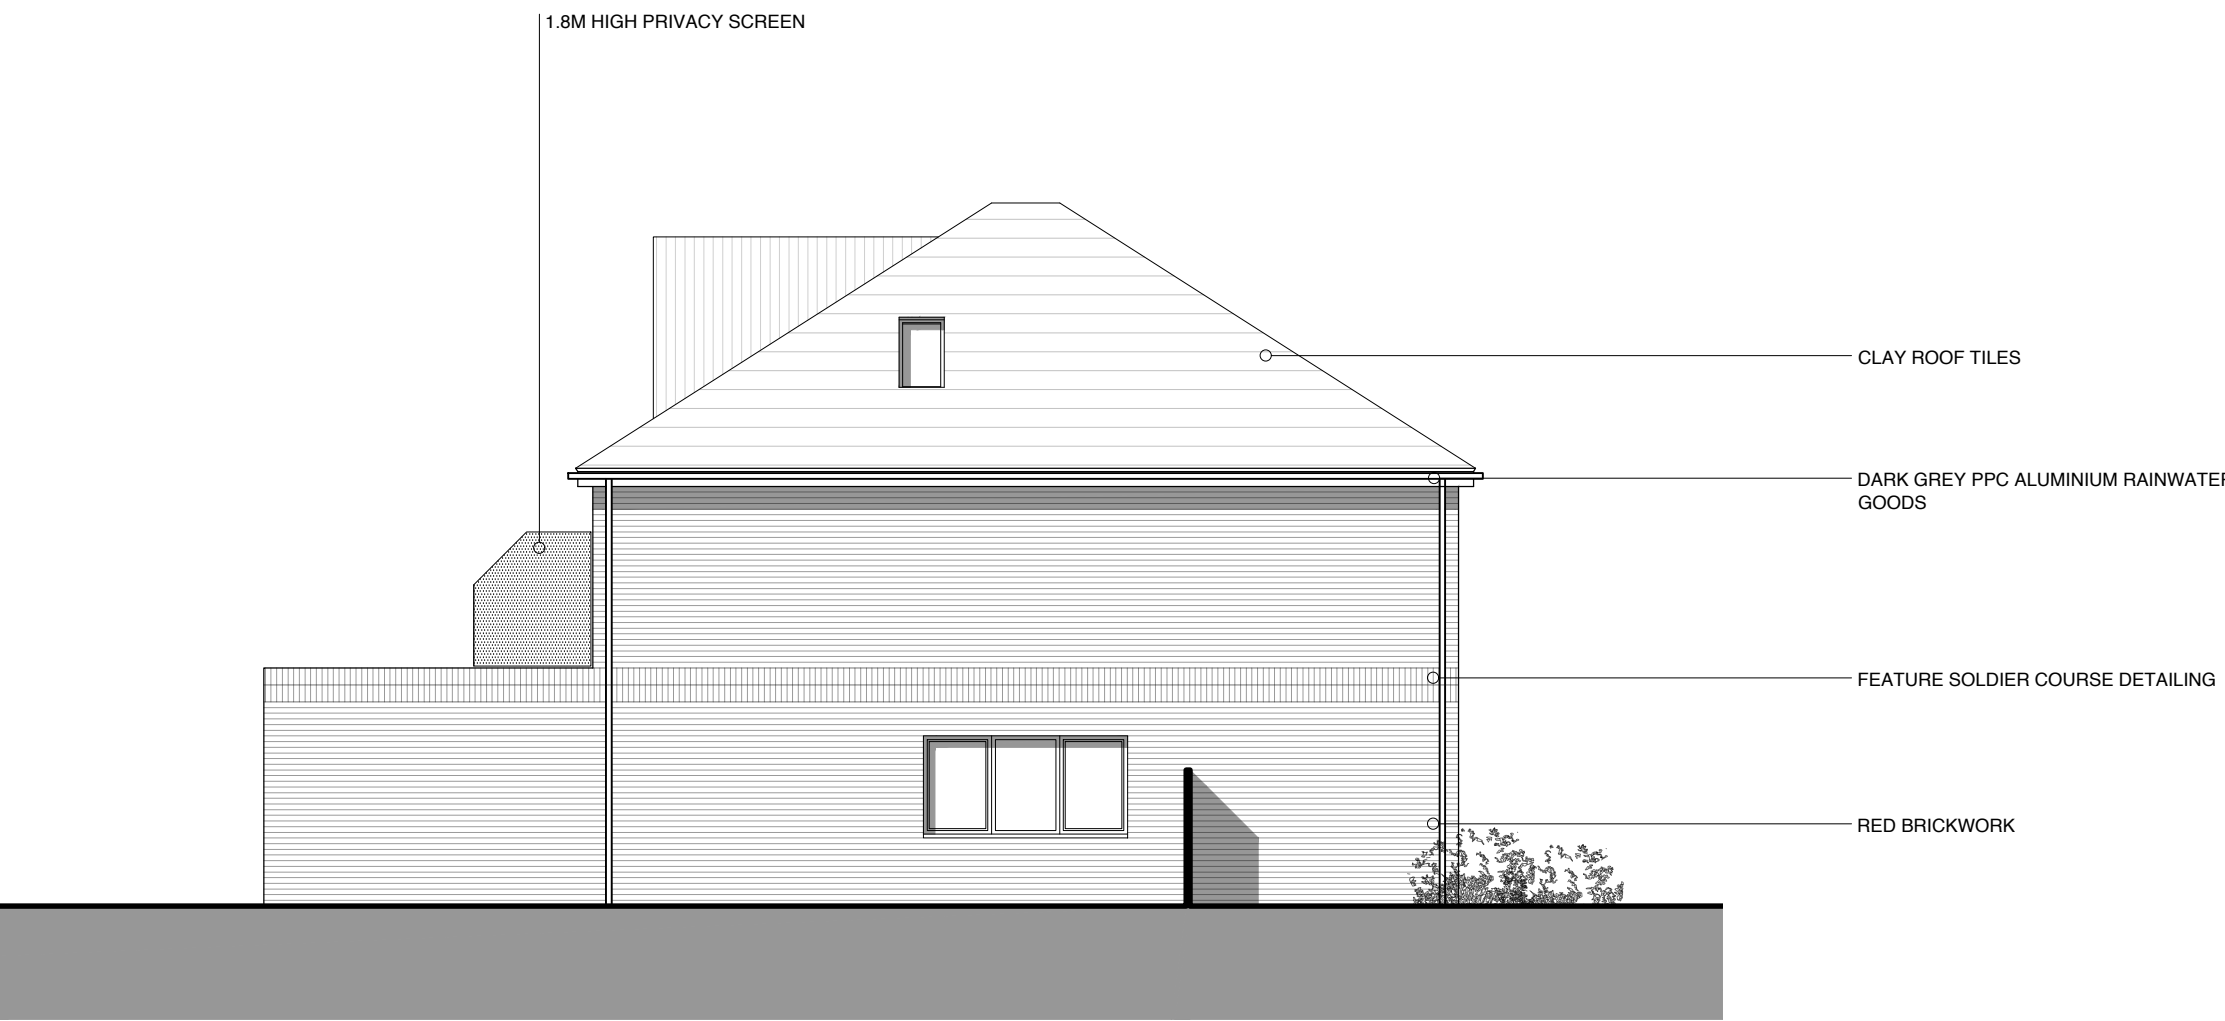


PROPOSED SIDE ELEVATION

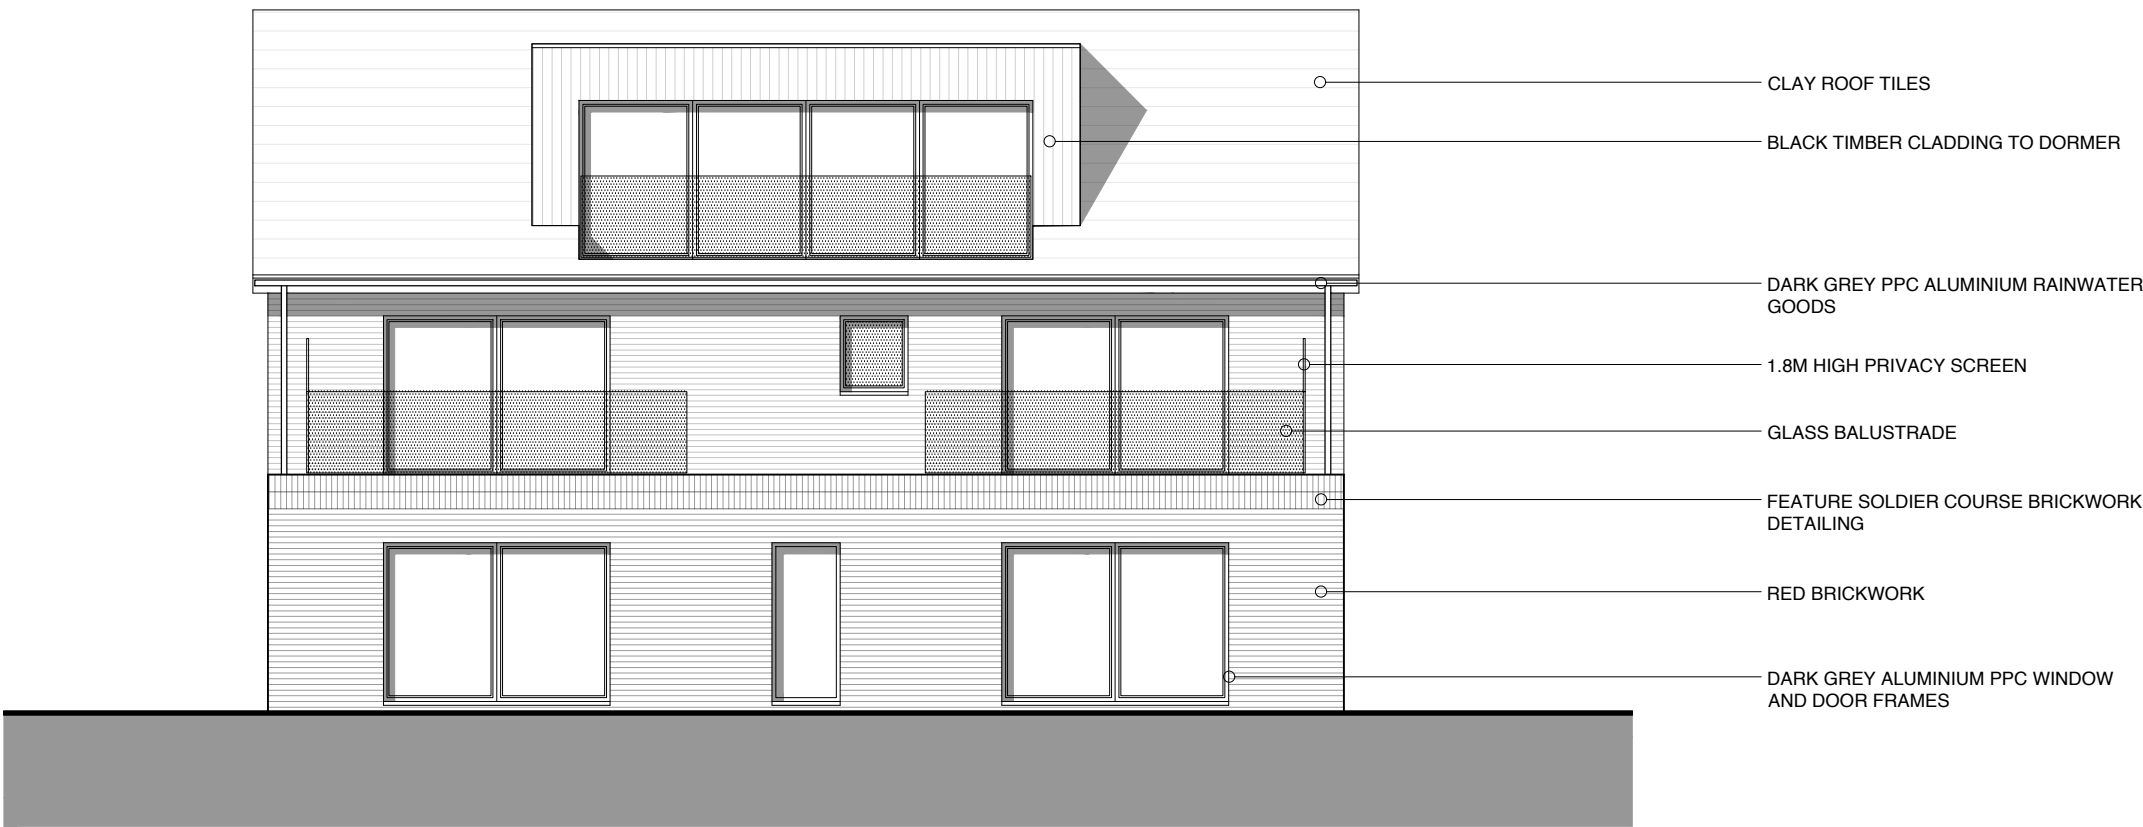

PROPOSED REAR ELEVATION

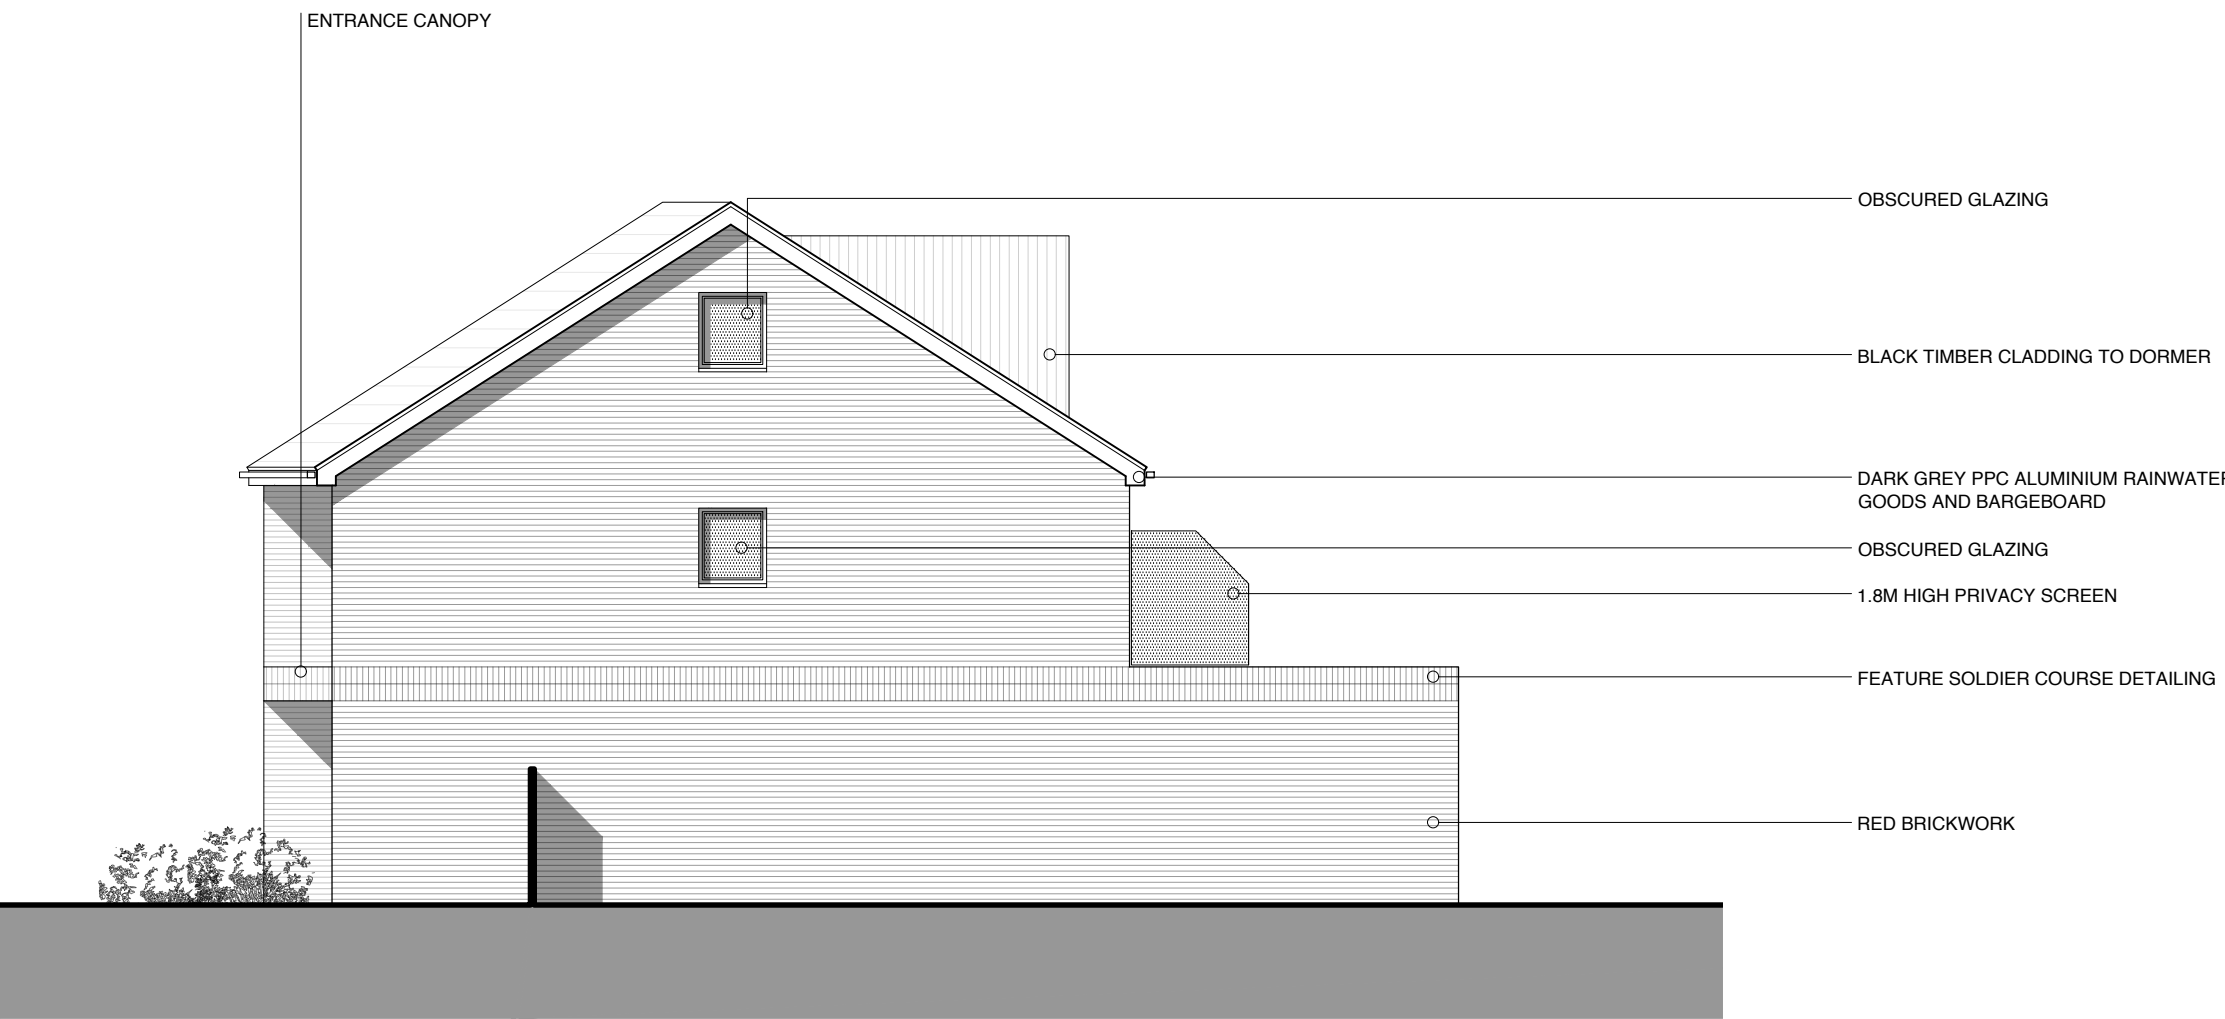

PROPOSED SIDE ELEVATION

 

PROJECT TITLE
8 GODWYN ROAD, FOLKESTONE
PROPOSED DEVELOPMENT

DRAWING TITLE
UNIT TYPE A
PROPOSED ELEVATIONS

DRAWING NUMBER
20.014 020.001

REVISION
-