



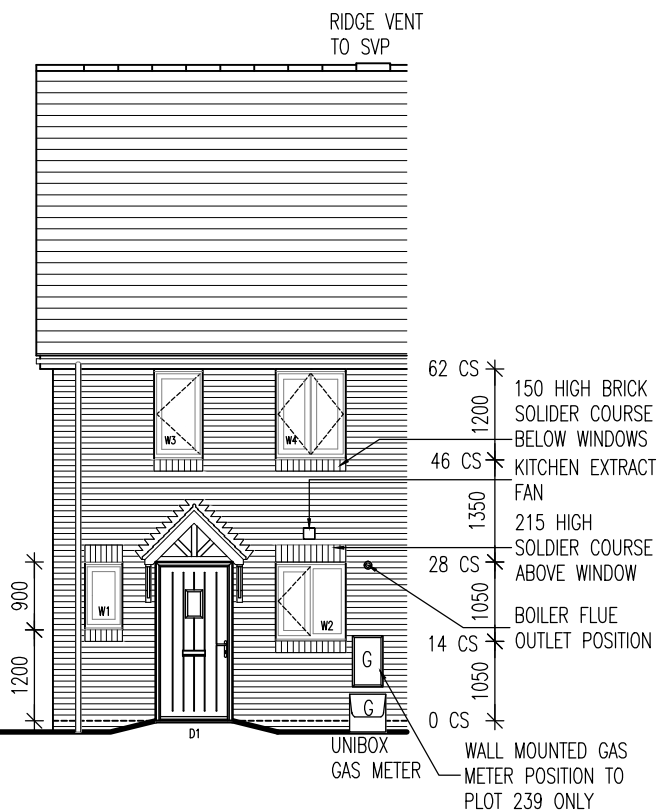

FRONT ELEVATION-END GABLE

PLOTS - 103, 124, 130, 146, 185, 187, 230 & 240
HMOED - 105, 122, 141 & 148


REFER TO STANDARD DETAILS
DW(13)-20 FOR APPROVED
DOC Q 'EASILY ACCESSIBLE
GLAZING COMPLIANCE.'

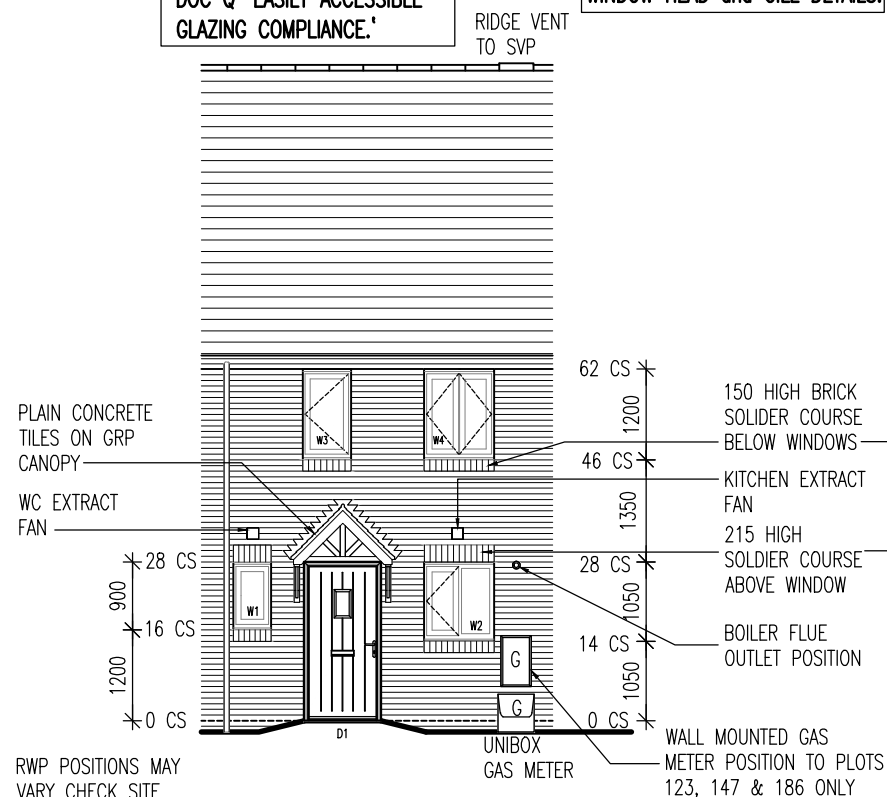

FRONT ELEVATION-MID TERRACE

PLOTS - 104, 123, 140, 147, 150, 151, 152 & 186

REFER TO STANDARD DETAILS
SECTION DW(13)-13 FOR
WINDOW HEAD and CILL DETAILS.

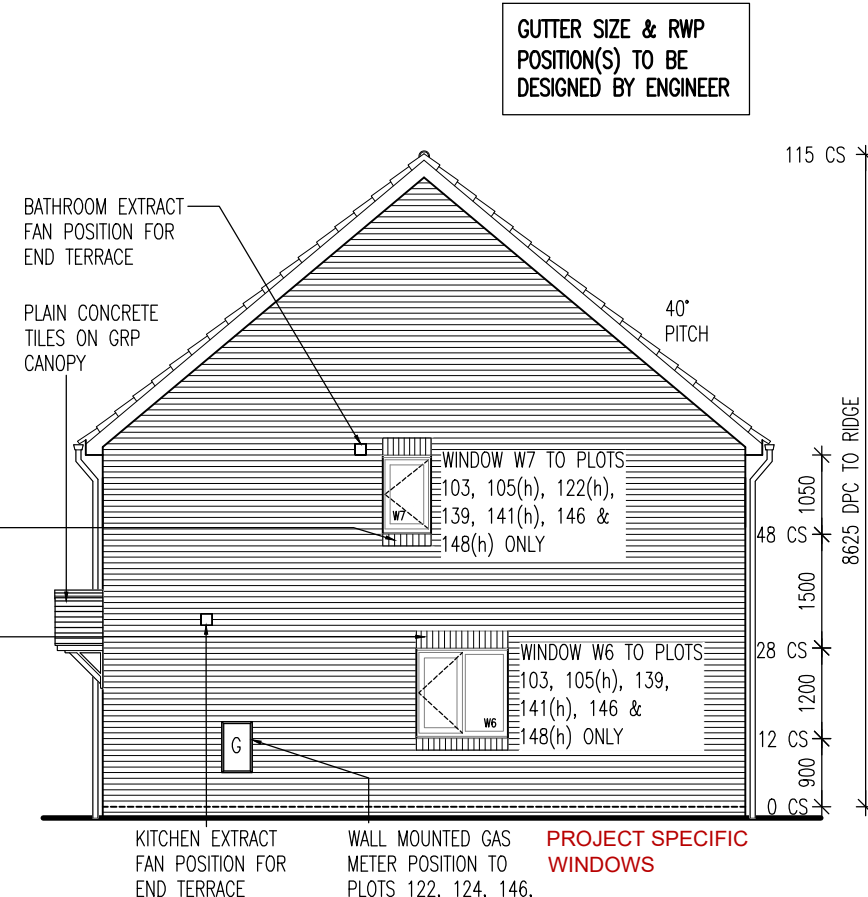

SIDE ELEVATION

NOTES:

1. THIS DRAWING MUST NOT BE SCALED.
2. THIS DRAWING IS TO BE READ IN CONJUNCTION WITH ALL OTHER PROJECT DRAWINGS.
3. ALL DETAILS AND DRAWINGS MUST BE READ IN CONJUNCTION WITH THE "TW NATIONAL CONSTRUCTION SPECIFICATION FOR HOUSES & LOW RISE APARTMENTS".
4. THIS HOUSE TYPE IS APPROVED FOR USE ON SITES SUBJECT TO A DESIGN WIND SPEED OF UP TO 25M/S AND AT AN ALTITUDE GIVEN IN DIAGRAM 2 TO SECTION A1/2 OF THE APPROVED DOCUMENT TO THE BUILDING REGULATIONS FOR A SNOW LOAD OF 1.0 KN/M2. THE REGIONAL OFFICE IS TO CONFIRM THE SUITABILITY OF THIS HOUSE FOR EACH SITE.
5. PROVIDE LEAD FLASHING, CAVITY TRAY & SOAKERS, STEPPED AS APPLICABLE, AT ALL WALL/ROOF OR CANOPY ABUTMENTS.
6. SVPs TO TERMINATE NO LESS THAN 900mm ABOVE ANY OPENING & FINISHED WITH A PERFORATED COVER.

Taylor Wimpey Health, Safety & Environmental Information
Extracted from the Significant Risk Register of the Taylor Wimpey CANFORD Product Risk Assessment Document
1. Increased risk of fall when temporary boarding & joists are removed from stairwell opening when fitting staircase
2. Consider manual handling operation when transferring plasterboard from one storey to another on a winder staircase
NOTE: Contractors to discuss above risk with the Site Manager in conjunction with the TWHSE Manual before commencing work
All works must be carried out by a competent contractor working to an agreed safe system of work which reflects the controls highlighted above

REV D: 04-11-19 SEGMENTAL ARCHES CHANGED TO SOLDIERS.
REV C: 13-3-19 GAS METER LOCATIONS AMENDED.
REV B: 04-3-19 WINDOW W6 REMOVED FROM PLOT 122
REV A: 27-7-18 GAS METER LOCATIONS AMENDED.

Taylor Wimpey

Drg No: PA25 / 7 / 52 -


Title: CANFORD
STANDARD HOUSING RANGE ISSUE 7
DETAILED ELEVATIONS
SELLINDGE Ph2

Bu no: - / 1571 / PA25 / 52 / D
Site no: -
House type no: -
Drg no: -
Rev: -


Scale: 1 : 100 @ A3 Date: JUNE 2018
Drawn By: FCS Checked By: -

Taylor Wimpey South East
Weald Court 103 Tonbridge Road
Hildenborough Tonbridge Kent TN11 9HL
Tel: 01732 836000 Fax: 01732 836030
www.taylorwimpey.co.uk

VARIATIONS TO STANDARD DRAWING:
- FRONT DOOR STYLE CHANGED
- PORCH CANOPY STYLE CHANGED
- 150 SOLDIER COURSES ADDED BELOW WINDOW OPENINGS
- BARGEBOARDS ADDED
- WINDOWS W6 & W7 ADDED TO SIDE ELEVATION

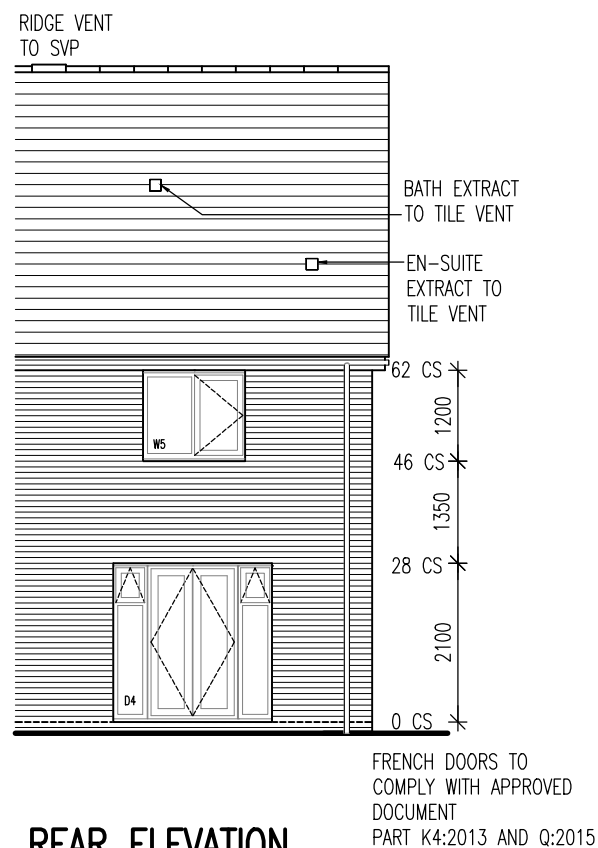

REAR ELEVATION

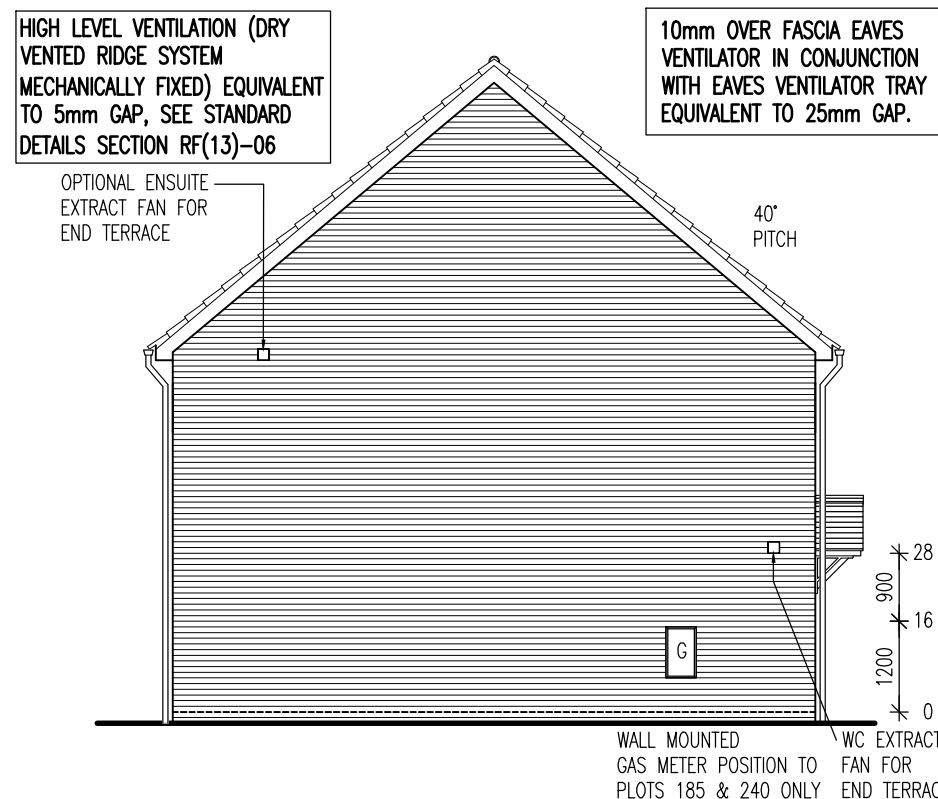

SIDE ELEVATION