




Pentland Homes

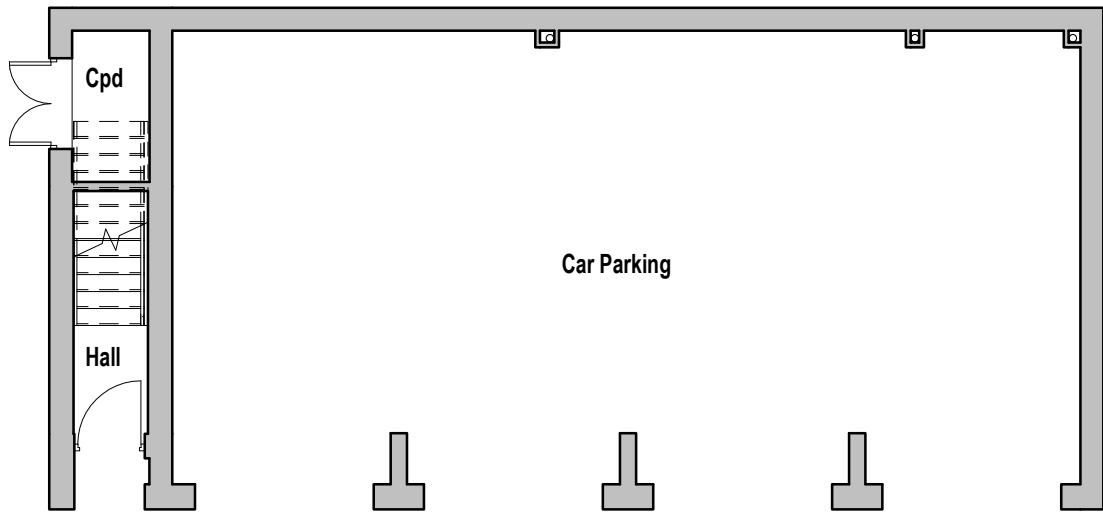

1 Proposed Ground Floor
1 : 100

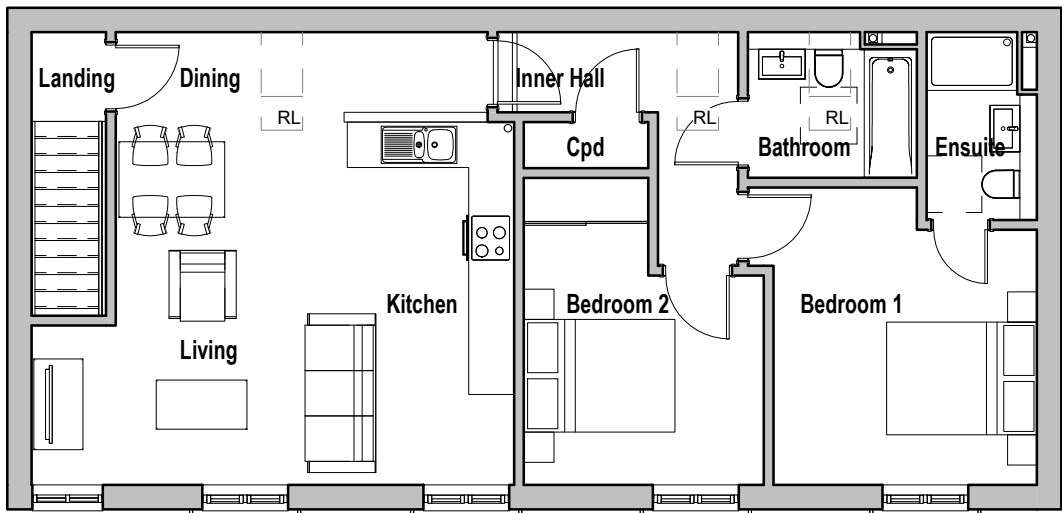

2 First Floor
1 : 100

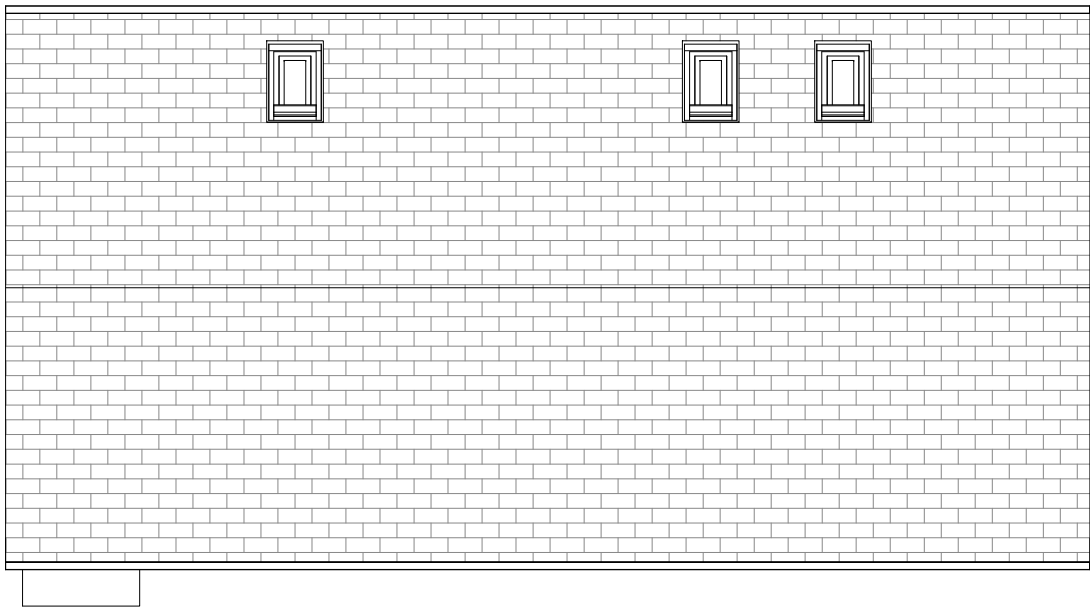

3 Proposed Roof Plan
1 : 100

NOTES:

Do Not Scale.

Report all discrepancies, errors and omissions.

Verify all dimensions on site before commencing any work on site or preparing shop drawings.

All materials, components and workmanship are to comply with relevant British Standards, Codes of Practice and appropriate manufacturers recommendations that from time to time shall apply.

For all specification work, see relevant drawings.

This drawing and design are copyright of Clague LLP

Registration number OC335948.

No.	Date	Description
P1	10.12.2020	First Issue

Area Schedule (GIA)	
Name	Area
Car Parking	71.46 m ²
Ground Floor	3.16 m ²
External Cupboard	2.05 m ²

Total 76.67 m²

PLANNING

Project Title

Pentland Homes

Proposed Residential Development
Land At Ashford Road
New Romney (NR3)

Drawing Description

Proposed Plans

Scale	Drawn by	Status
1:100@A3	JN	
Date	Checked by	
September 2020	GL	

CLAGUE ARCHITECTS

62 Burgate, Canterbury
Kent CT1 2BH 01227 762060

1 Kinsbourne Court, Luton Road,
Harpenden, Hertfordshire AL5 3BL 01582 765102

4th Floor, 99 Charterhouse Street
London EC1M 6HR 0203 597 6112

CANTERBURY LONDON HARPENDEN

Drawing Number	Revision
29732B_F01_001	P1

SCALE 1 : 100

