

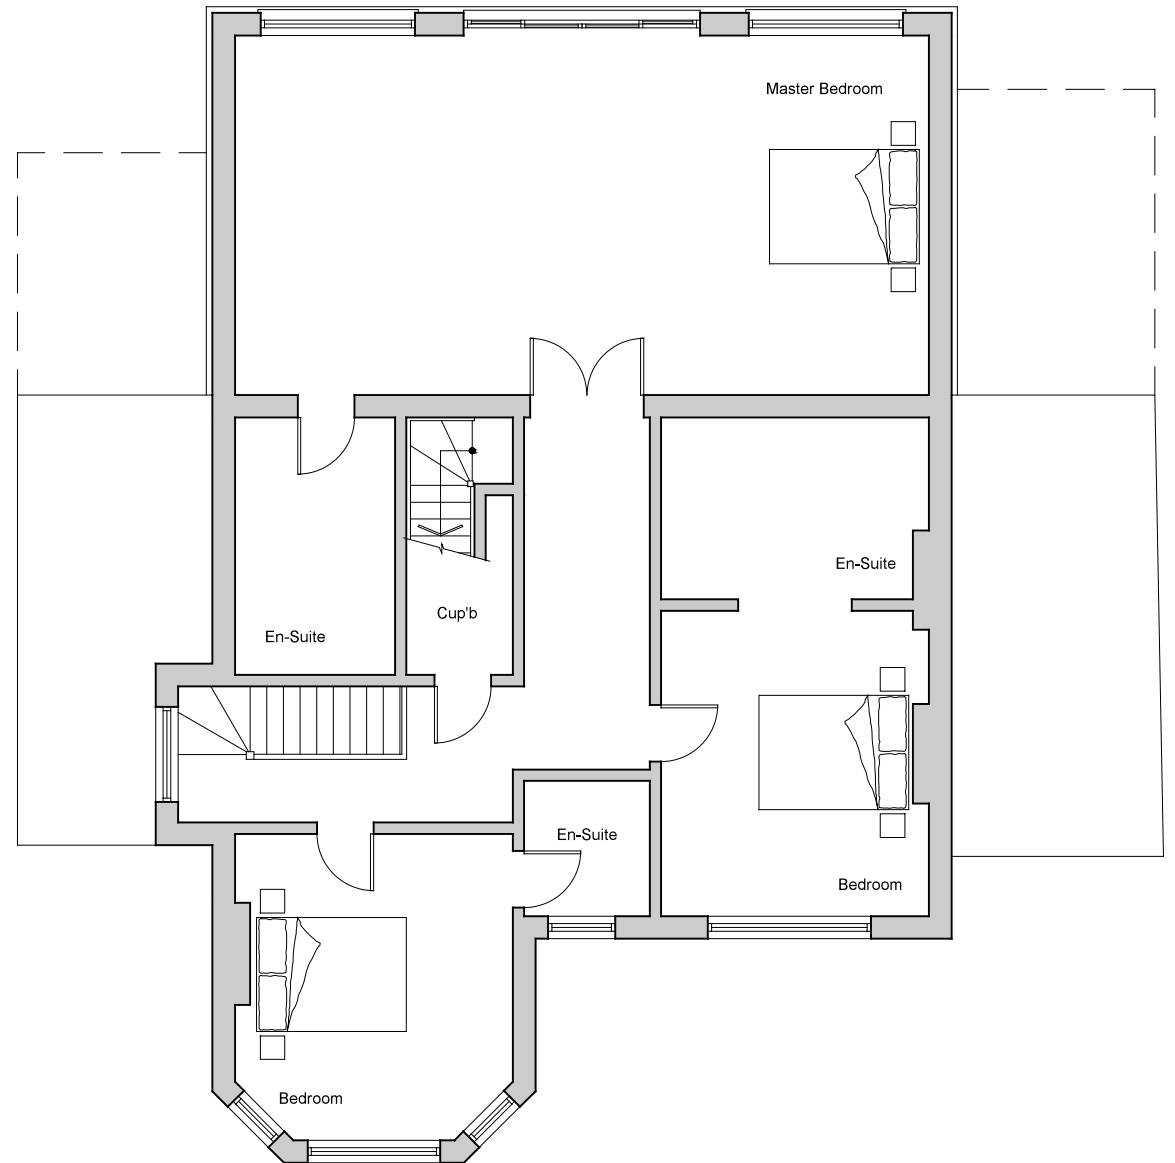


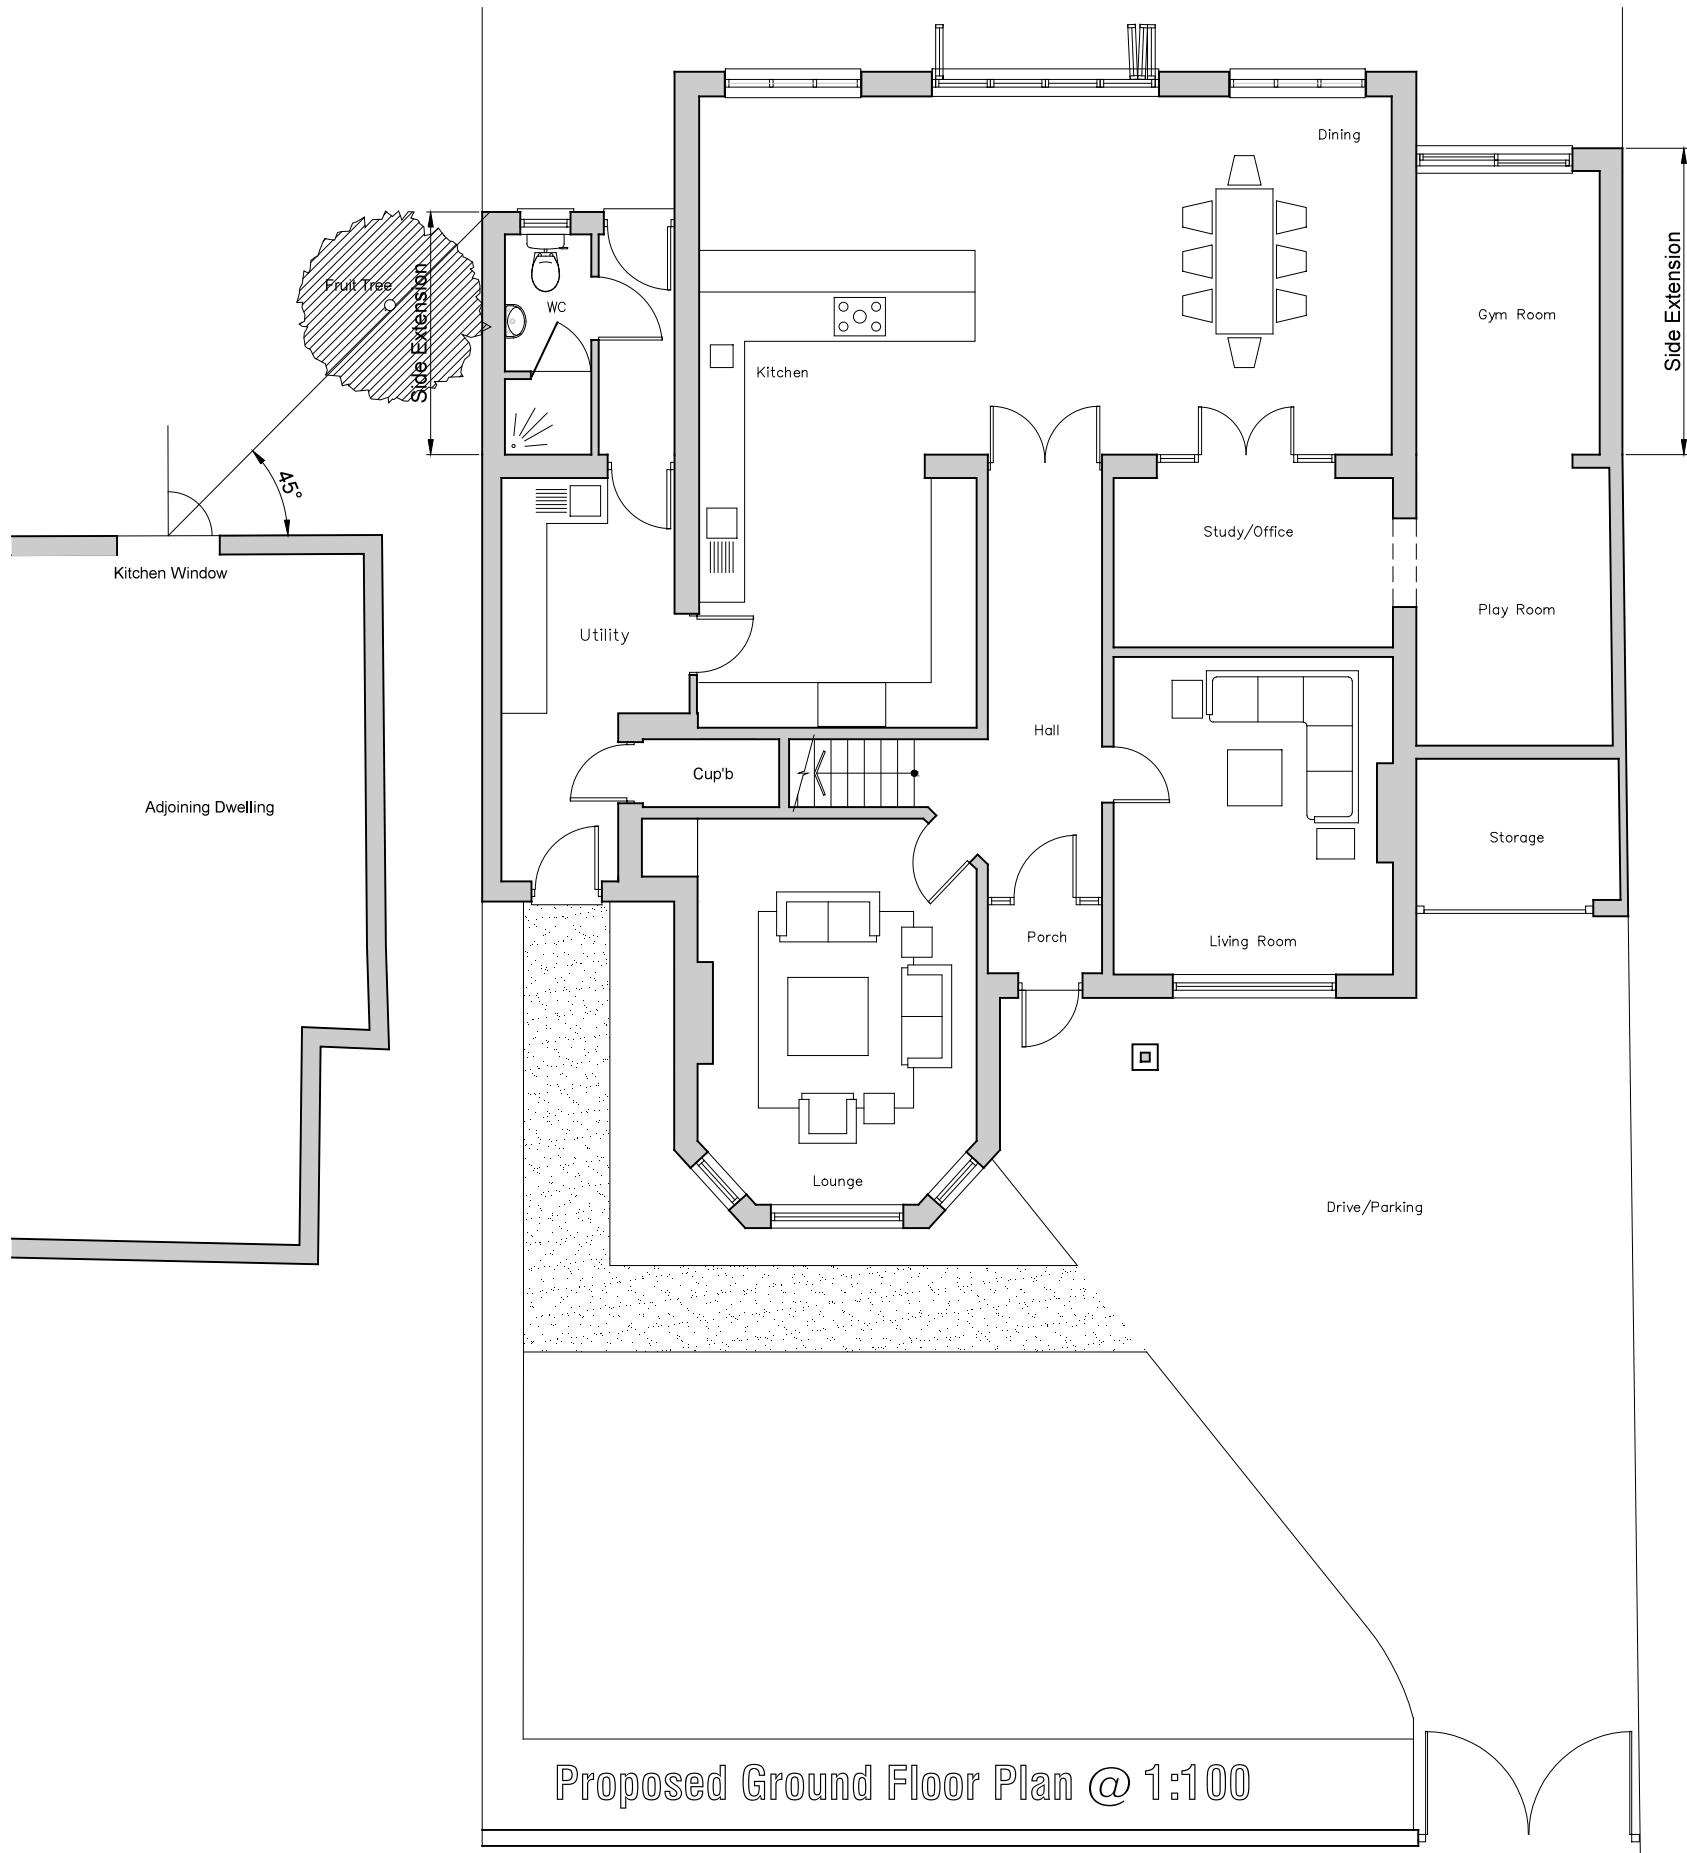

Proposed First Floor Plan @ 1:100 (As Existing)

 

- External Material Schedule**
- Roofs:
Grey GRP Flat Roof.
- Walls:
Faced Brickwork Painted.
- Windows and Doors:
White Upvc Framed Windows and Doors.
- Rainwater Goods:
Black Upvc Gutters and Downpipes

35 Castle Road, Hythe, Kent CT21 5HY

This drawing is the copyright of Mr D. Beeching and should not be copied or reproduced without written consent
All dimensions are to be checked on site prior to fabrication and the Architect notified of any discrepancy.
Do not scale from this drawing.

revisions

project 35 Castle Road, Hythe, Kent CT21 5HY New Internal Balcony within Roof			
client Mr and Mrs Durrant			
title Proposed Ground Floor and First Floor Plan			
scale @A3 1:100	date 14.01.21	drawn ddb	chk'd

Mr. D. Beeching, BA (Hons), Dip Arch. Architectural Design 1 Pottingfield Road Rye, East Sussex, TN31 7BL. tel 01797 225782 Mob 07903 311351	
drawing no	rev
20.05.25	