



Front Elevation

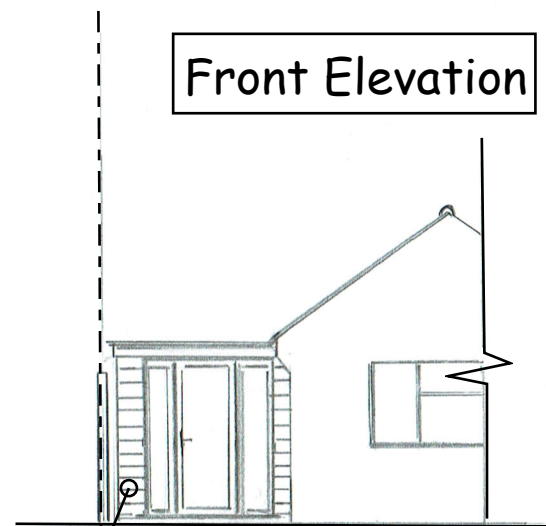


Cladding boards
similar to existing

Rear Elevation

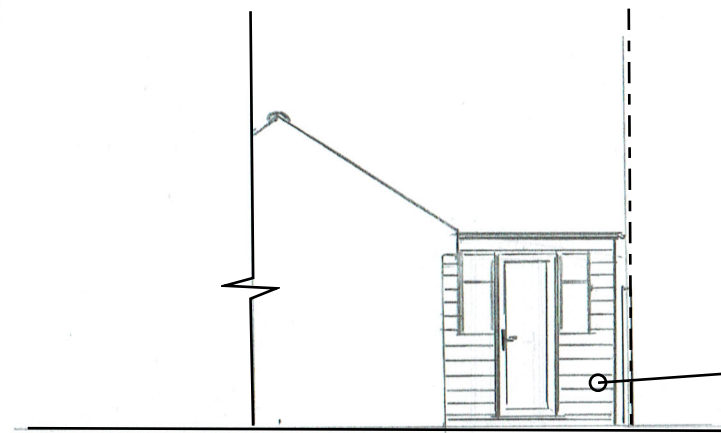


Cladding boards
similar to existing

Layout plan

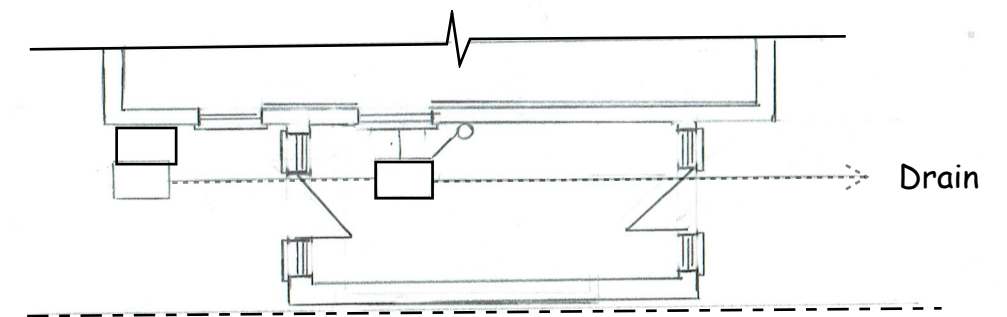

Side Elevation

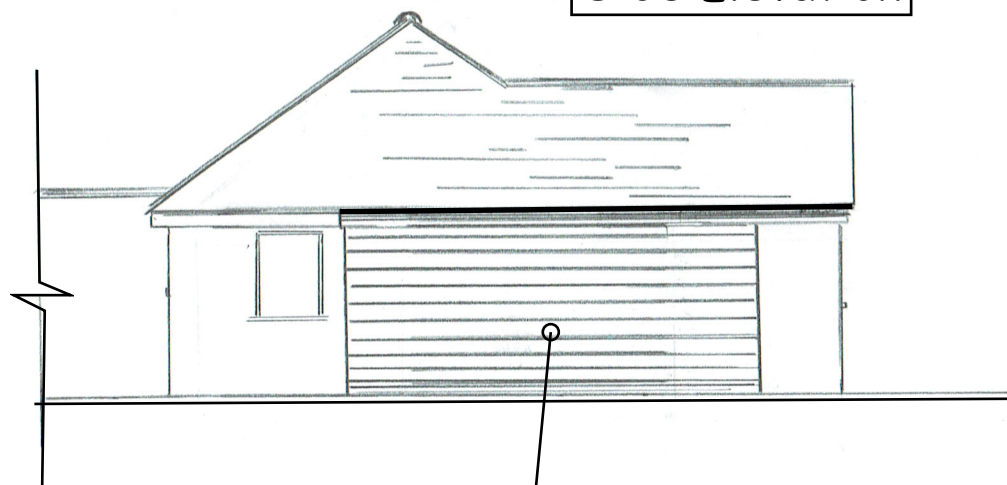

Cladding boards
similar to existing

Scale bar



Removal of existing side lean-to and
replacement with enlarged side extension
to be used as an outbuilding utility room

14 Studfall Close - CT21 6NN

Proposed Elevations and layout

Drawing Number: CB-002

Scale 1:100 @ A3

Date: 09/02/21

Drawn By:
Chris Brian
CB Planning
07810 432 681