


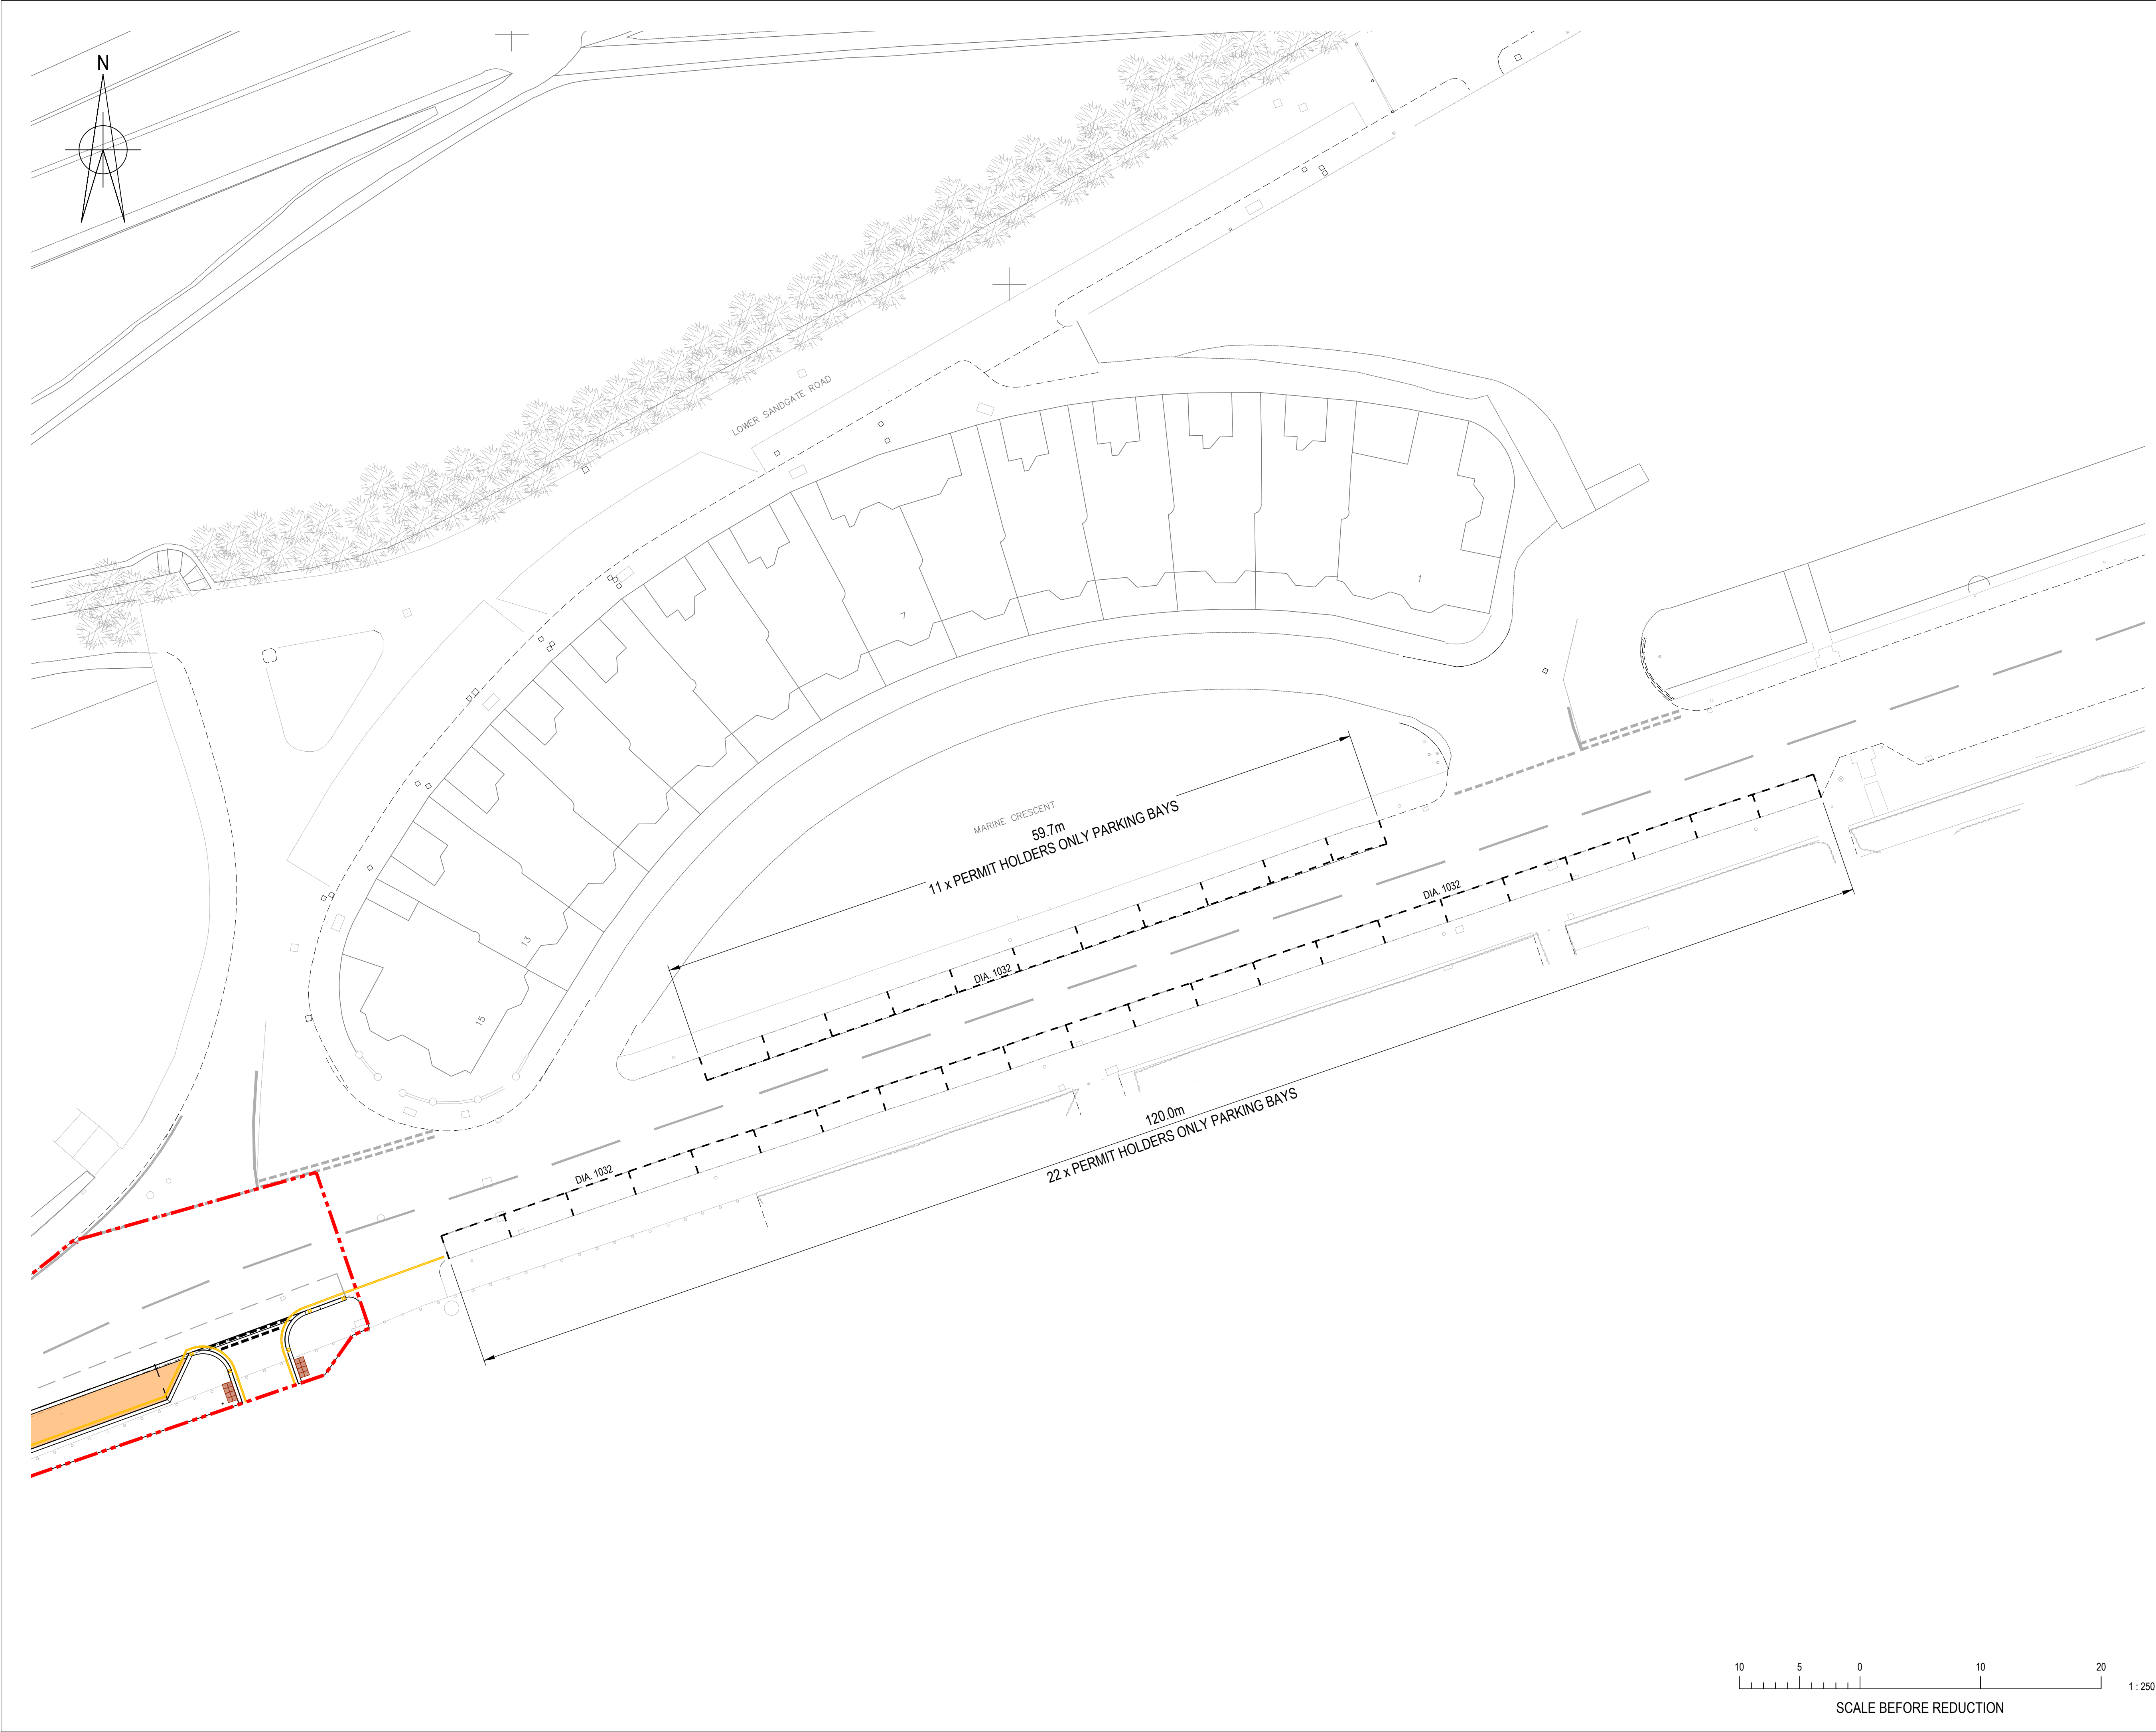

© Buro Happold Limited or its group companies.
All Rights reserved. Buro Happold and its group companies assert (unless otherwise agreed in writing) their rights under s.77 to 88 of the Copyright, Designs and Patents Act 1988.
DO NOT SCALE THIS DRAWING.

HEALTH AND SAFETY INFORMATION
IN ADDITION TO THE HAZARDS/RISKS NORMALLY ASSOCIATED WITH THE TYPES OF WORK DETAILED ON THIS DRAWING, NOTE THE FOLLOWING:

CONSTRUCTION

MAINTENANCE/CLEANING/OPERATION

DECOMMISSIONING/DEMOLITION

Notes
1. ALL DIMENSIONS IN METRES UNLESS NOTED OTHERWISE.
2. THIS DRAWING IS BASED ON:
a. THE TOPOGRAPHICAL SURVEY RECEIVED FROM ABSOLUTE SURVEYS ON 05/01/2016 AND HAS BEEN MODIFIED WITH INFORMATION RECEIVED FROM ABSOLUTE SURVEYS ON 29/06/2016 AND 17/07/2016.
b. ACME PHASE 1 PLOT B FLOOR PLAN DRAWING No. 161-ACME-20-1102 (Revision M) & 161-AMCE-20-1103 (Revision M), RECEIVED 05/11/2018.
3. PERMIT HOLDERS PARKING ZONE IN LINE WITH TRAFFIC SIGNS MANUAL CHAPTER 5.
4. NO WORKS WILL BE COMPLETED OUTSIDE OF THE WORKS EXTENT BOUNDARY EXCEPT CHANGES TO THE LINE MARKING IN ORDER TO ESTABLISH THE PARKING PERMIT HOLDERS ZONE.

LEGEND

--- HIGHWAY WORKS EXTENT BOUNDARY

P03 STAGE 4 (S4) ISSUE	03.04.20	JS	JE	
P02 STAGE 3 (S4) KCC ISSUE	15.03.19	MG	JE	
P01 STAGE 3 (S4) CLIENT ISSUE	07.03.19	MG	JE	
Rev	Description	Date	Dm	Ch'd

STAGE 4 (S4)

Status of drawing

**BUROHAPPOLD
ENGINEERING**

Camden Mill
Lower Bristol Road
Bath BA2 3DQ
UK

Tel: +44 (0)1225 320600
Fax: +44 (0)870 787 4148
Email: 045771@burohappold.com
Web: www.burohappold.com

Architect ACME
Project FOLKESTONE SEAFRONT DEVELOPMENT
Drg Title LOWER SANDGATE ROAD
S278 WORKS
CONTROLLED PARKING ZONE

Scales@A1 1:250	Job No. 045771
Drawn by D.GROVER	Date MARCH 2019
Checked by J.EDWARDS	Rev P03

Drawing No. 045771-BHE-20-T00-DR-C-2105

10 5 0 10 20
SCALE BEFORE REDUCTION
1:250