





003.1 Existing Ground Floor Plan

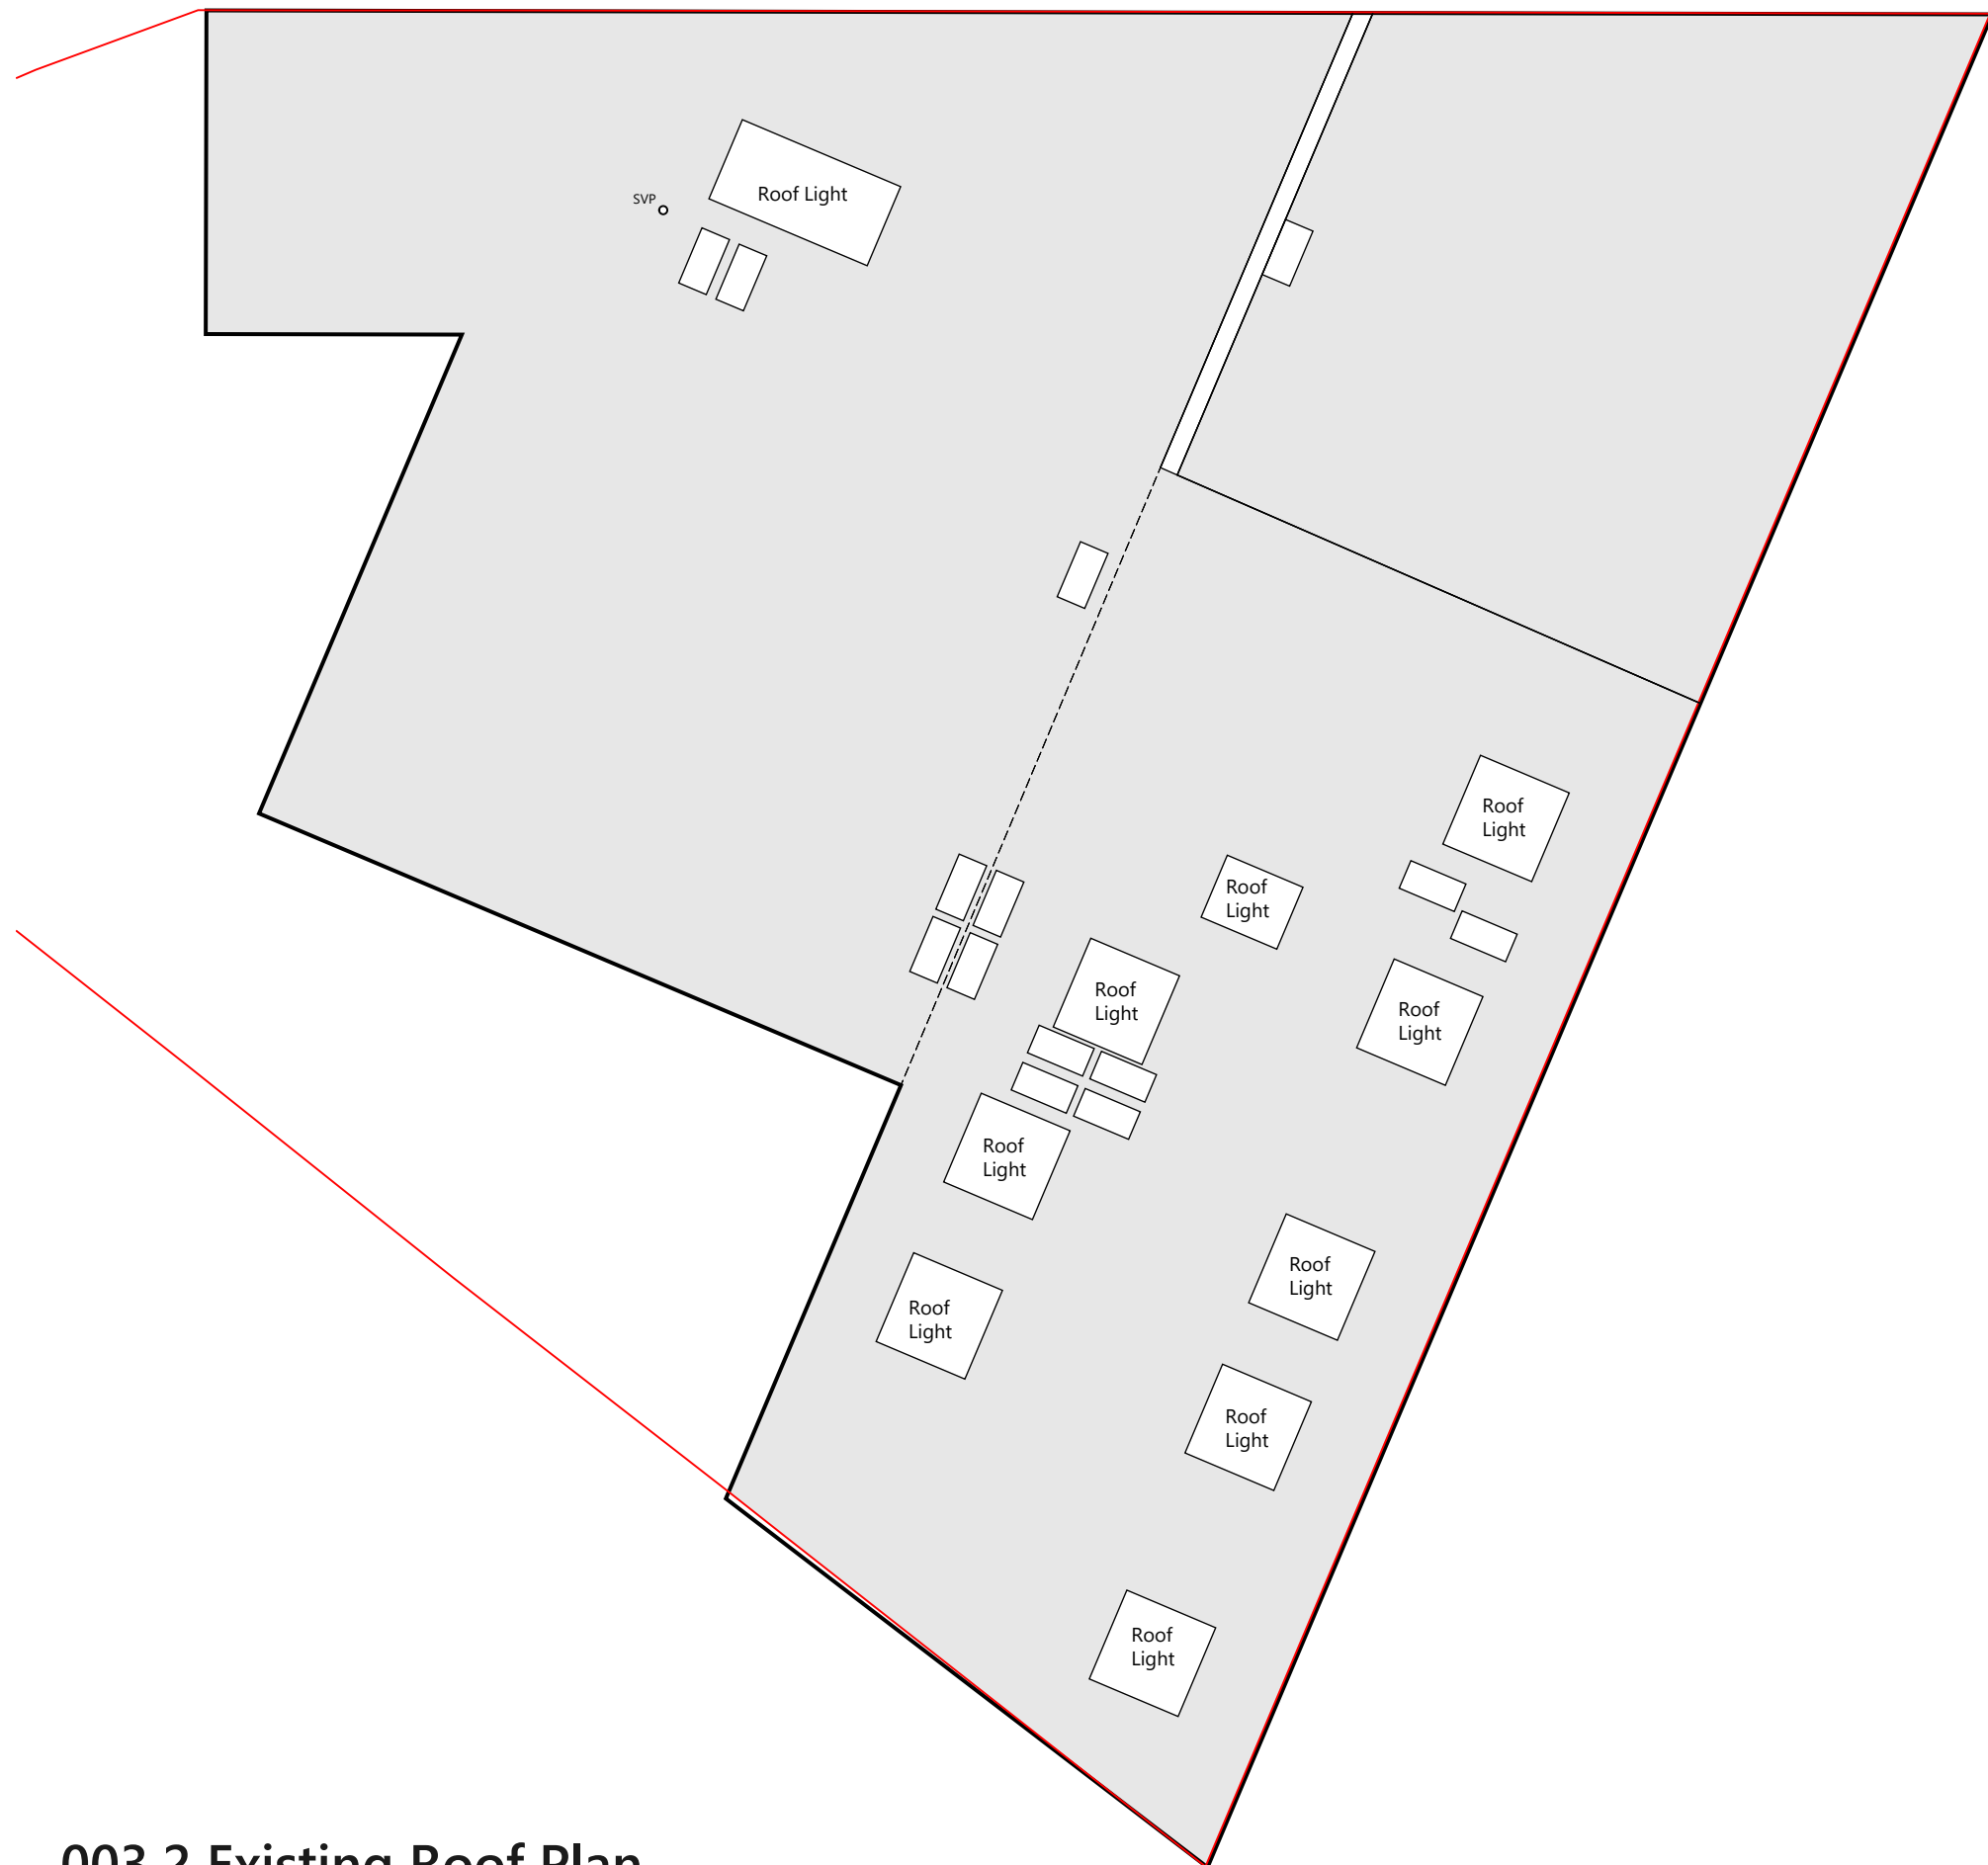


003.2 Existing Roof Plan

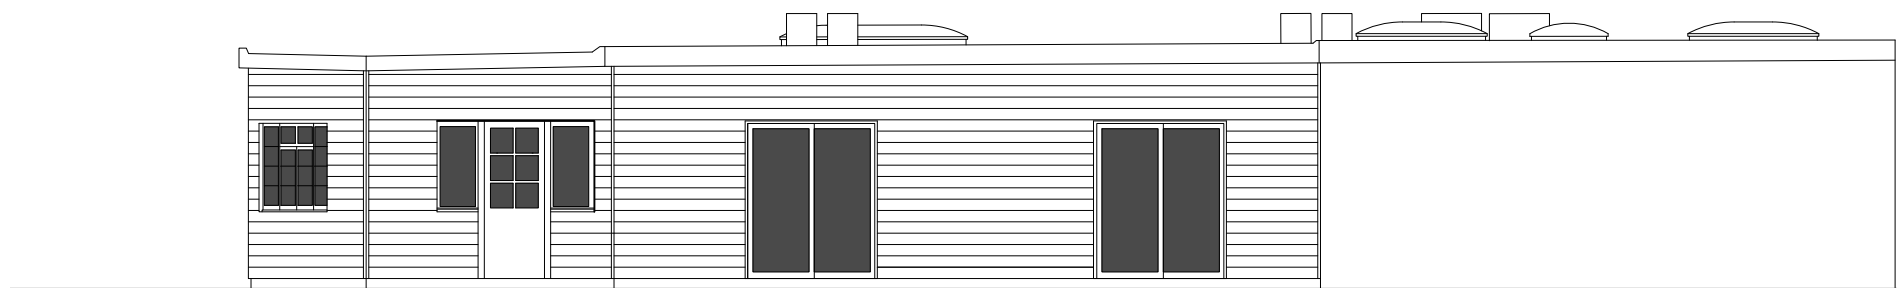


003.3 Existing South Elevation



003.4 Existing West Elevation

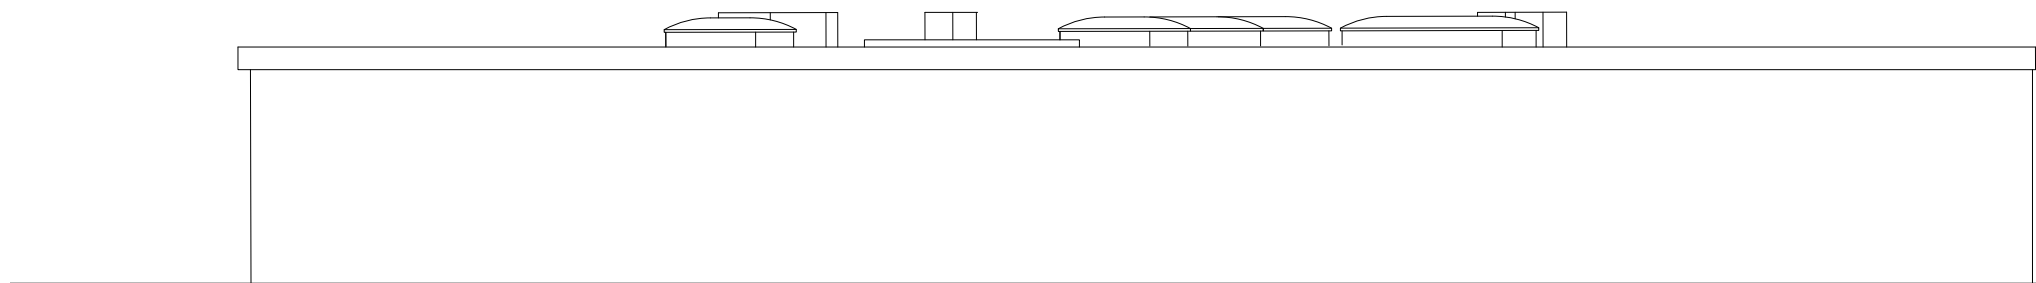

003.5 Existing North Elevation

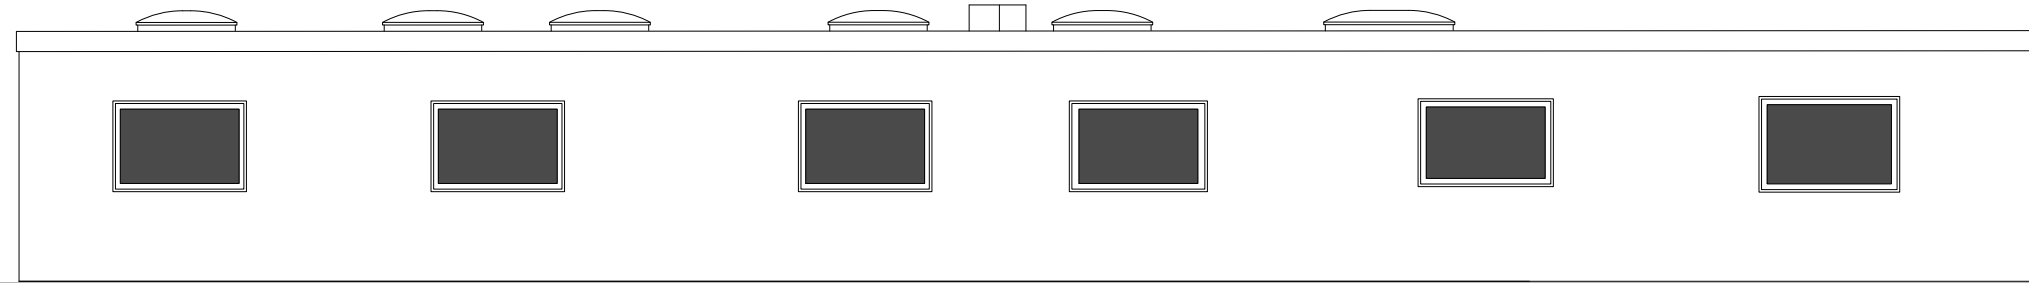

003.6 Existing East Elevation

All dimensions are to be checked on site. any discrepancies are to be verified with the architect before proceeding with the works. All dimensions indicated are structural unless stated otherwise.

Do not scale off drawings. figured dimensions to be worked to in all cases. Where items are covered by drawings of a different scale the larger scale drawings are to be worked to.

This drawing is to be read in conjunction with all other general arrangement drawings, details and specifications.

All works to comply with the requirements of building regulations 1991 and subsequent amendments.

© 2020 Veritas Architectural - The document copyright and any design right therein are the property of Veritas Architectural, unless otherwise specified on the document. The information contained here within shall not be used, copied or transmitted to a third party without the written consent of Veritas Architectural.

Copyright Acknowledgement

Rev.	Date	Author / Notes
A	01/06/21	SS - Elevations added and more detail to plan

Veritas Architectural
Suite 3.2 | Castle Street | Canterbury | Kent | CT1 2PX
T: 01622 616101 | E: mail@veritas-ar.uk | W: www.veritas-ar.uk

Drawing Type
PLANNING

Project
Change Of Use
Brighter Homes, Folly Road, Folkestone,
CT20 1PW

Client
MJ Real Estate

Drawing Title
Plans and Elevations as Existing

Scales
1:100

Size
A1

By
SMS

Date
14/05/21

1:100
METERS
0 1 2 3 4 5

Project No. Stage Drawing No. Revision
21012 P 003 A

