



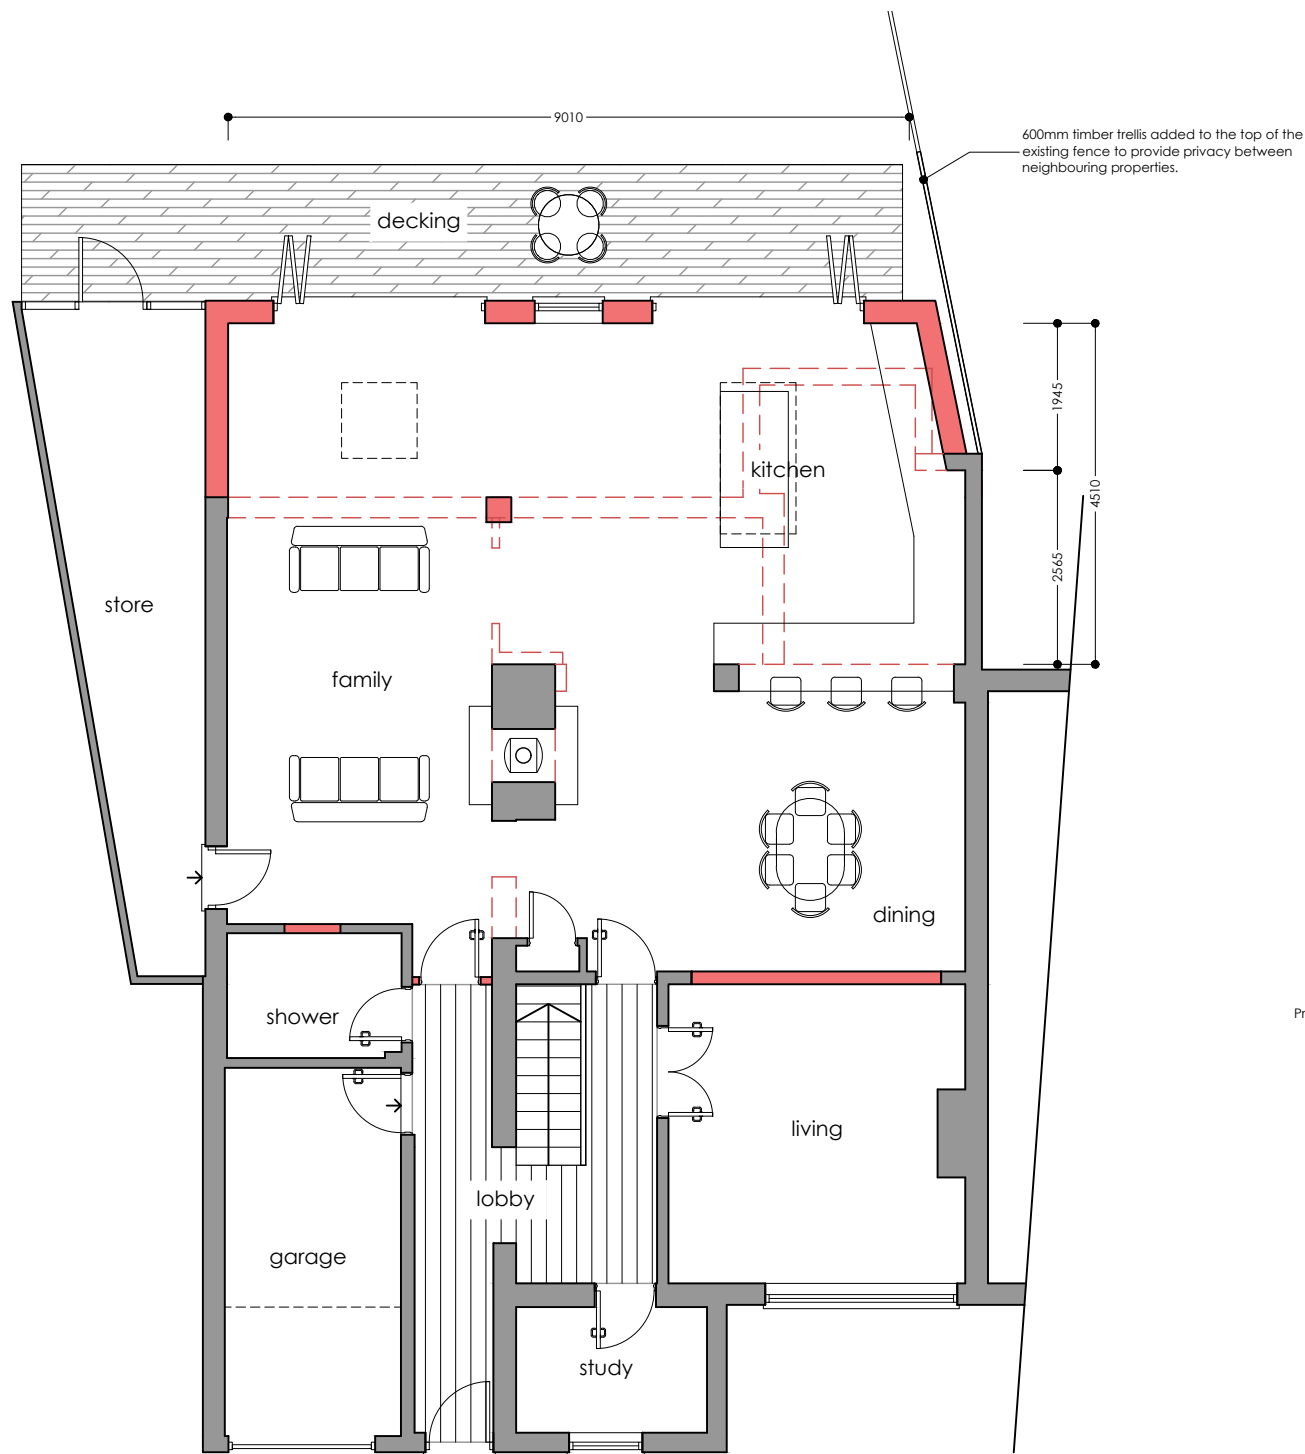

ground

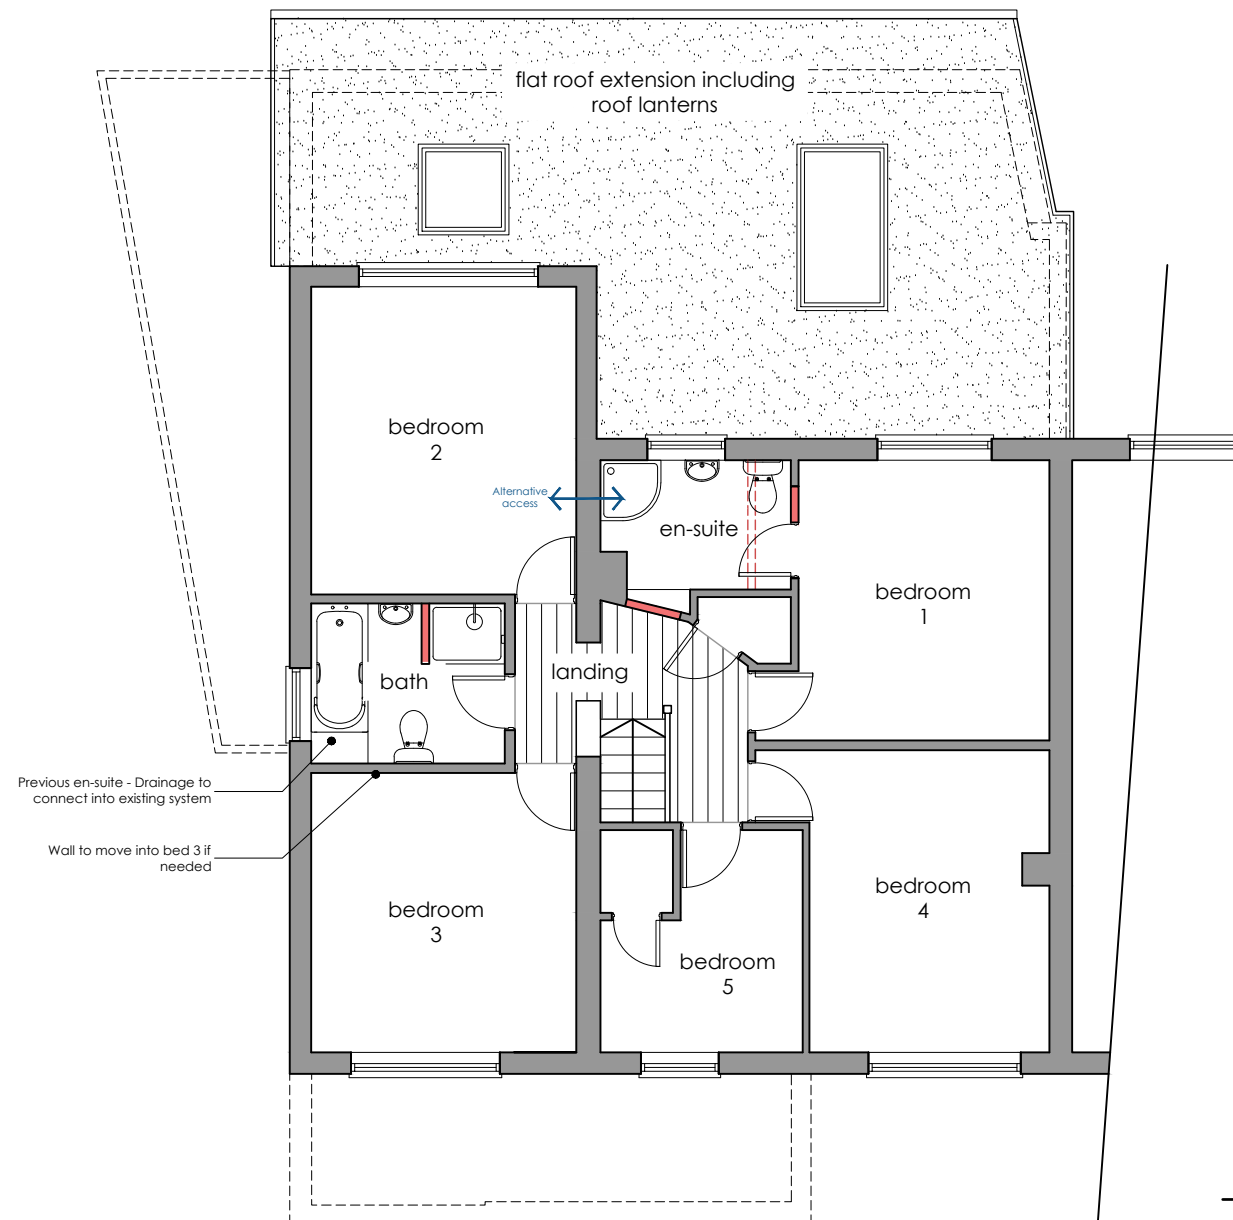

first

Key:


Existing structure

Proposed brickwork

Walls to be demolished

Copyright, design rights or other intellectual property rights in this drawing remain the property of the author. The plans and information contained within are supplied on the express condition that they are not used in connection with the production of any building components nor the design, erection or construction of any building unless with the permission of the author. The plans may not be copied nor used, disclosed nor passed to any third party for any other purpose without the express consent of the author.

Do not scale working dimensions from this drawing, with all dimensions to be checked and verified on site.

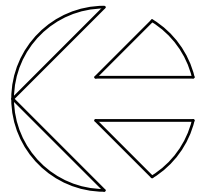

Project Title

Mr & Mrs Slade  
8 Park Farm Road,  
Folkestone  
Kent  
CT19 5ES

Drawing Title

PLANNING APPLICATION  
Proposed floor plans

Scale

1:100 @ A3

Drawing No.  
092/06

Revision.  
E

FOR INFORMATION



E July 21 SH Updated inline with planners comments  
D July 21 SH Updated inline with clients comments  
C July 21 SH Updated inline with clients comments  
B June 21 SH Updated inline with clients comments  
A May 21 SH Issued for information