


Do not scale this drawing Architects to be informed of all discrepancies in dimensions Contractor to check all dimensions on site © This drawing is copyright		
Revision	Date / Details	Revised by
P1	19/11/2020 First Issue.	PA
P2	14/01/2021 Flue Extraction - Change of size	PA
P3	04/05/2021 Dining Hall Roof - Reinstated in slate along with 4no conservation roof lights on each side. Entrance Door - Revised to timber french doors with sidelights. End Gable - Detail of barge board added.	PA
P4	30/07/2021 End Gable - Revised detail of barge board. Entrance Door - Revised to existing door. Courtyard - Detail of railings and gates added. Flue Extraction - Change of height and cladding.	PA




○ Proposed Manor Road Elevation
Scale: 1:100



○ Proposed South Elevation
Scale: 1:100

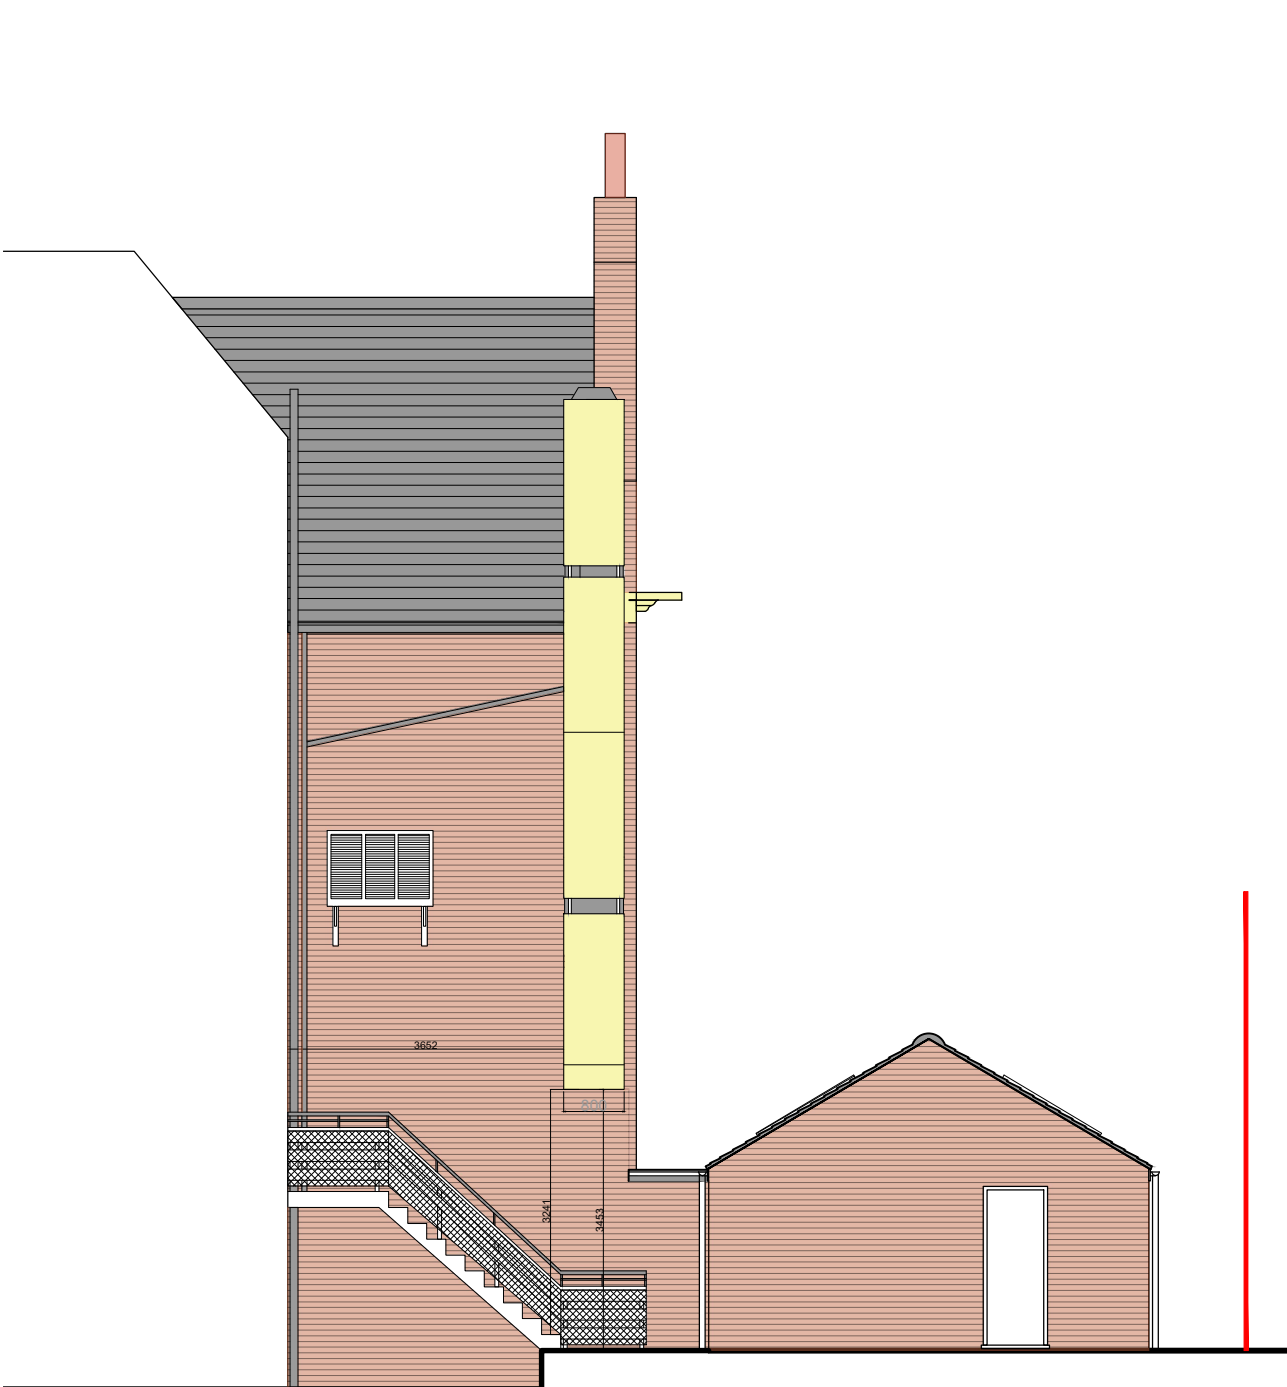

○ Proposed West Elevation
Scale: 1:100

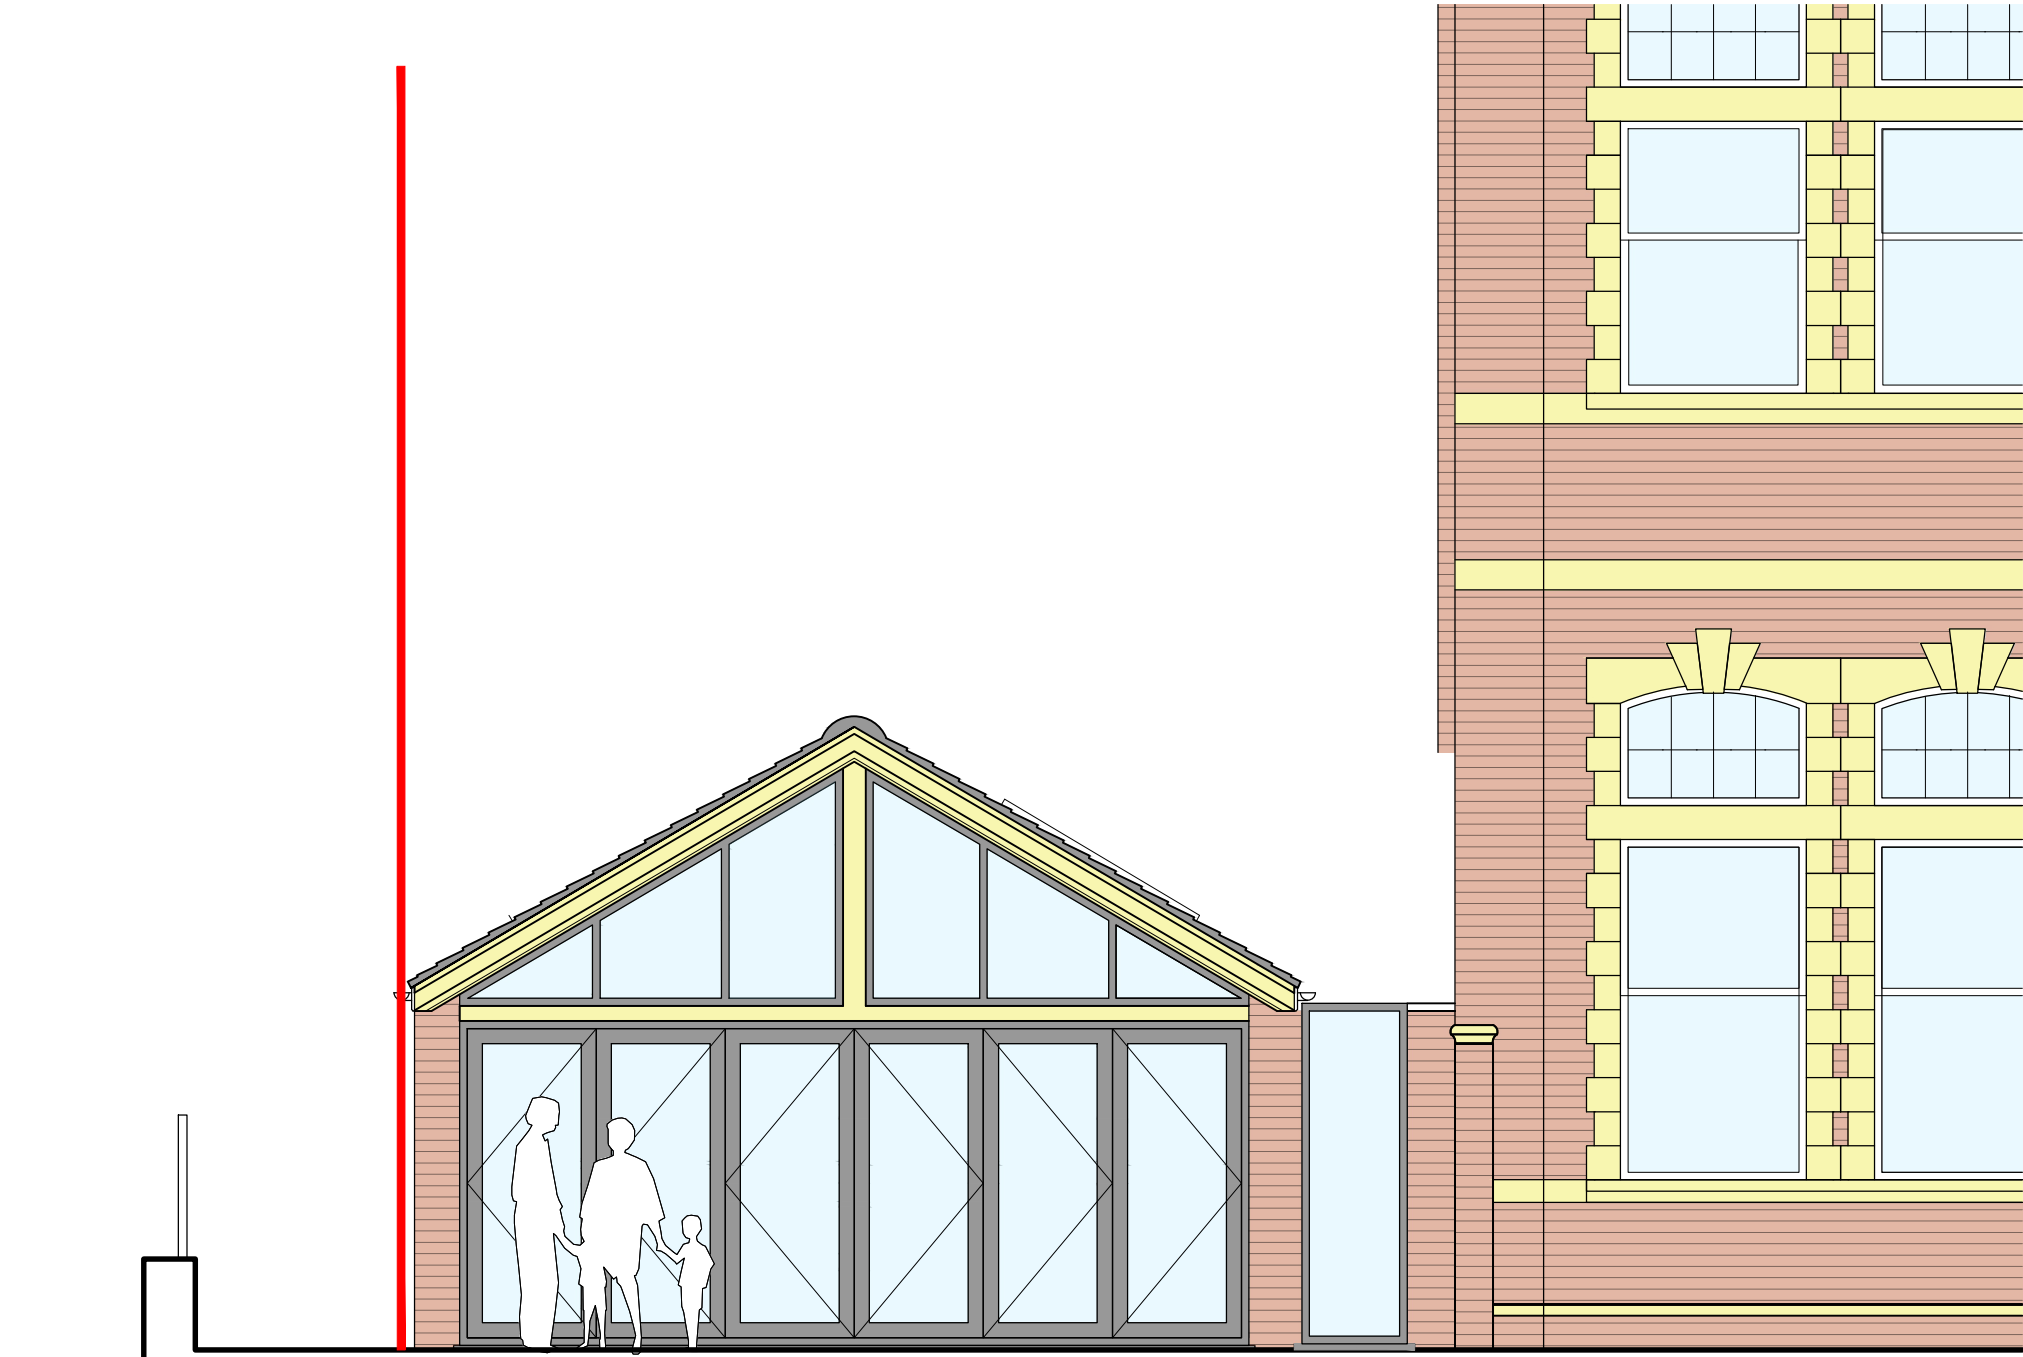

○ Proposed Garage (Front) Elevation
Scale: 1:50

Proposed Elevations



CLARCHITECTS Unit 6, Triumph Park, Ross Way, Folkestone, Kent, CT20 8TX website: www.clarchitects.co.uk tel : 01303 647233 email : info@clarchitects.co.uk			
Project Title 134 Sandgate Road, Folkestone CT20 2BX			
Drawing Title Proposed Elevations		Scale VARIES @ A1	
Drawn PA	Status Planning	Checked	Date NOV 2020
Dwg No	PL06		Rev No P4