


General notes


Subject to all statutory approvals.
Dimensions in millimetres unless stated otherwise.
Dimensions govern. Do not scale off drawing. All dimensions to be verified on site before proceeding.
All discrepancies to be notified in writing to the client and to Profile Architects Ltd.
All perspective views are indicative for illustrative purposes only

© Profile Architects Ltd 2022

--- APPLICATION SITE

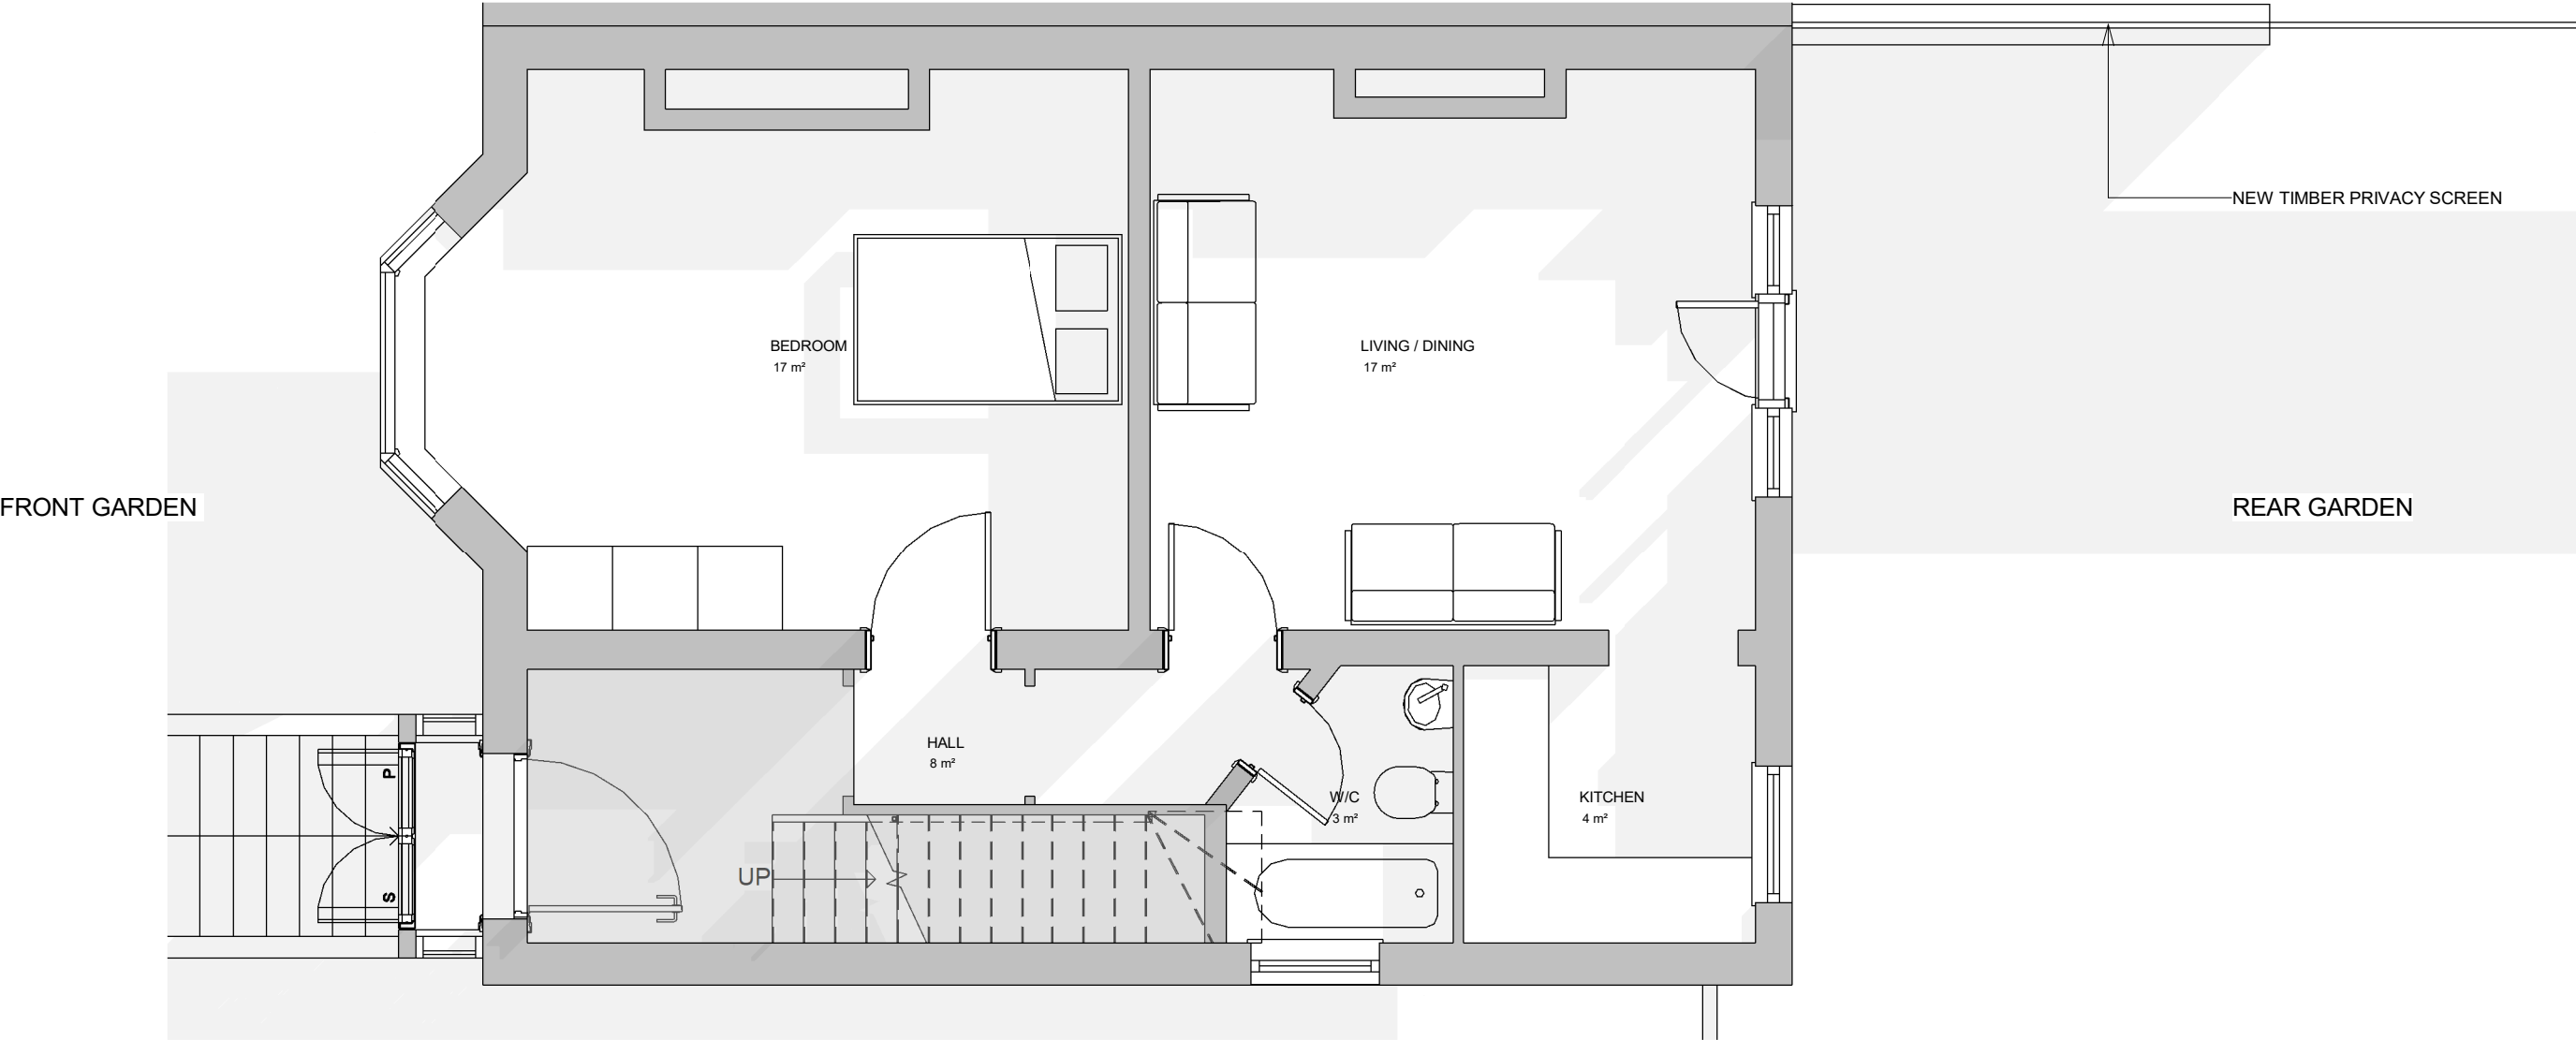

PROPOSED

 

drawing number	P2011	client	Dale Crosby	drawing title	Ground Floor Plan (Proposed)	contact	Profile Architects Ltd F1b Glassworks, Mill Bay, Folkestone CT20 1JG studio@profilearchitects.com 01303 767200	PROFILE profilearchitects.com
revision	00 - 29.04.2022	project title	37 Stade Street, Hythe	scale	1:50 @ A3	telephone		