




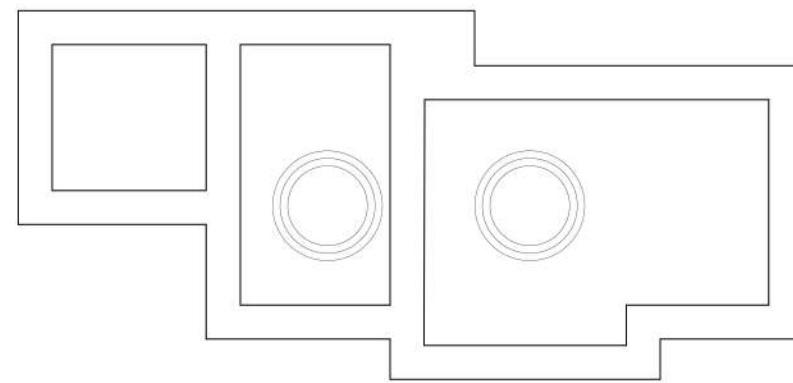


Existing Plan (Roof Level) - Scale 1:20

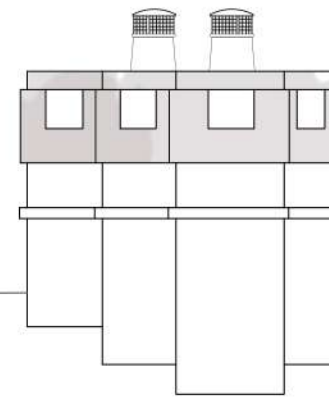


Existing South West Elevation - 1:50

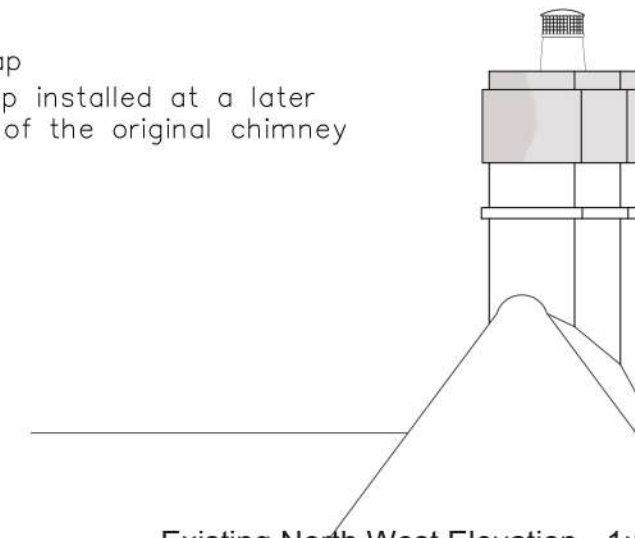

Existing North West Elevation - 1:50

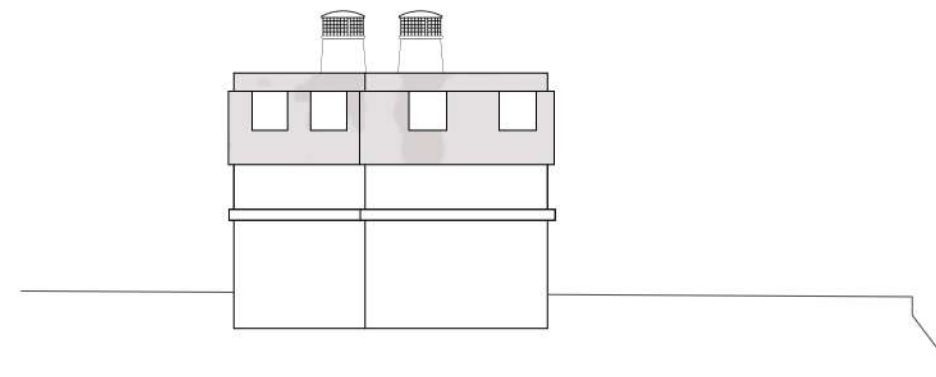

Existing South East Elevation - 1:50

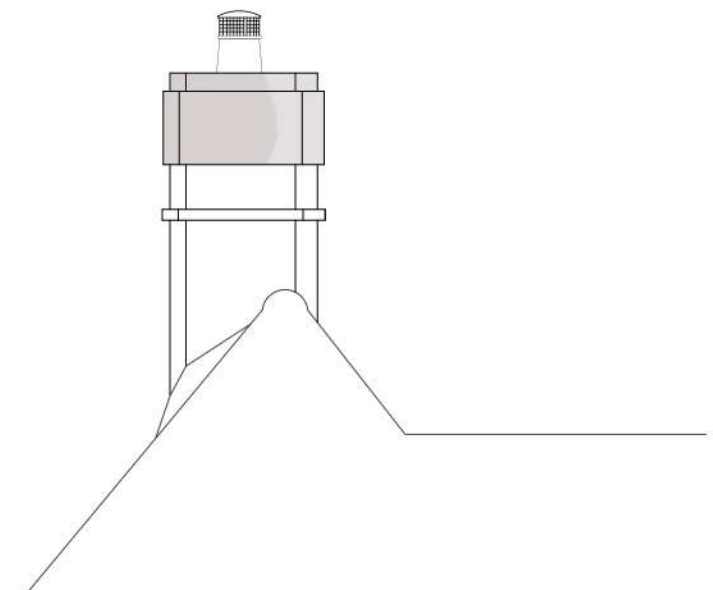

Existing North East Elevation - 1:50



1:20 Scale Bar



- Denotes existing brickwork to be carefully removed and rebuilt with new heritage chimney pots



1:50 Scale Bar

Jane Elizabeth Architects

RIBA No.092164E

PLANNING - DESIGN - SURVEYING

janeelizabetharchitects@gmail.com

Telephone: 01622 884373

PROPOSED INTERNAL ALTERATION, NEW GUTTER, REPAIR OF FRONT GARDEN
WALL & CHIMNEY RESTORATION/ NEW POTS
BUTTS FARMHOUSE
STELLING MINNIS
KENT. CT4 6AU

Client : Mr & Mrs N. Fry

Drawing Title: Existing Chimney/ Pots

Scale: 1:20/ 50

Date: May 2022

Dwg No: 07.22.12