



EXISTING SOUTH-EAST ELEVATION - 1:50

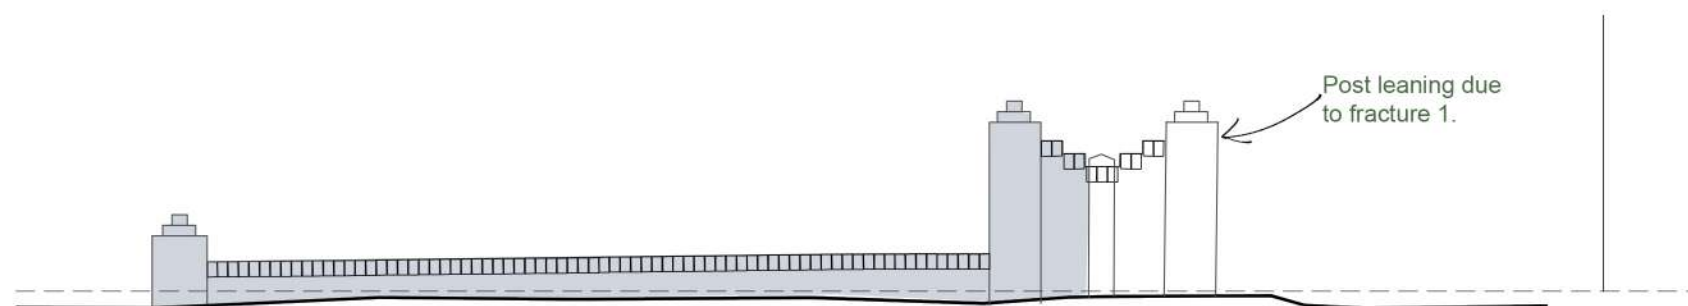

EXISTING SOUTH-WEST ELEVATION - 1:50

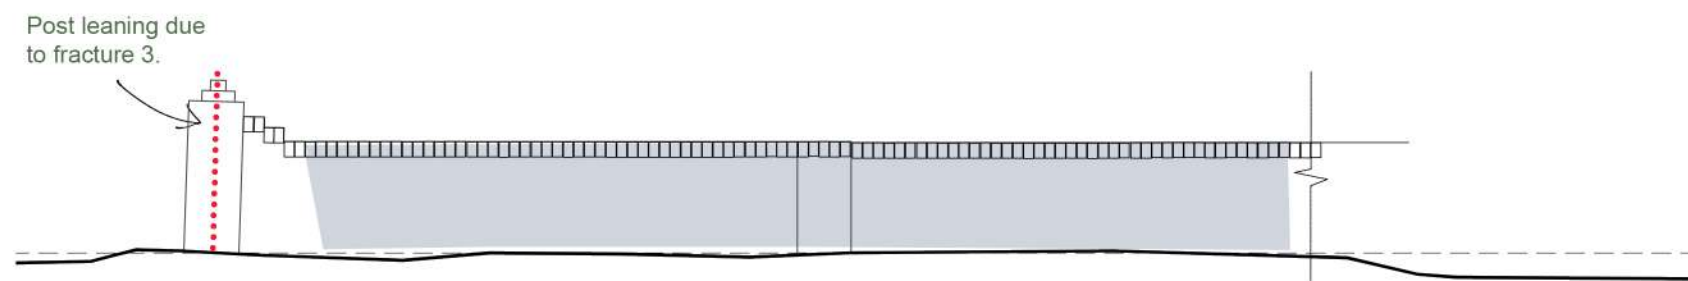

EXISTING NORTH-EAST ELEVATION - 1:50



1:50 Scale Bar




Denotes existing brick work which is leaning towards the garden




Brickwork wall assumed in reasonable state and repair with raking out existing mortar and repointed with a lime mortar mix.



Possible structural post and rebuild of brickwork posts

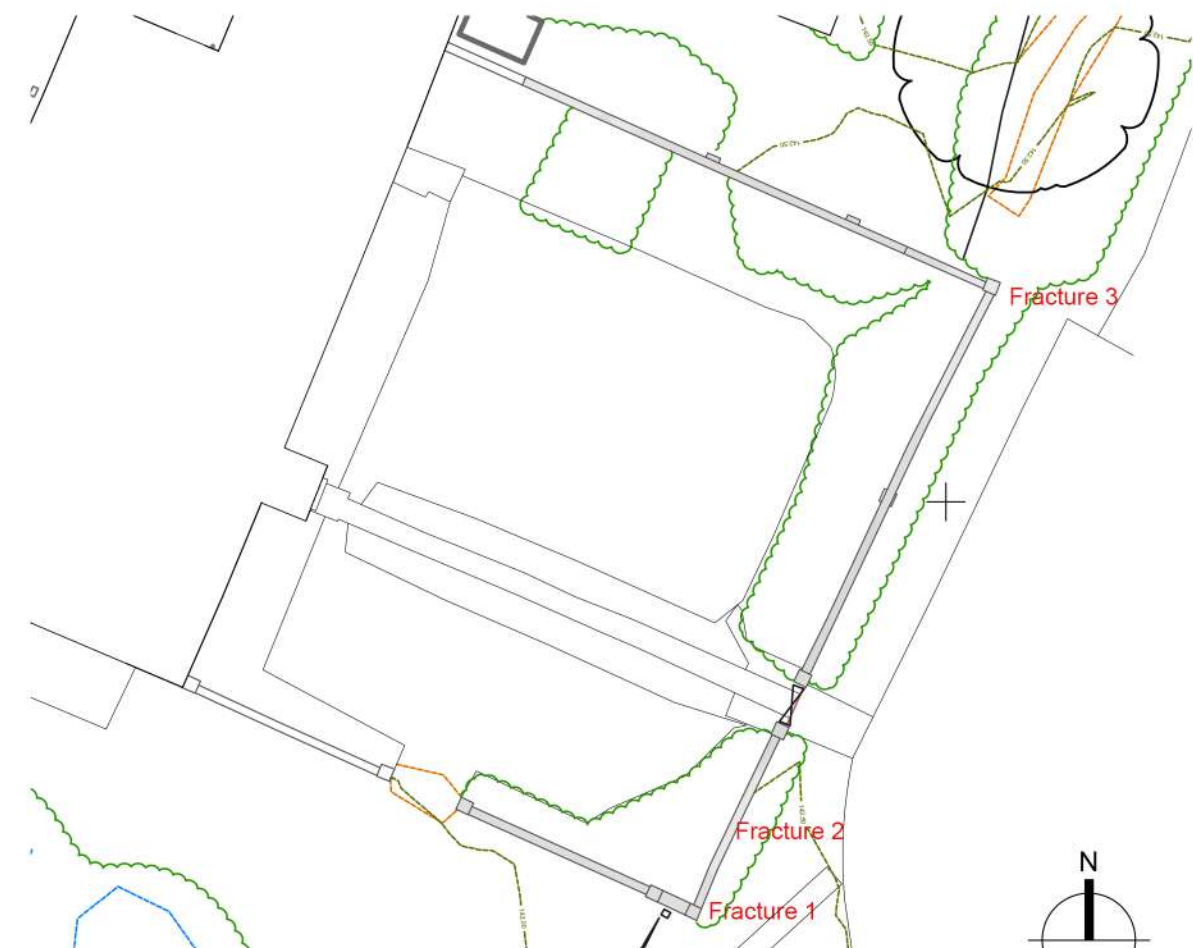

EXISTING BLOCK PLAN - 1:200

 

SCALE BAR 1:200

Jane Elizabeth Architects

RIBA No.092164E

PLANNING - DESIGN - SURVEYING

janeelizabetharchitects@gmail.com

Telephone: 01622 884373

project

PROPOSED INTERNAL ALTERATION, NEW GUTTER, REPAIR OF FRONT GARDEN WALL & CHIMNEY RESTORATION/ NEW POTS
BUTTS FARMHOUSE
STELLING MINNIS
KENT
CT4 6AU

client

Mrs & Mrs N. Fry

scale

1:50/200 @ A3

drawn

date

May 2022

drawing no.

07.22.07