



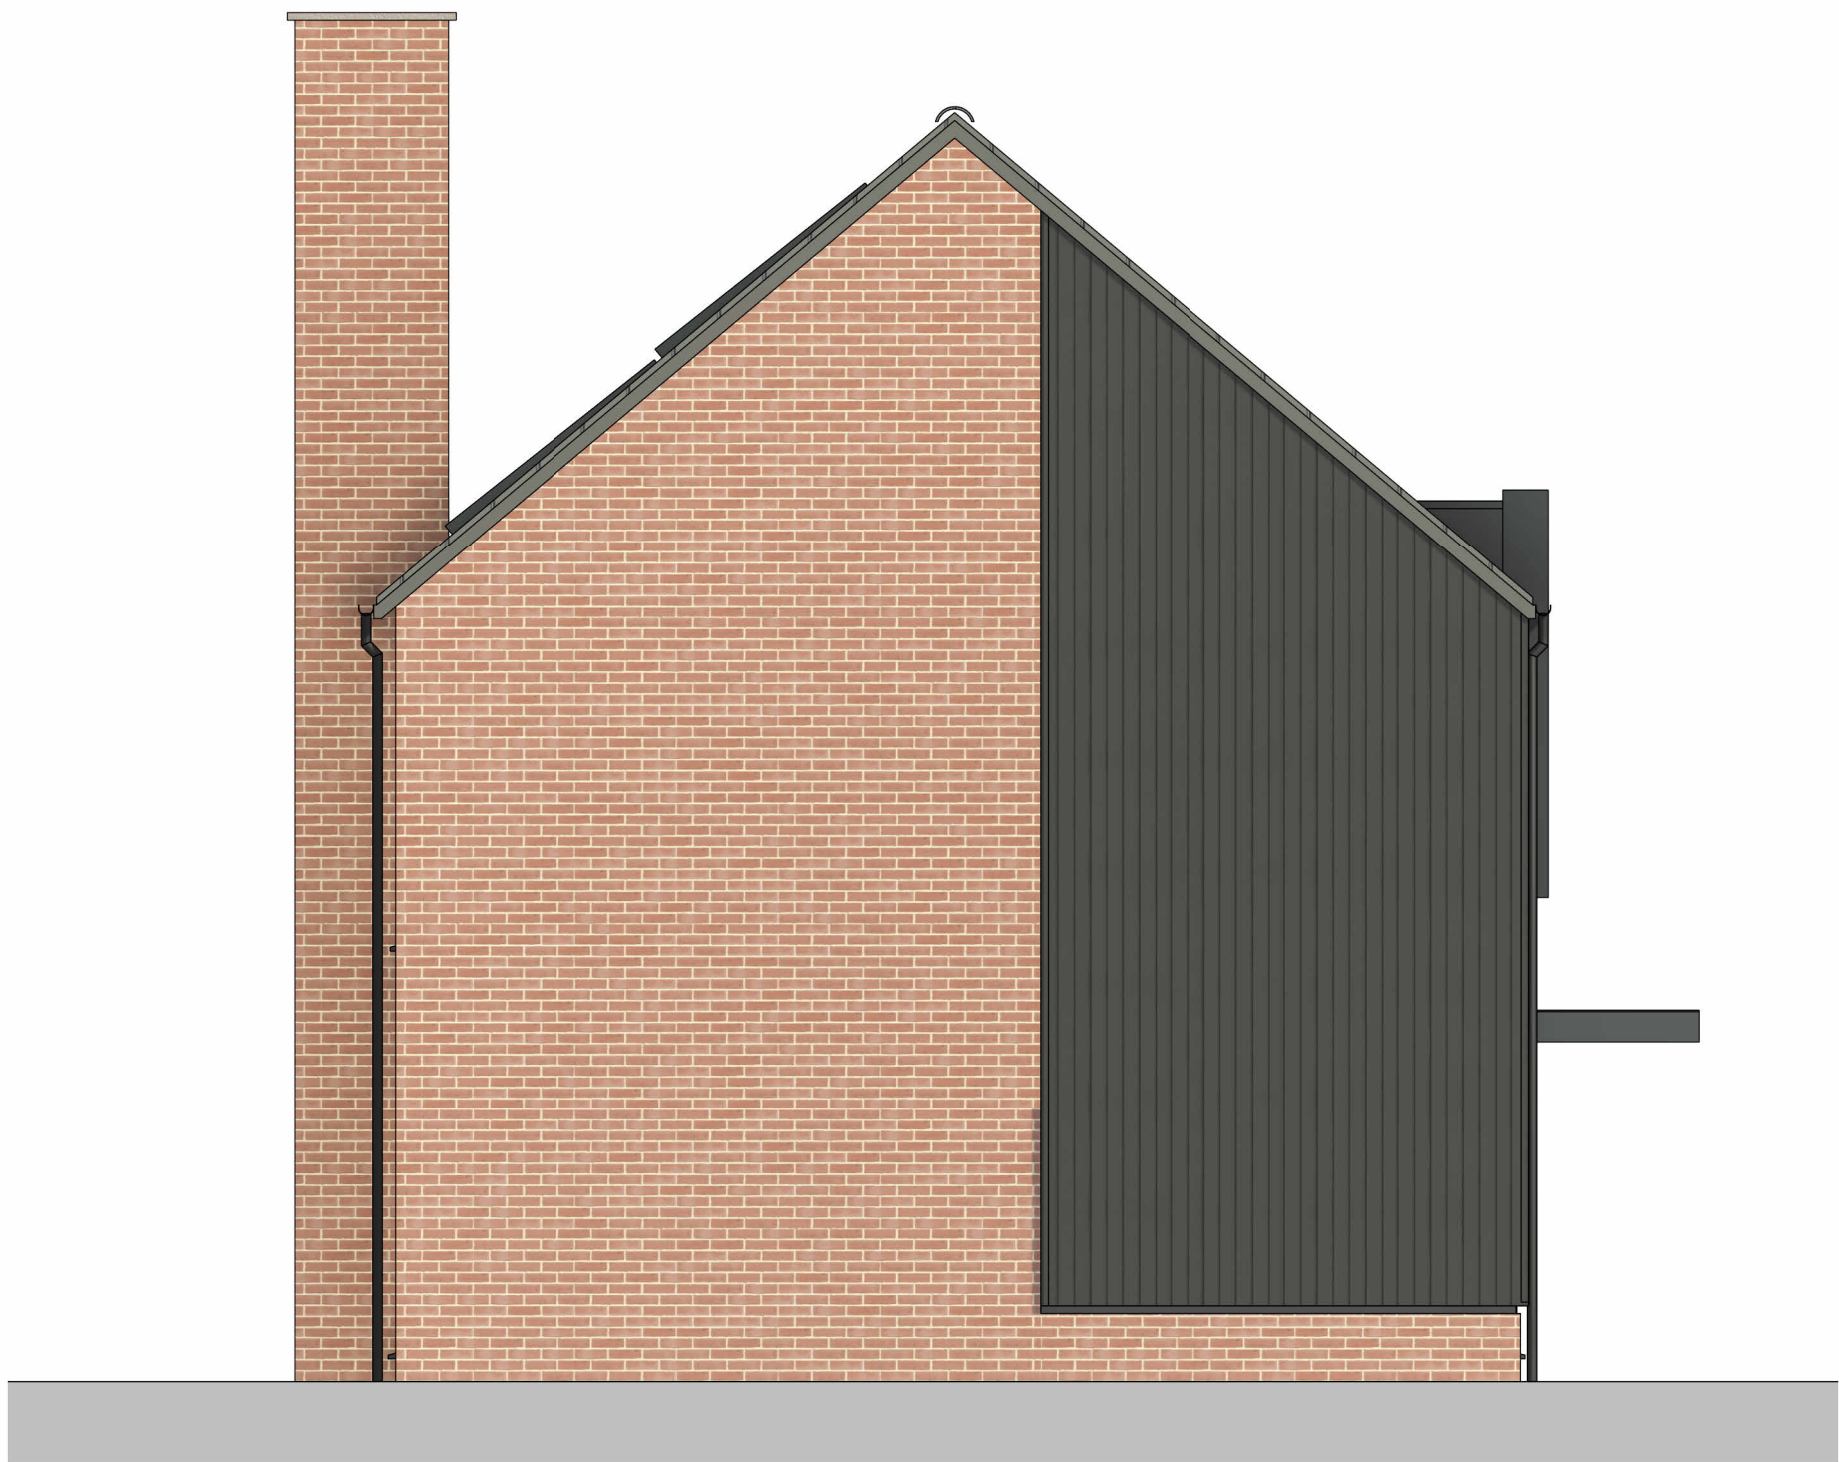

North Elevation
1 : 50

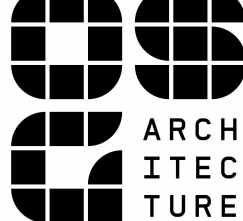

East Elevation
1 : 50

Rev By	Rev	Date	Description
			Wyseplan Building, Occupation Road, Wye, Ashford, Kent TN25 5EN 01233 812 146 www.osgarchitecture.com
Project Title. Proposed Residential Development at land at Duck Pond Farm, Stockham Lane, Selsted, CT15 7HU			
Plot 06			
Drawing Description. Proposed Elevations (Sheet 2 of 2)			
Scale (@ A1) 1 : 50		Date. JUN 2022	
Drawn By. BM		Checked By. DT	
Purpose. Planning			
Drawing No. 19-0716 - 29		Rev.	
Notes. - Drawing may be scaled for planning and land registry only, not for construction purposes. - The contractor is responsible for checking dimensions, tolerances and references. Report all discrepancies to OSG Architecture Limited before proceeding with the works. - Where an item is covered by drawings to different scales, the larger scale drawing is to be worked to. COPYRIGHT: OSG Architecture Limited own the copyright to this drawing. Their written consent must be obtained before this drawing is copied or used for any purpose other than the one in which it was supplied			