




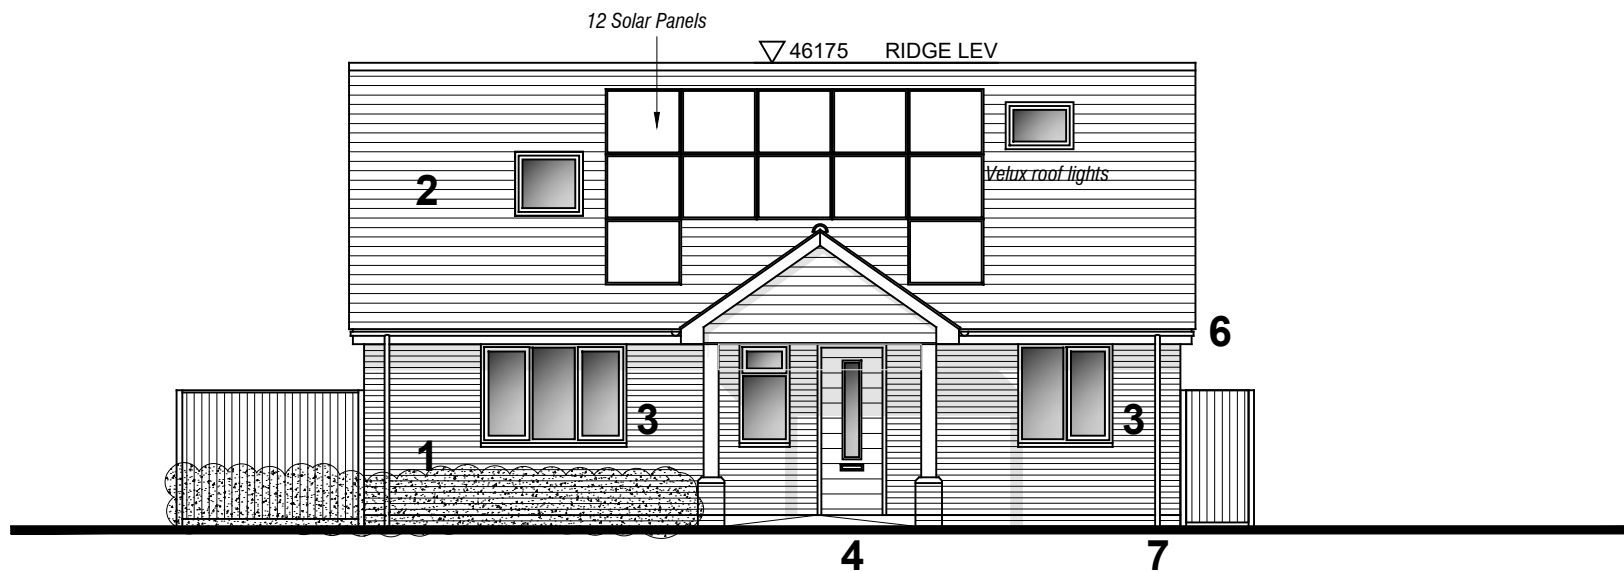

Proposed South Elevation

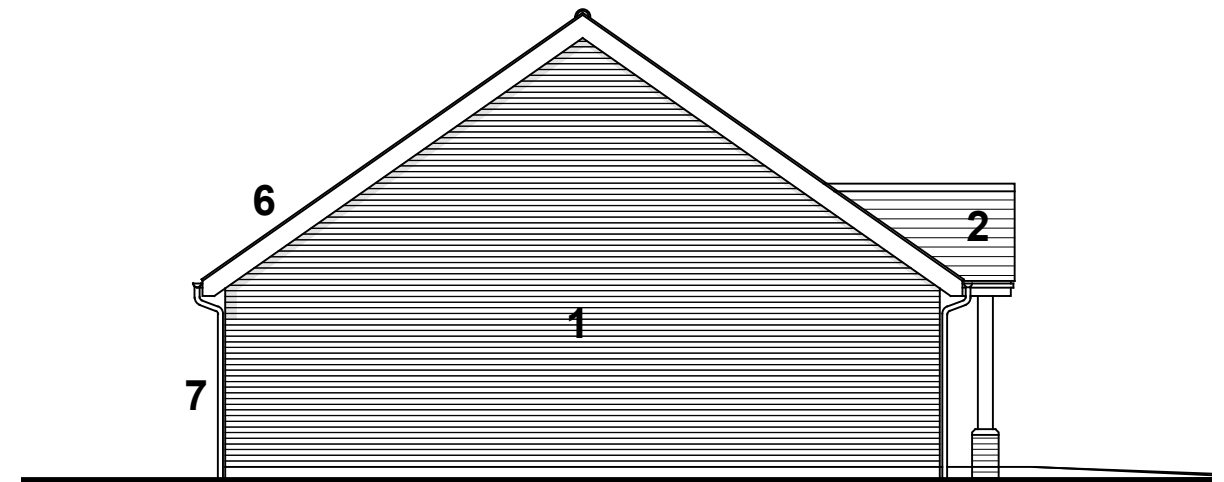


Proposed West Elevation

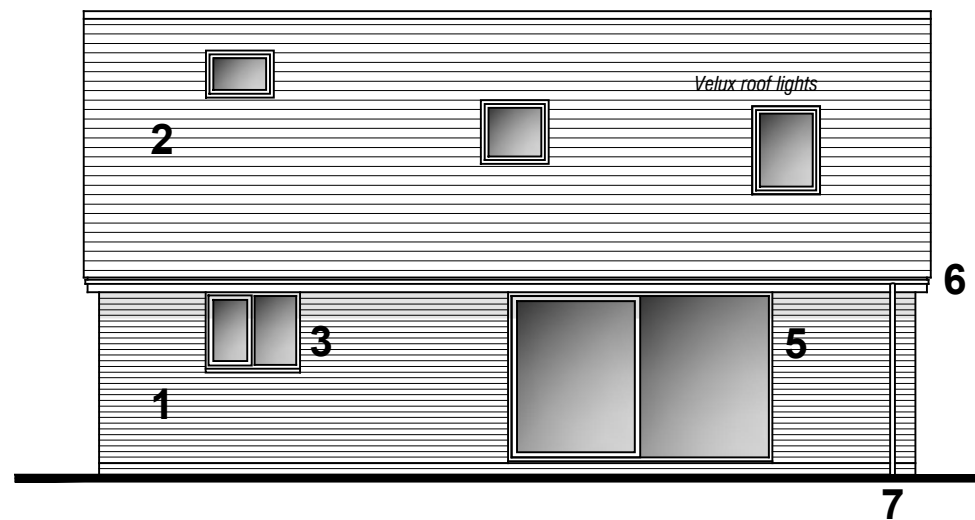

Proposed North Elevation

PROPOSED FINISHES SCHEDULE		
REF	ELEMENT	FINISH / MATERIAL
1	Face brick work	Wienerberger Facing bricks Thames Yellow Stretcher bond with troweled flush joints
2	Roof Tiles	Marley Modern roof tile Smooth Grey
3	Windows	UPVC Casement frames Anthracite finish
4	Doors	Composite front entrance door with glazed panel Anthracite finish
5	Sliding Doors	Aluminum Anthracite finish
6	Soffits, Fascias and Barge boards	UPVC Anthracite finish
7	Rain water goods	Anthracite UPVC
8	Drive block paving	Marshall's Driveline Priora Charcoal finish

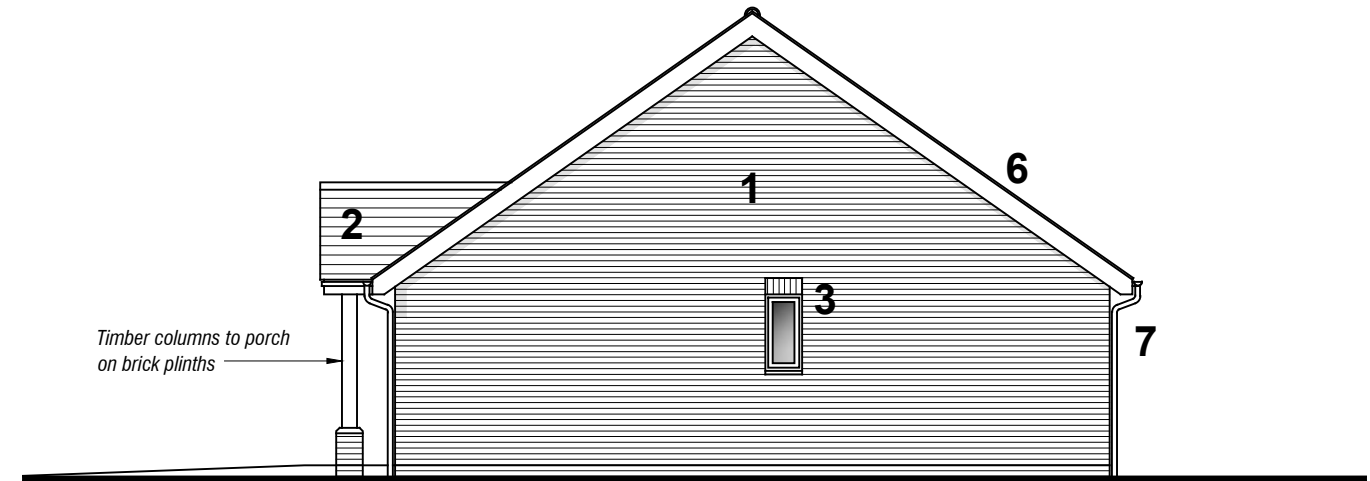

Proposed East Elevation



CDM 2015

To Comply with the CDM regulations 2015, the client will need to employ a principal designer and principal contractor to assist in the health and safety process and co-ordinate health and safety matters. Further advice with regards to the clients duties and the duties of the principal designer & principal contractor can be found on the Internet (such as CONIAC Industry Guidance & HSE website), or alternatively you should take advice from a suitably qualified Professional Consultant. This drawing, together with an asbestos survey or any other surveys and record drawings / information that the client has on the building or site such as service locations should be passed on to the contractor.

Arch-Tech UK Ltd does not extend to principal designer role, so the principal contractor will be responsible for developing health and safety file during construction and handing it over to the client as an as built health and safety file upon practical completion of the building or works there to.

Revisions

A	MATERIALS SCHEDULE UPDATED ELEVATION NOW SOWN WITH SOLAR PANELS
---	---

26.10.2022

Project
PROPOSED BUNGALOW
LAND ADJACENT 49 ENBROOK VALLEY SANDGATE CT20 3NA

Client
DONALD AND FULLER DEVELOPMENTS LIMITED

Title
PROPOSED ELEVATIONS

Scale
1:100

Date
13.12.2021

Drawn by
SG Bourne

PLANNING



Project Number Drawing Number Revision

21-26

03

A

A3