





Proposed Ground Site Plan

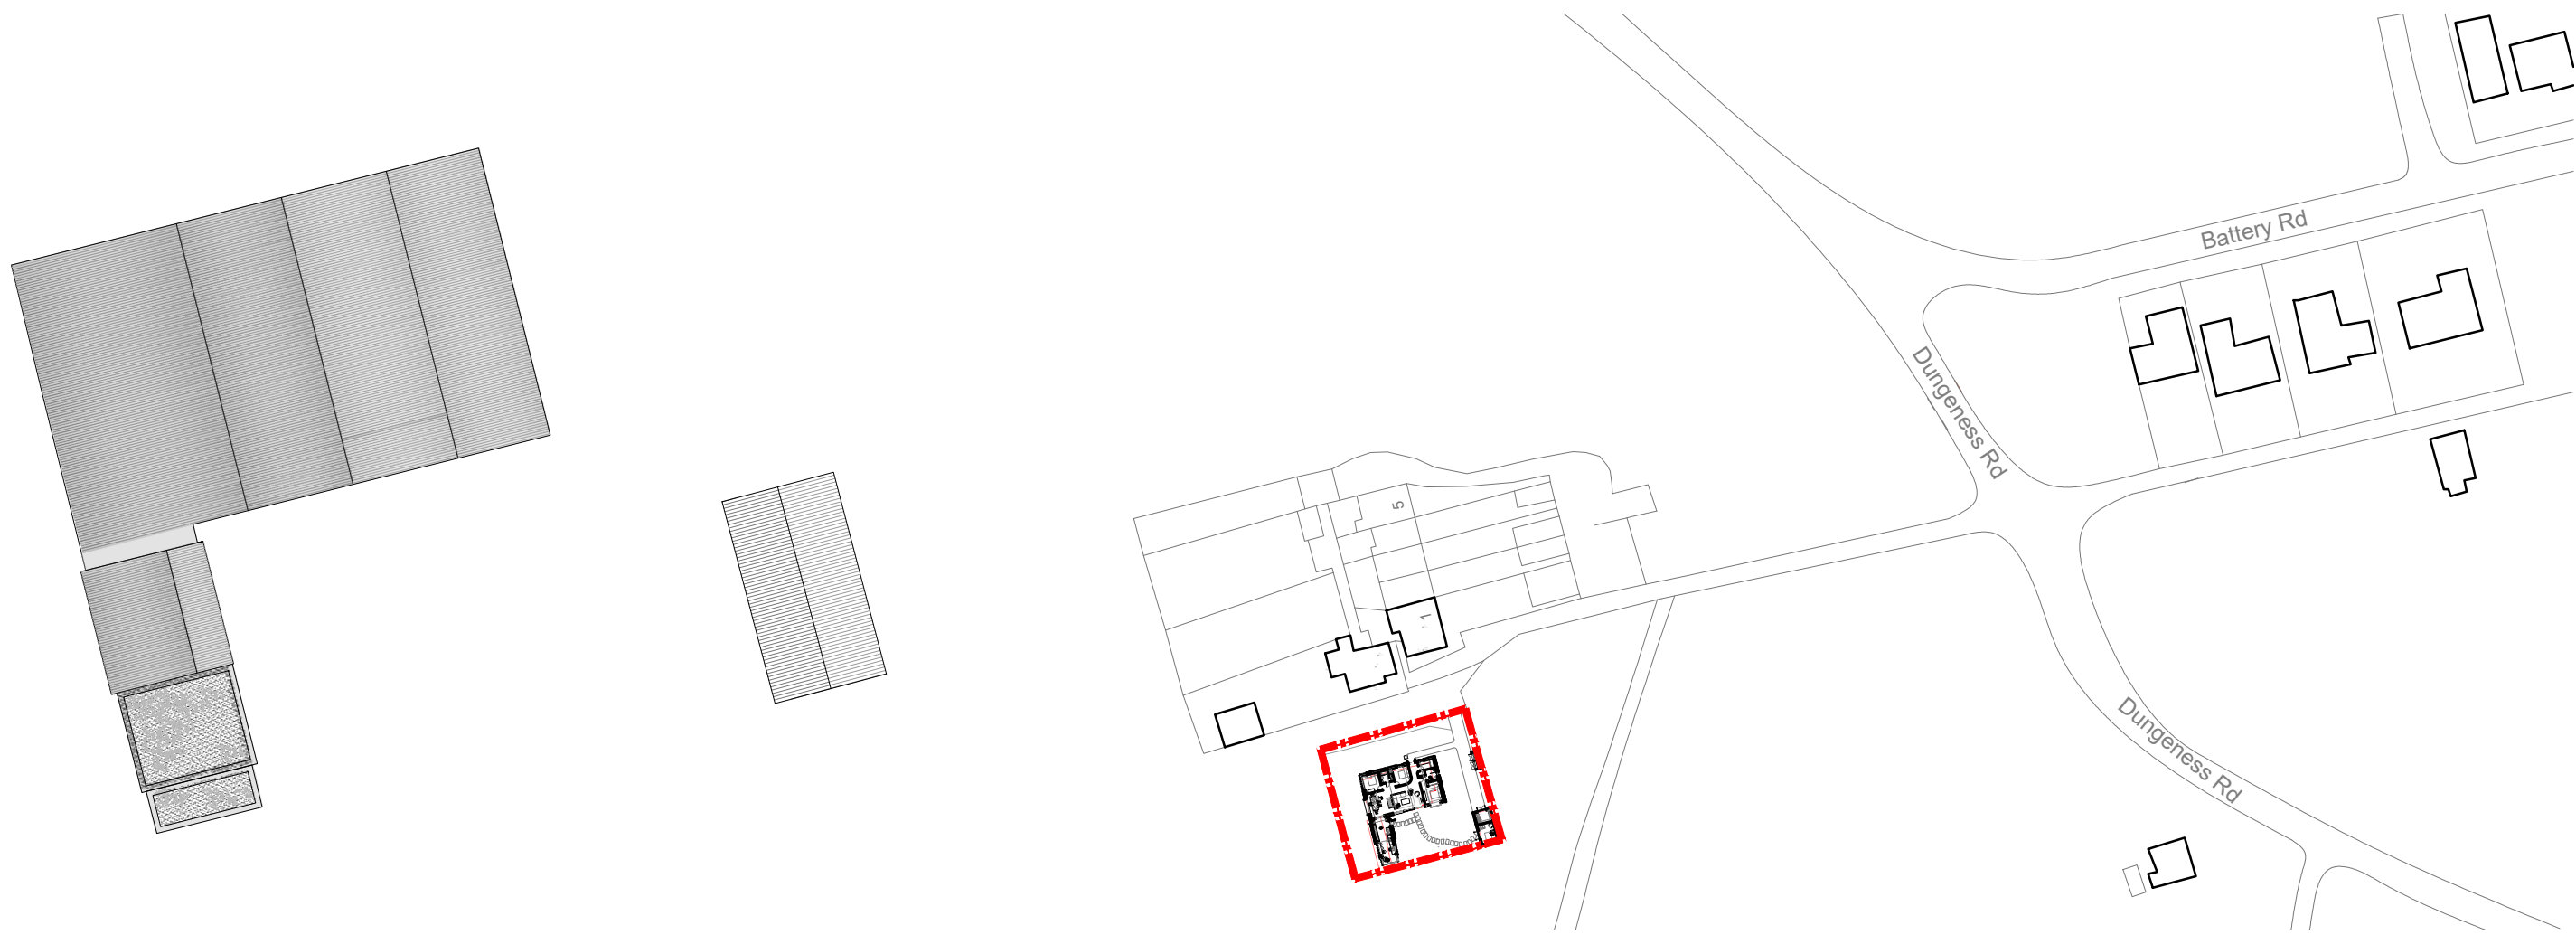


Roof Plan
1:200


Site Location Plan
1:1250

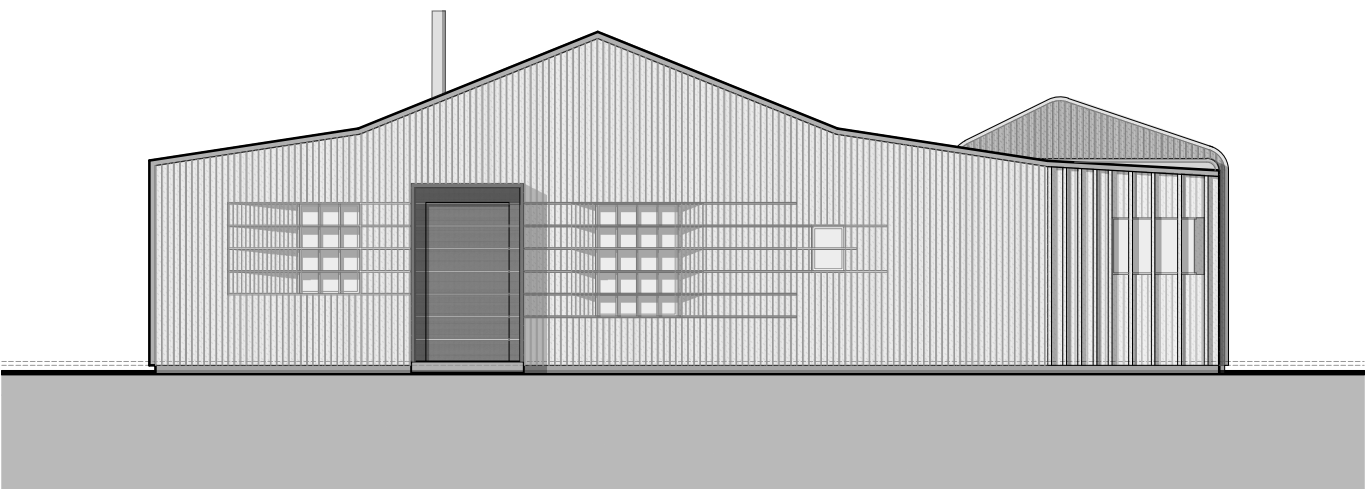


North Elevation

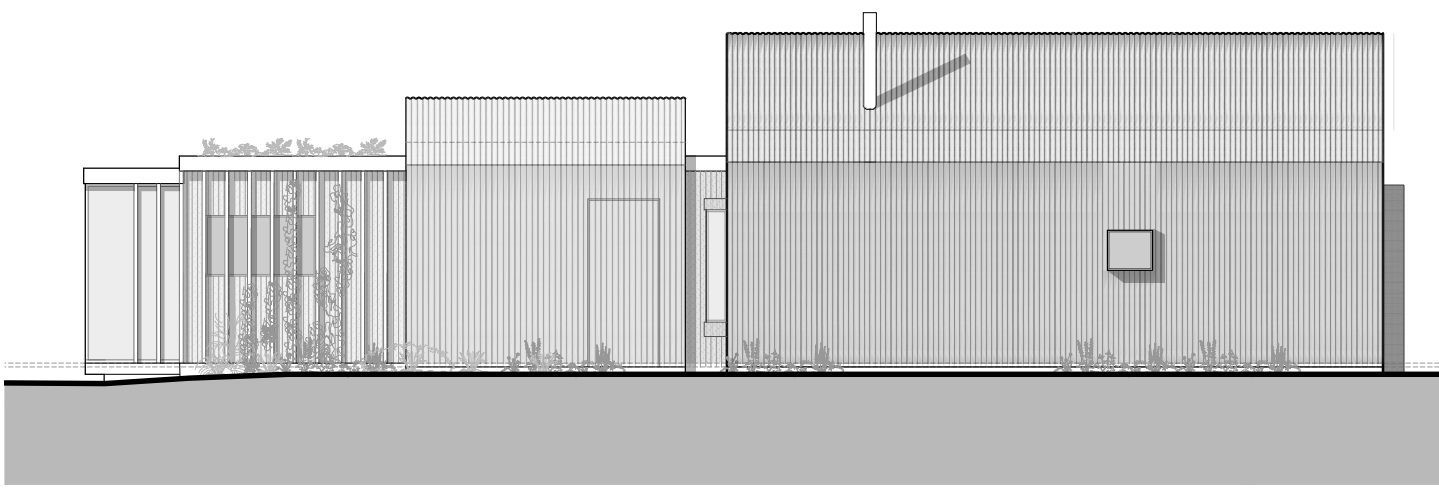


East Elevation

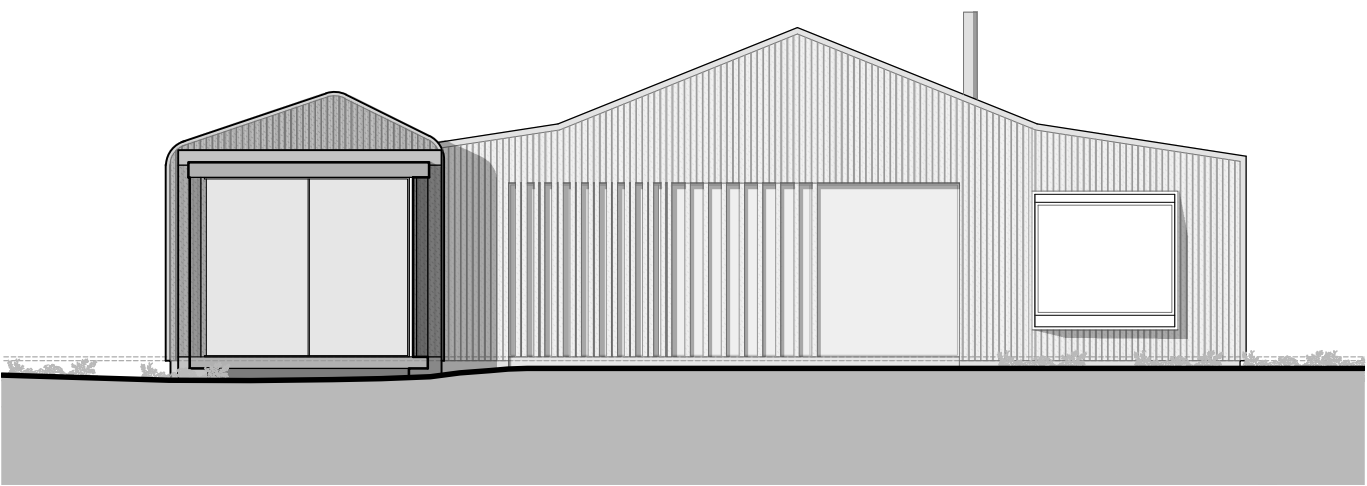


South Elevation

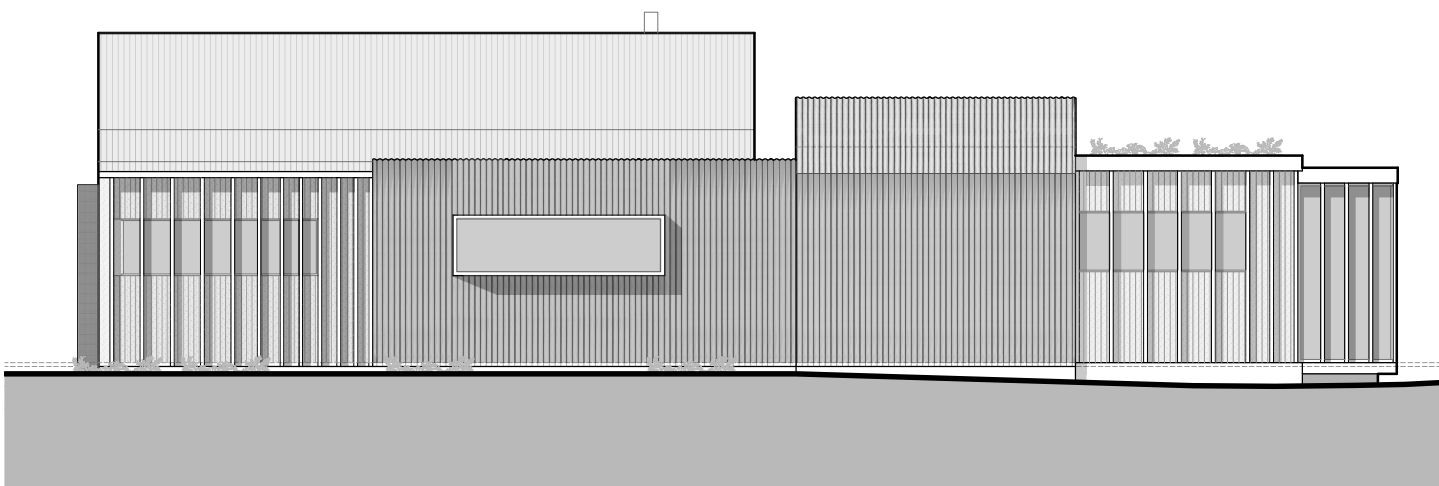


West Elevation

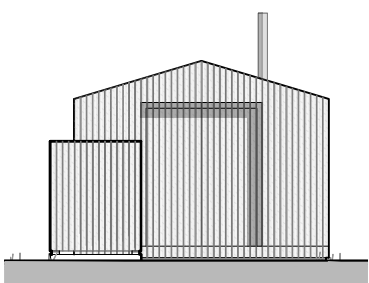


North Elevation

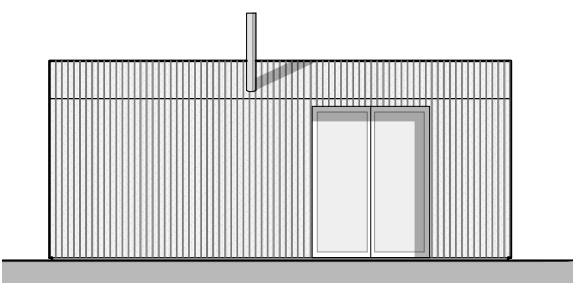


West Elevation

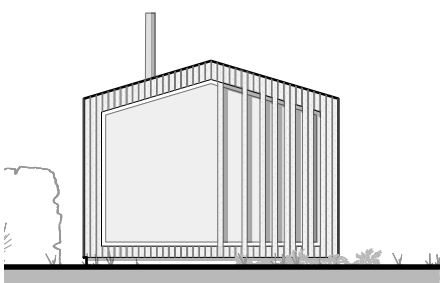

South Elevation

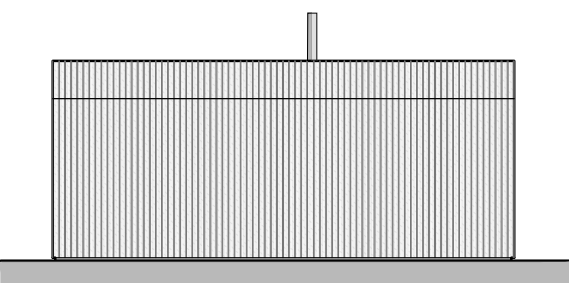

East Elevation

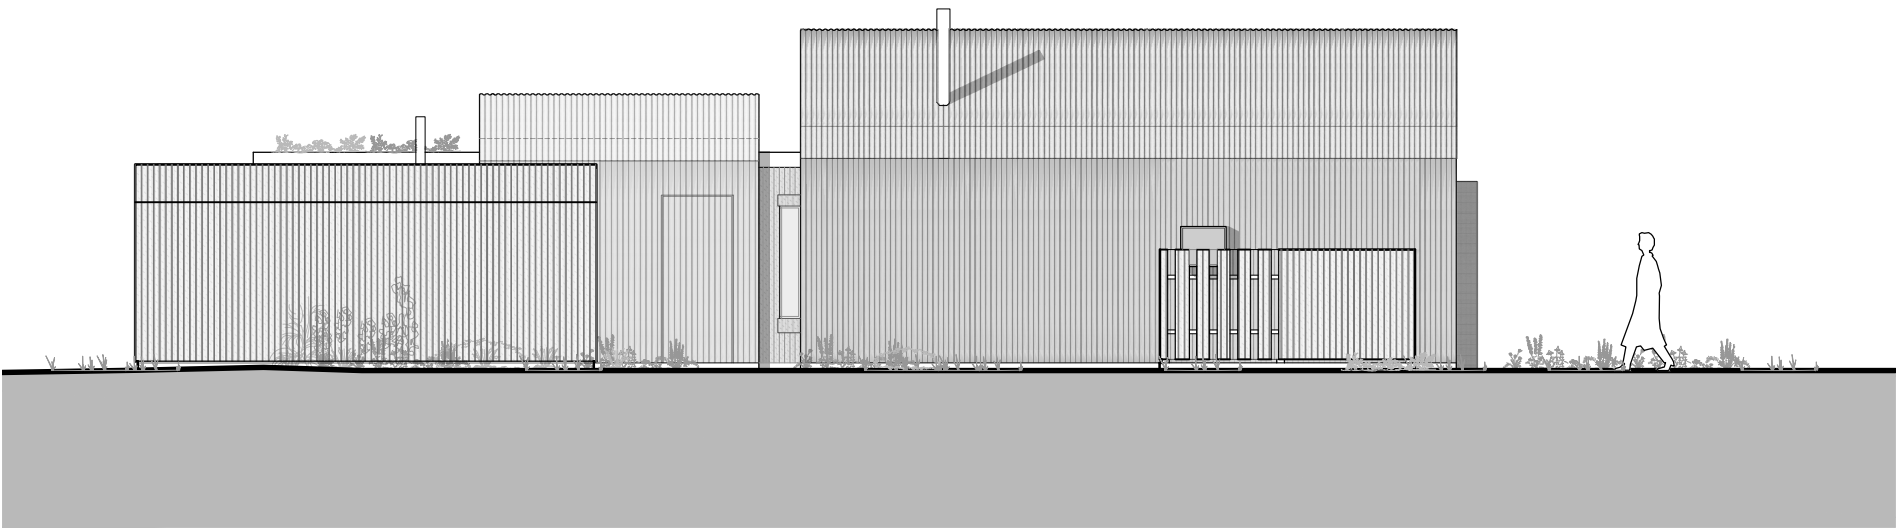

Site Section AA

P1 Road name added to location plan
P2 Existing Cesspit added to site plan
P3 Updated to consultation comments
P4 Existing fence line added

PA 01/02/2022
AT 03/03/2022
AT 16/09/2022
AT 30/09/2022

Hollaway

London | 11a Acton Street | London | W1X 9PG
T +44 (0) 20 7098 5425 | E london@hollawaystudio.co.uk | W www.hollawaystudio.co.uk

Kent | The Tramway Stables | Ramport Road | Rythe | Kent | CT21 5BG
T +44 (0) 1303 260 515 | E kent@hollawaystudio.co.uk | W www.hollawaystudio.co.uk

Project | WEST VIEW COTTAGE
DUNGESS

Client | MR AND MRS BANNISTER

Title | PROPOSED GA

Status | PLANNING

Scale | A1 | 1:100 Date | 30.09.22 Drawn | AT Chk'd |

Project Number
20.129

Drawing Number
020

Revision
04

Proposed Drawings

